
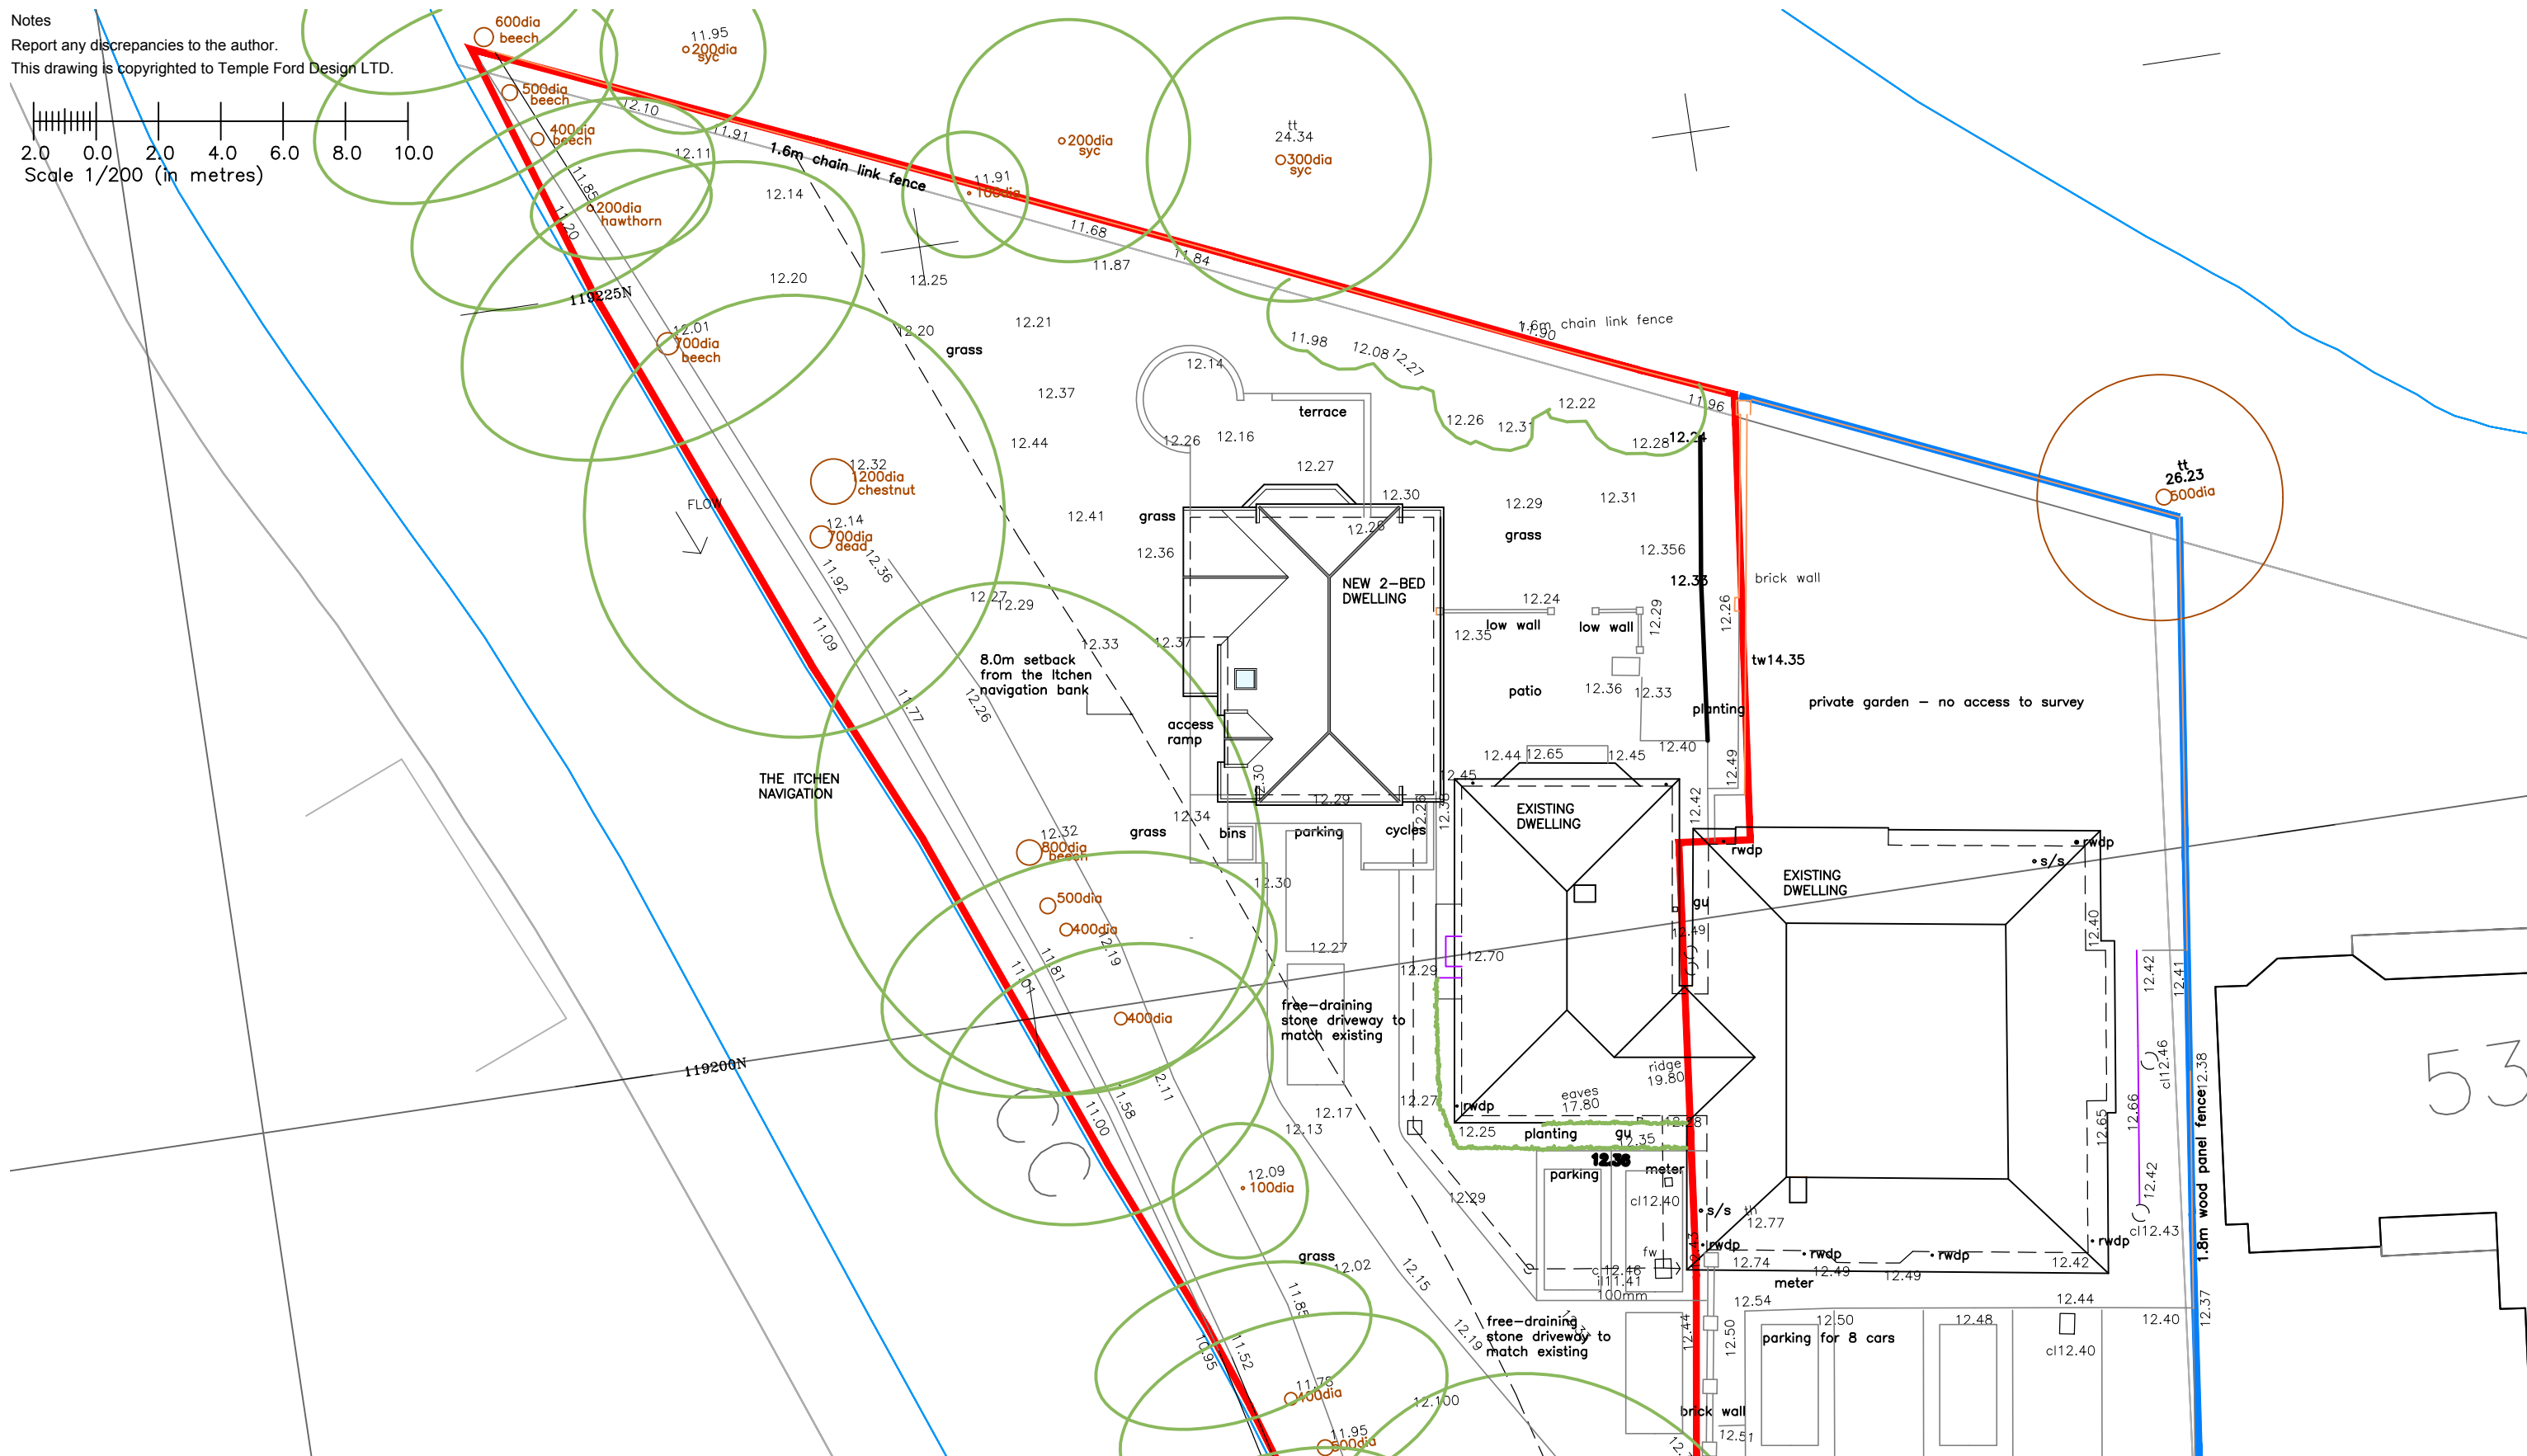


Report any discrepancies to the author.
This drawing is copyrighted to Temple Ford Design LTD.

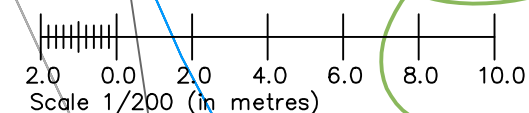

53

Revision Notes:		
Rev:	Date:	Description:
A	12/08/2022	Updated for Planning

Date:			May 2022		
Scale @ A3:					
1/200					
Drawing Status:		Drawn:		Checked:	
Planning		dmm		mp	

Project:
49, Bishopstoke Rd, SO50 6LA
Proposed House

Drawing Title:
Block Plan
As Proposed

Client: Mrs J Bray 49, Bishopstoke Road		
Project: 2078	Dwg No: D01	Rev: A

Temple Ford Design Ltd
architects



T 023 8027 6393

E templeforddesign@gmail.com W templeforddesign.co.uk