



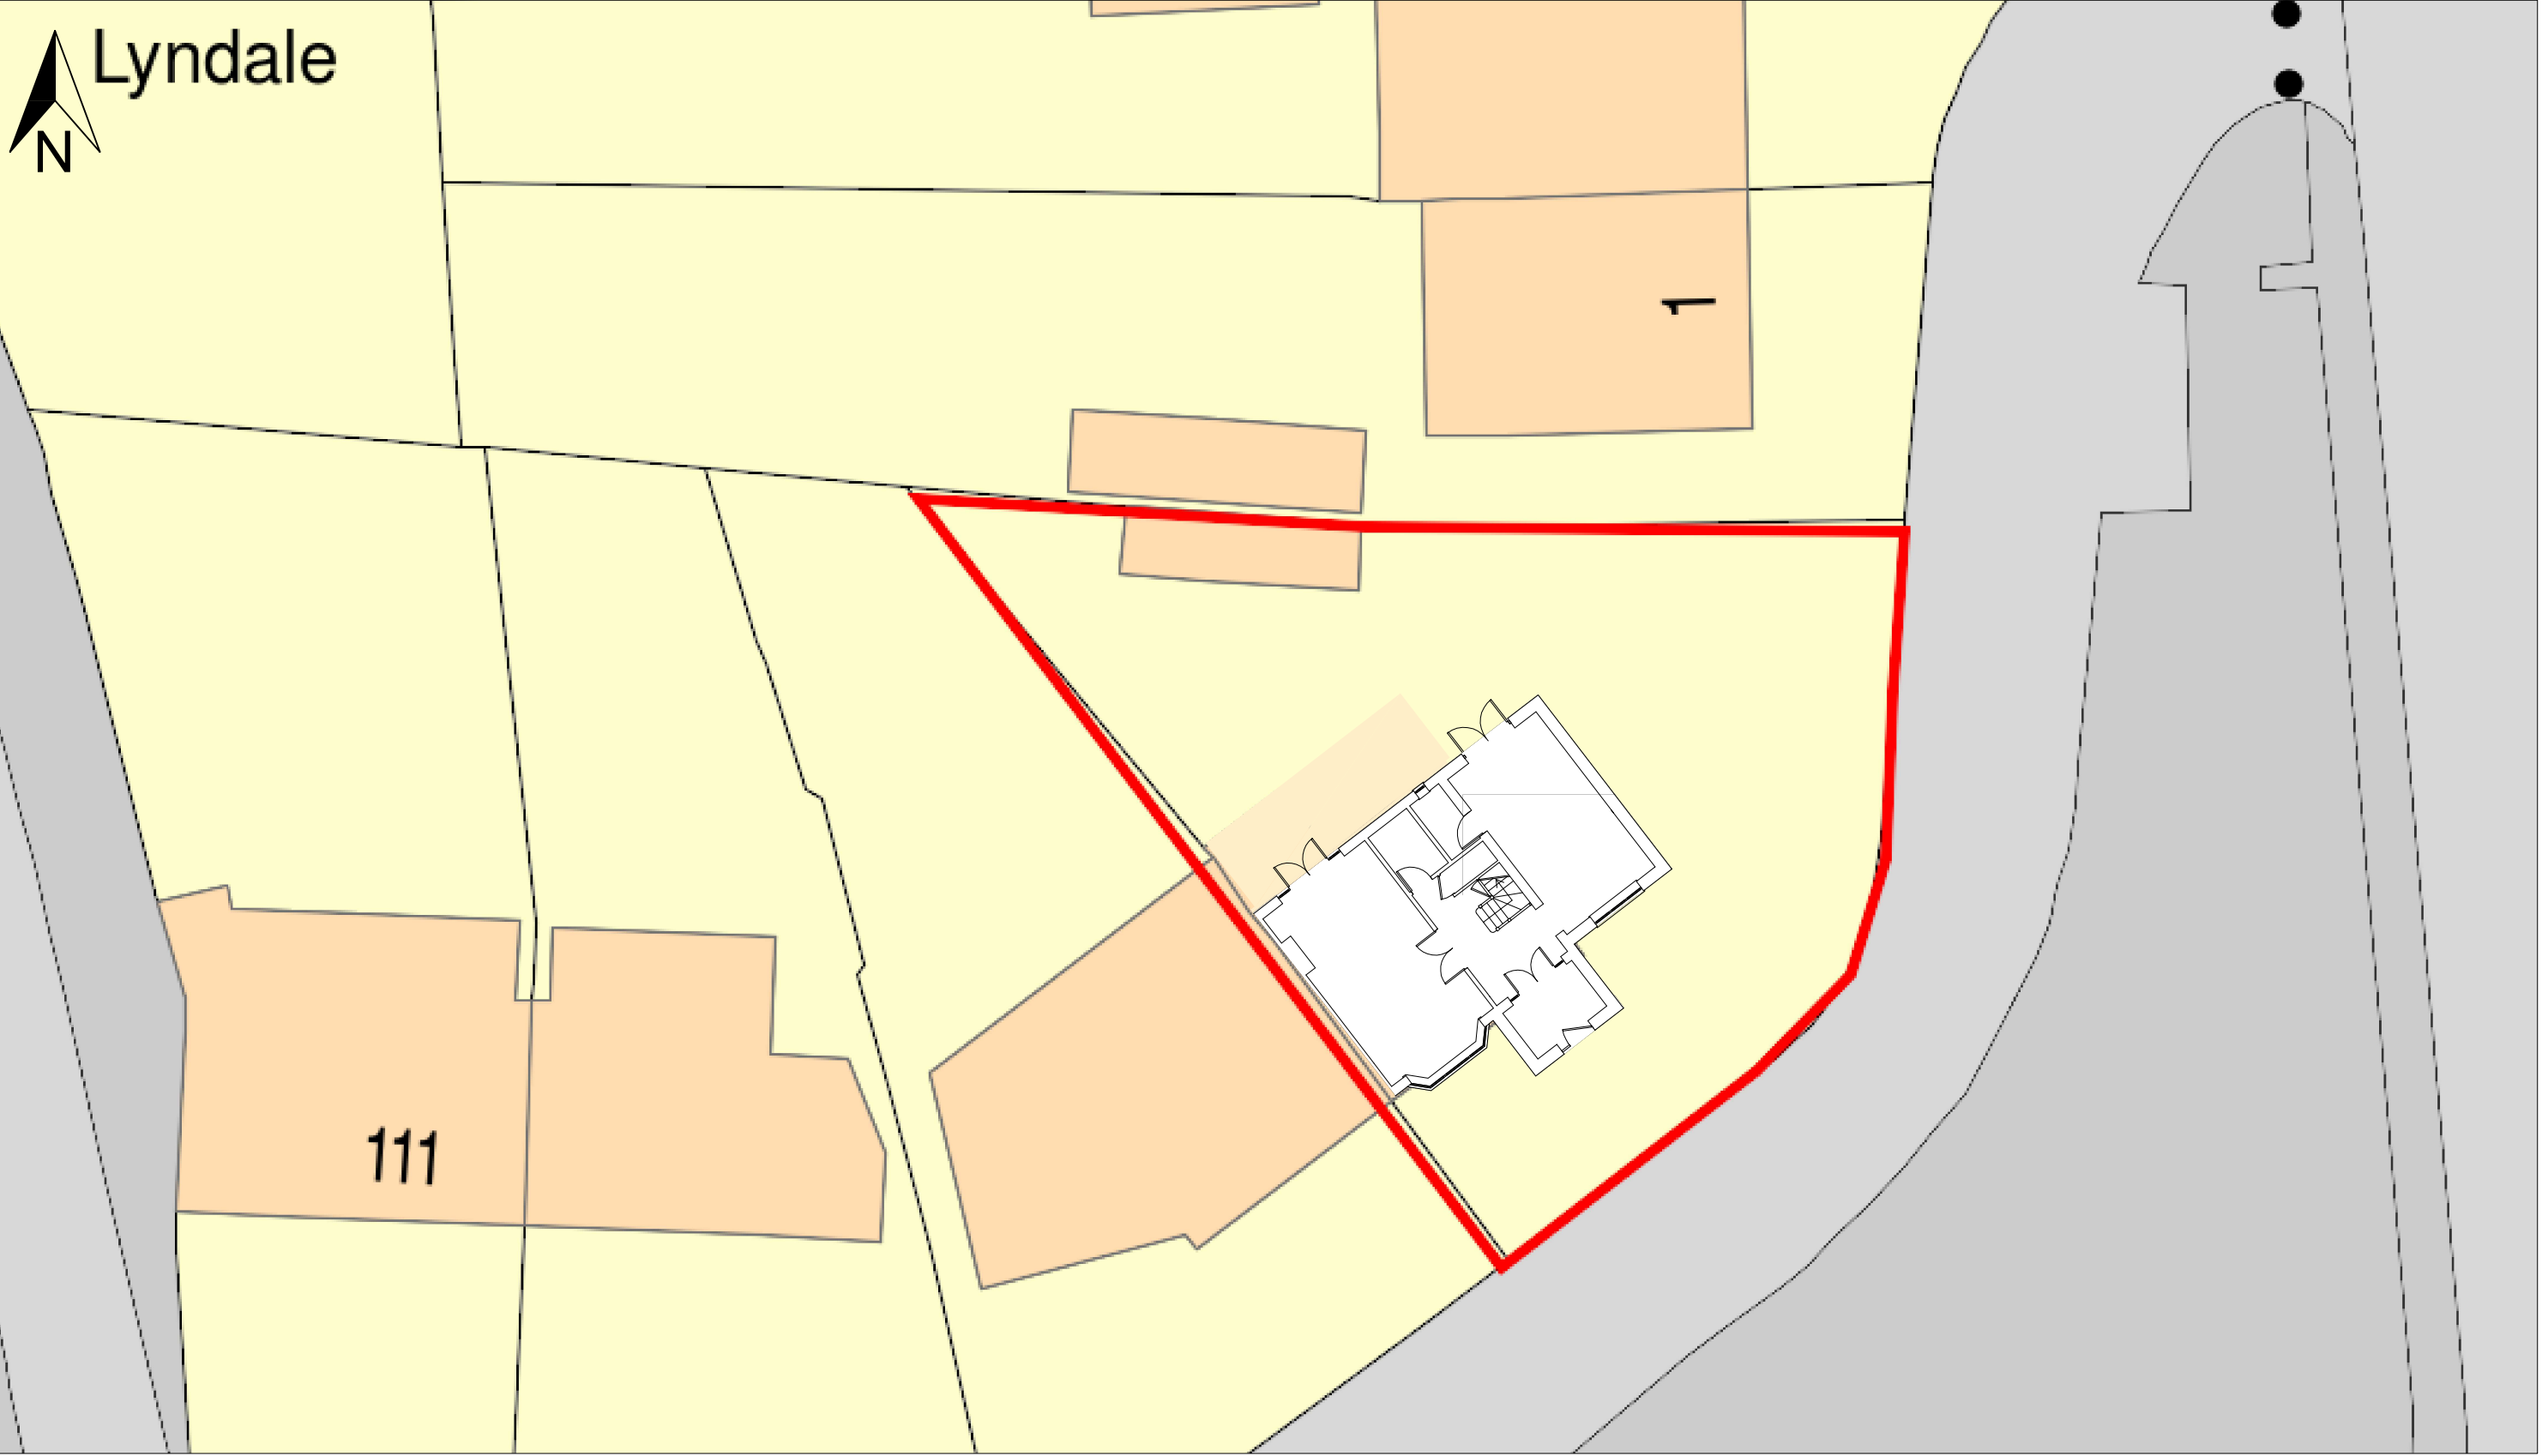

BLOCK PLAN
SCALE 1:200

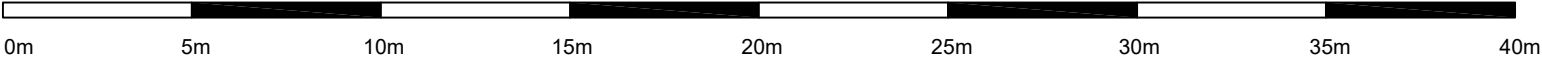

CLIENT: Mr & Mrs Dedek		
PROJECT: 117 HIGH STREET, WEST END, SOUTHAMPTON, SO30 3DY		
TITLE: FRONT & SIDE EXTENSIONS BLCOK PLAN		
DATE: 24-10-2022	DRAWN BY: K C	
SCALE @ A3: 1:200	CHECKED BY: M L	
PROJECT NO: 77	DRAWING NO: 3	REV NO: