

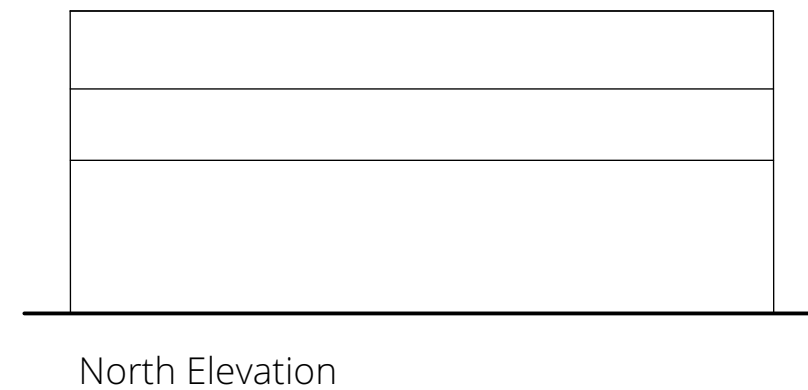
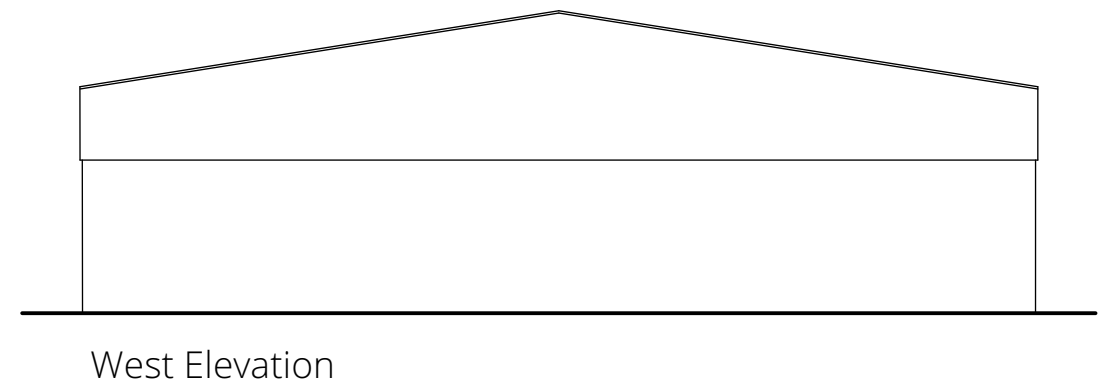
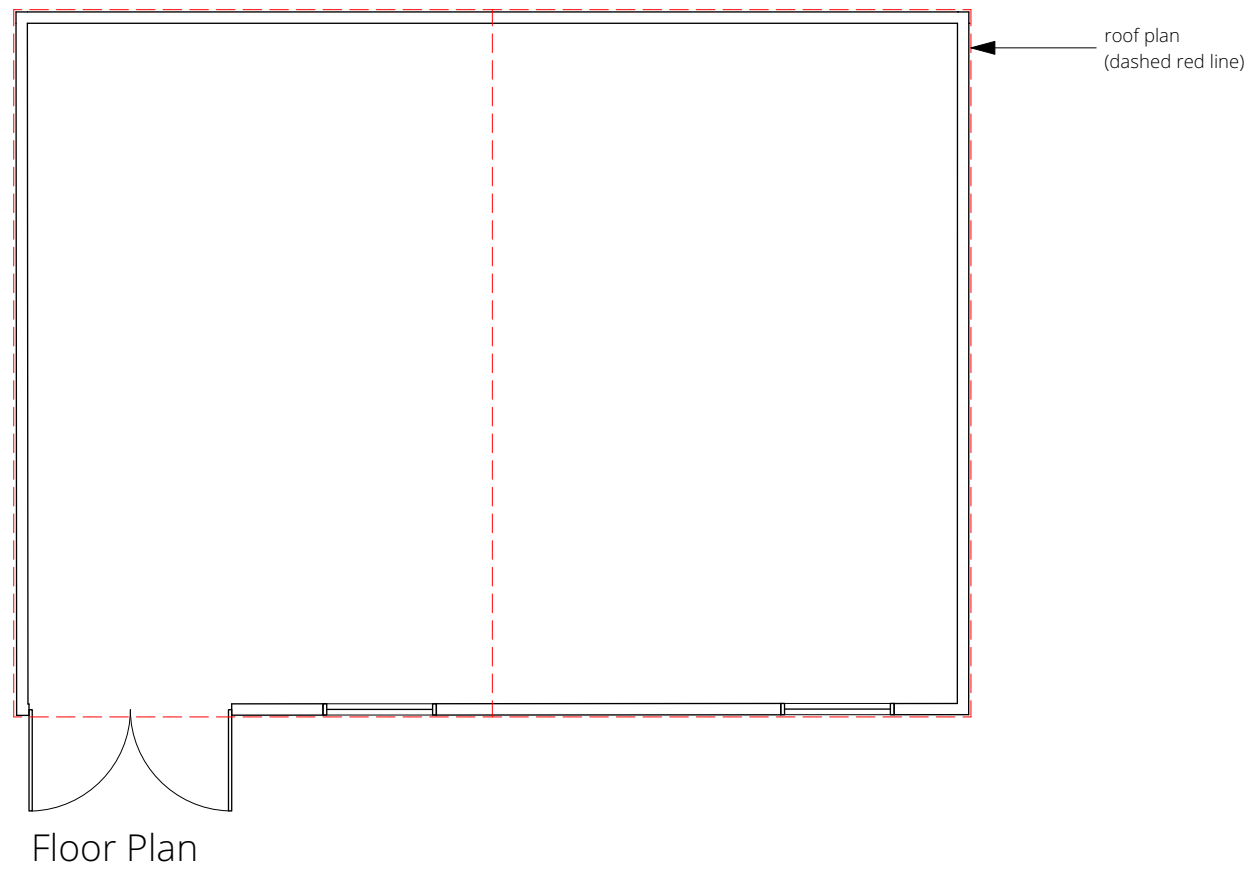


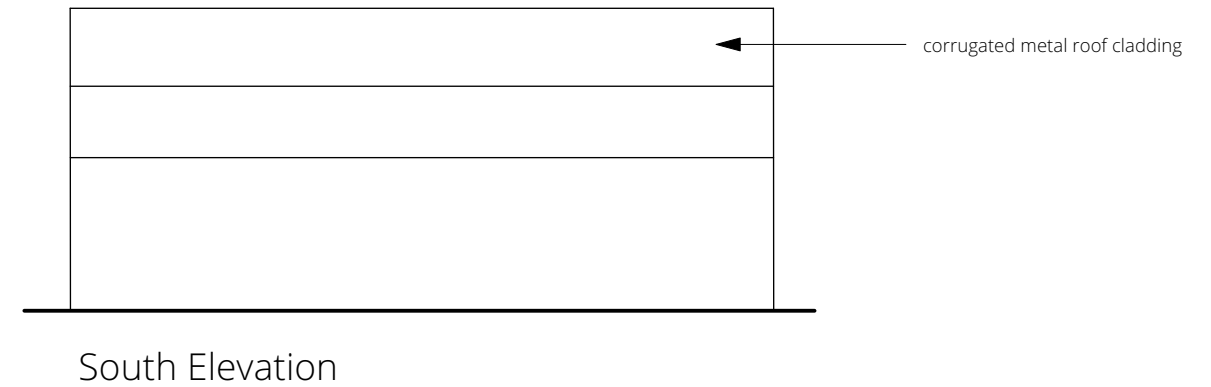

Existing Agricultural Building Plans and Elevations

Scale 1:100

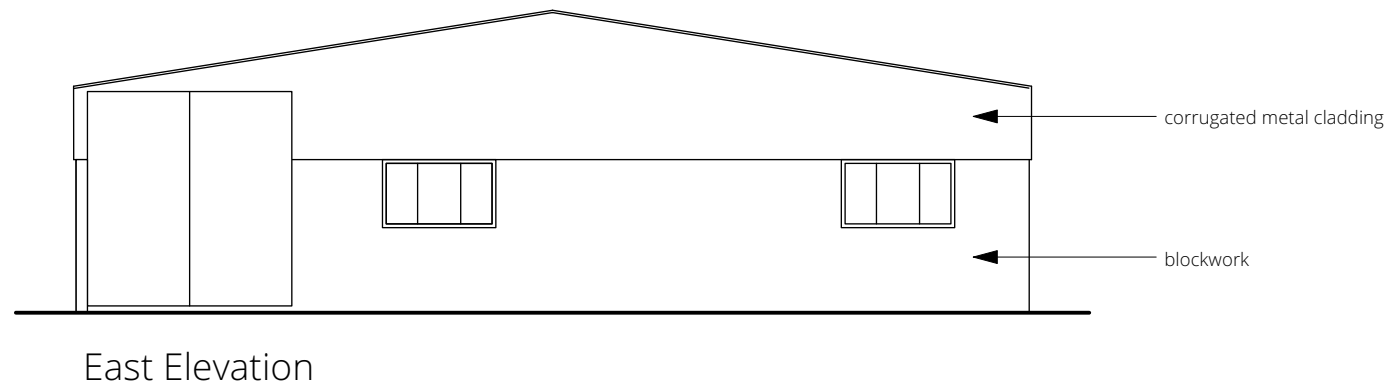

CLIENT: Mr D. Cooper


TITLE: Existing Agricultural Building. Plans and Elevations

SCALE AT A3: 1:100

DATE: Oct 2022

PROJECT: Gypsy and traveller site
Church Farm, Hound Road, Netley Abbey
Southampton, SO31 5FS

DWG NO.: E-ID-443.3.05 REV: .

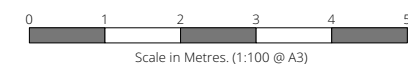

REV:	DATE:	AMENDMENTS:
© Crown copyright 2022 OS Licence No. 100028555		