


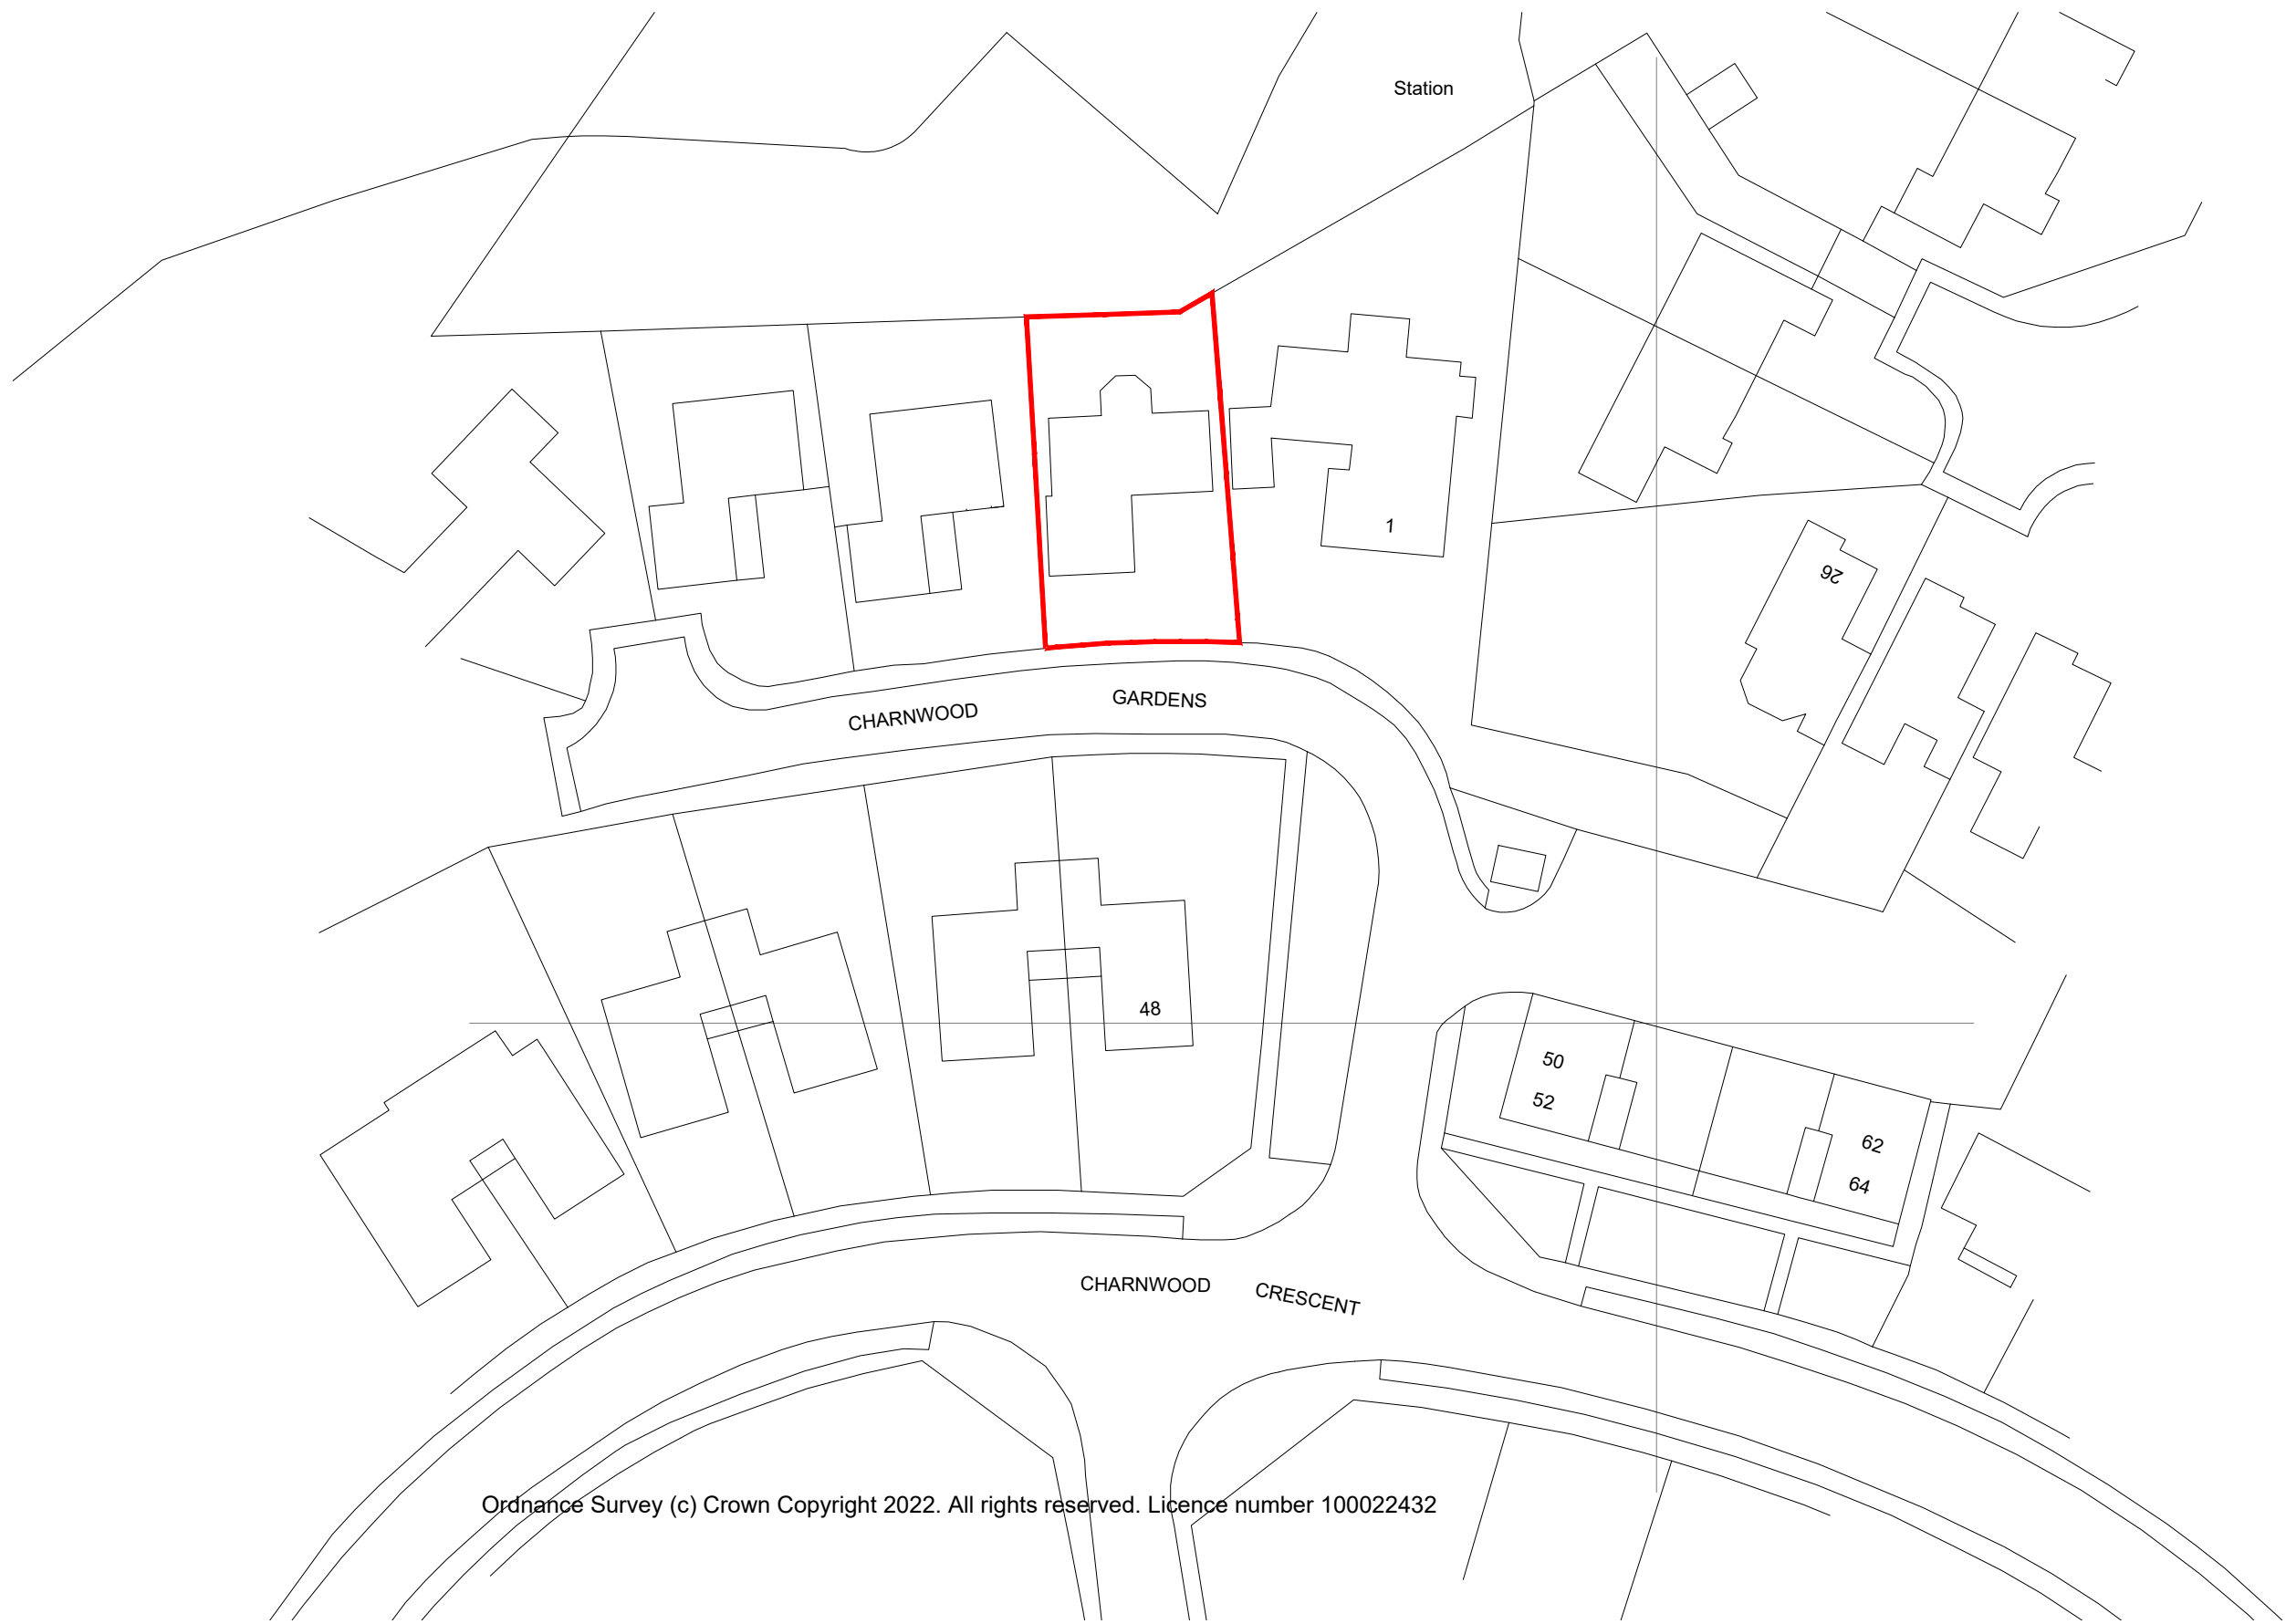


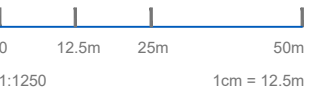


Existing Block Plan 1:500

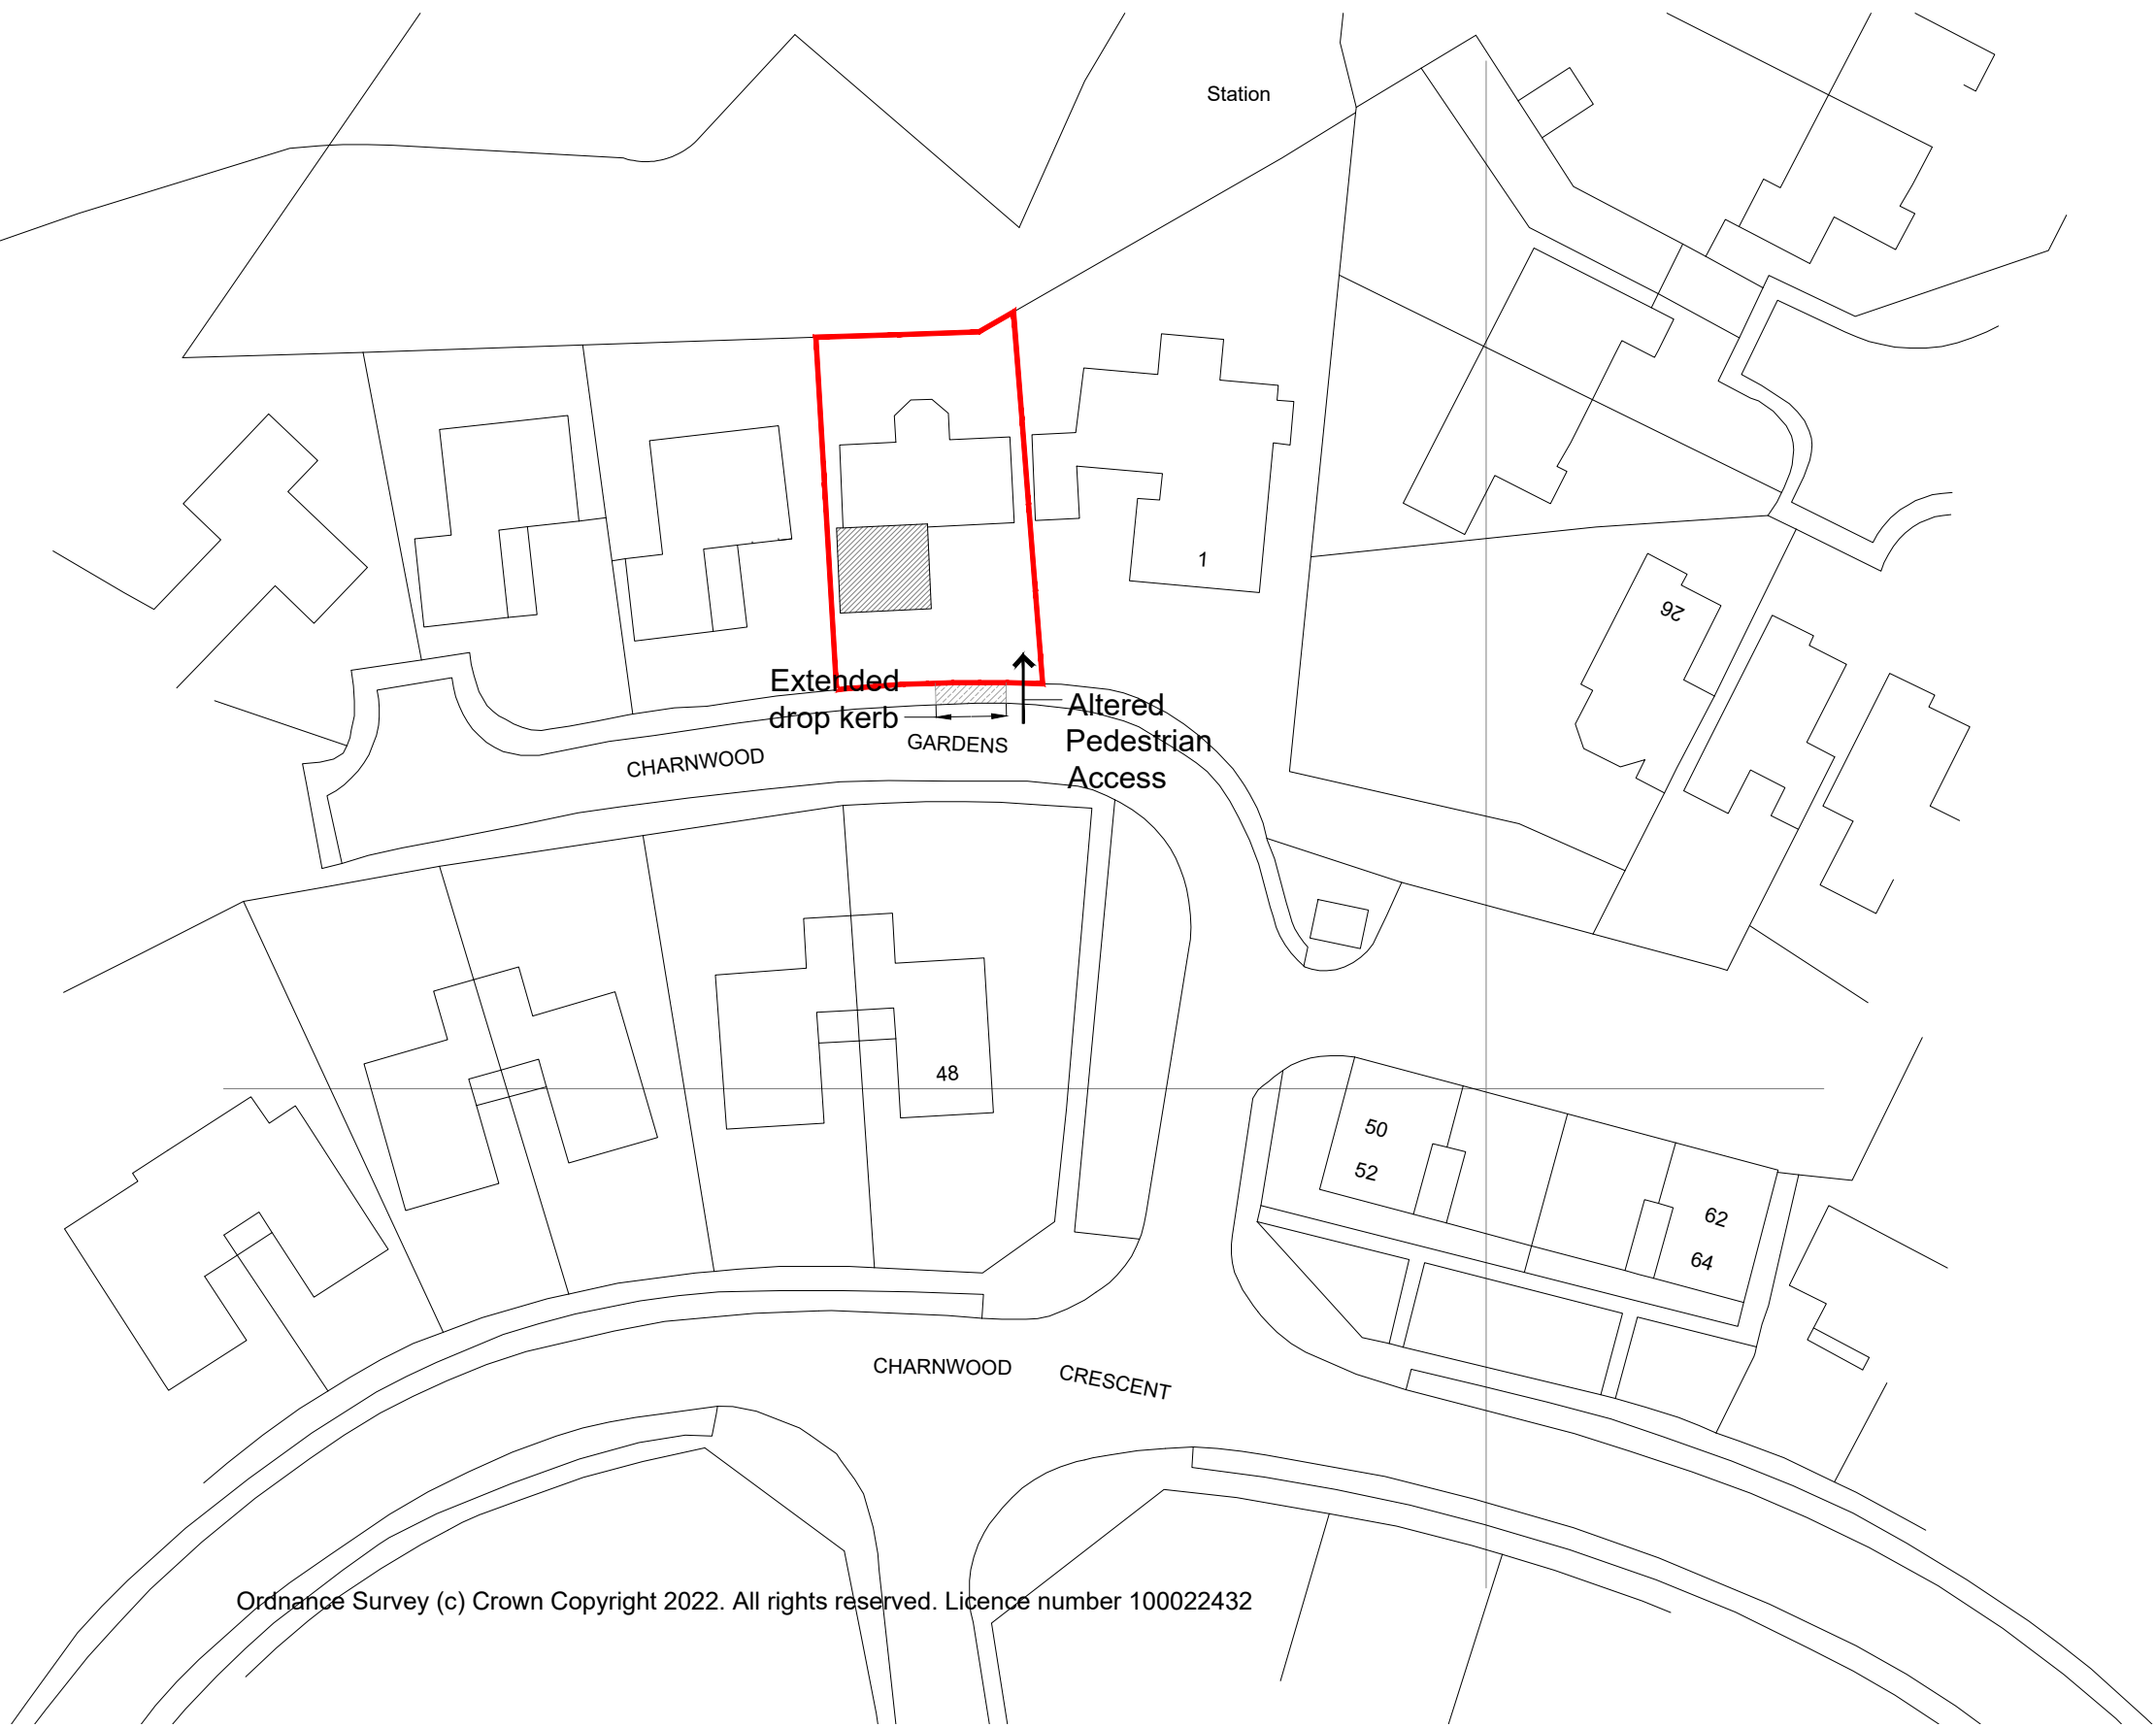

Proposed Block Plan 1:500

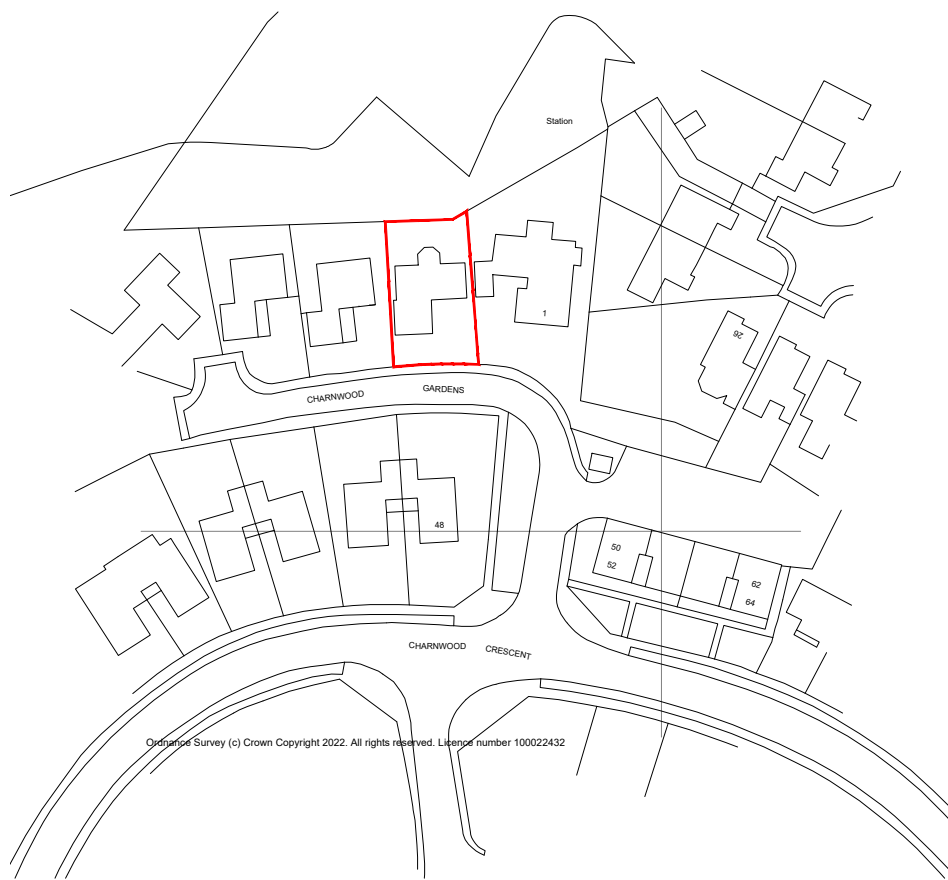

Existing Location Plan 1:1250

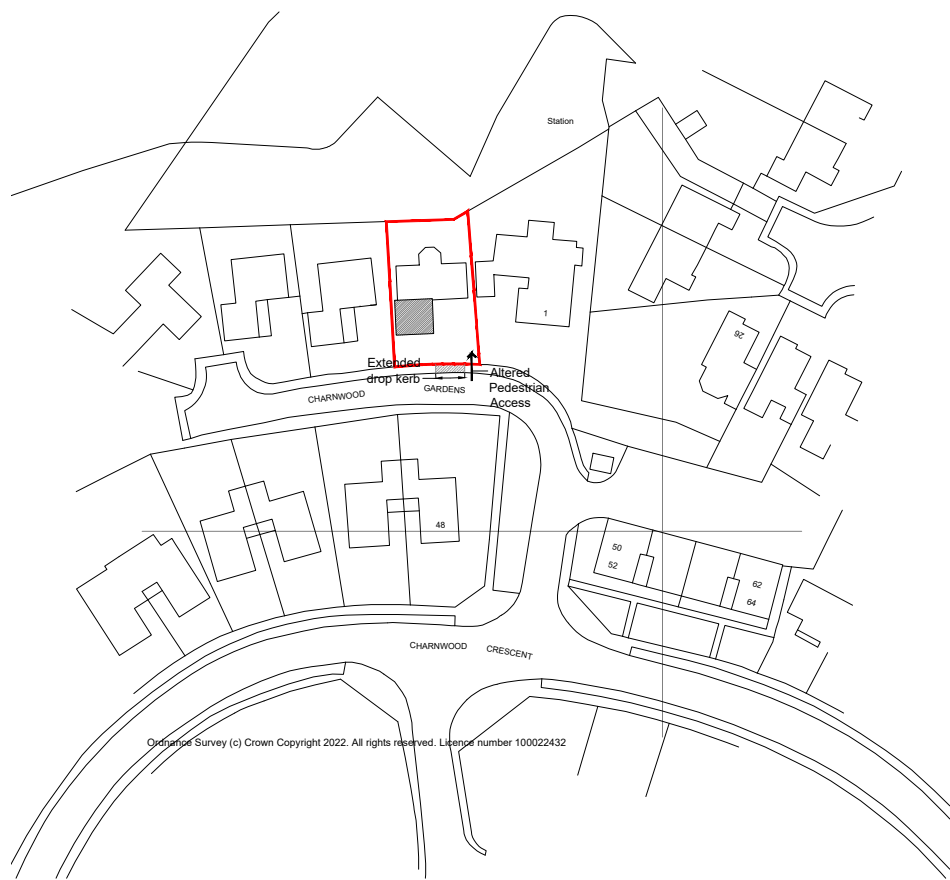

Proposed Location Plan 1:1250

REVISION	DESCRIPTION	DATE
----------	-------------	------

2 Charmwood Gardens
Chandlers Ford
SO53 5QR

PROJECT

CLIENT Mr & Mrs Cooke

DRAWING EXISTING & PROPOSED
BLOCK & LOCATION PLANS

NO 1691/E/02

DATE OCTOBER 2022

SCALE 1:500, 1:1250

DRAWN BY MH CHECKED BY LW

bbd

ARCHITECTS
bizzy blue design ltd
riba chartered architects

horsefair arch
the horsefair
romsey
SO51 8EZ

t: 01794 524200
e: enquiries@bizzybluedesign.com