



Address	Hawthorne House Botley Rd SD30 3HA
Description	Amended Boundary
Client	P Bunting
Scale	1:100
Paper size	A3
Plan Ref	HHBR – Rev3 – Boundary – JT – 04


Do not scale from the drawing for other than planning purposes, all sizes to be confirmed on site before construction.

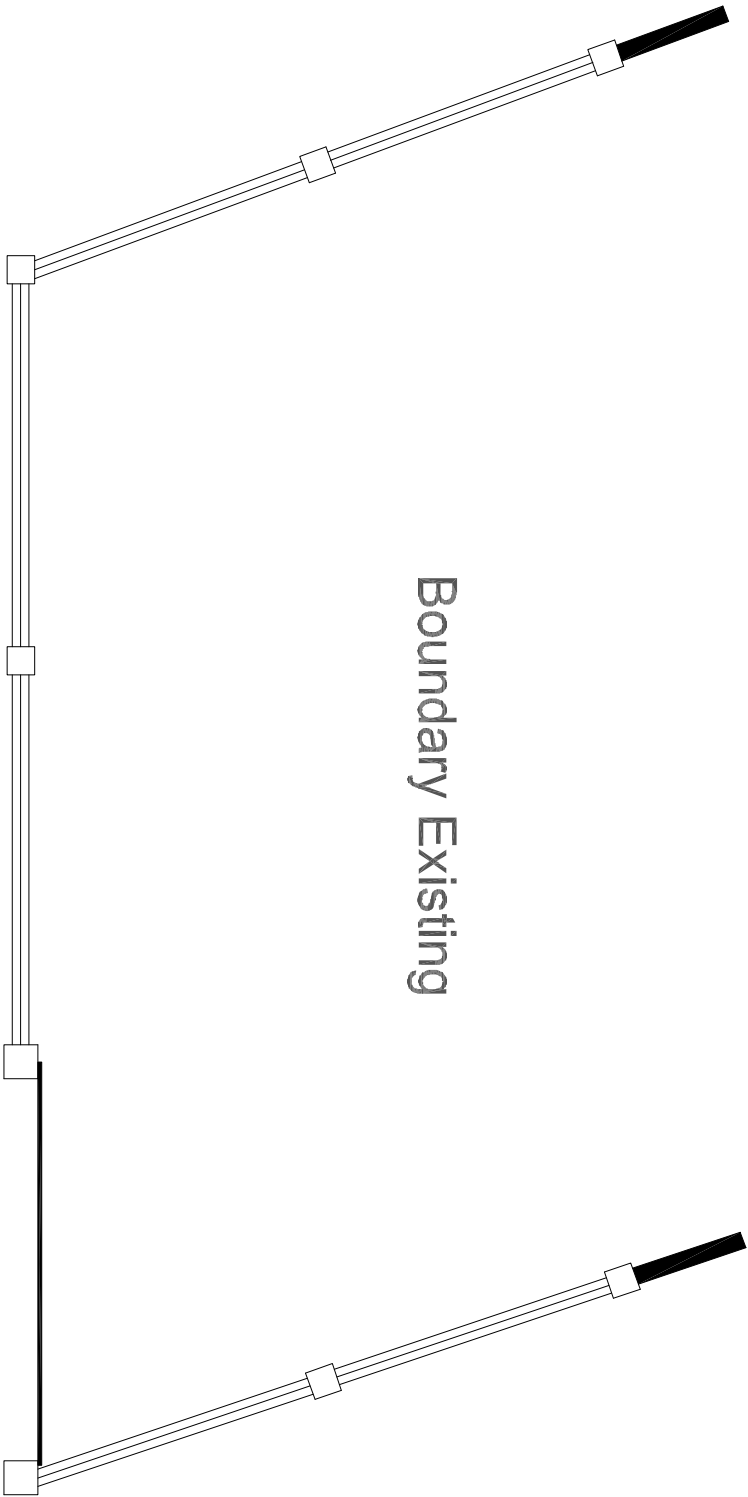

Boundary Existing

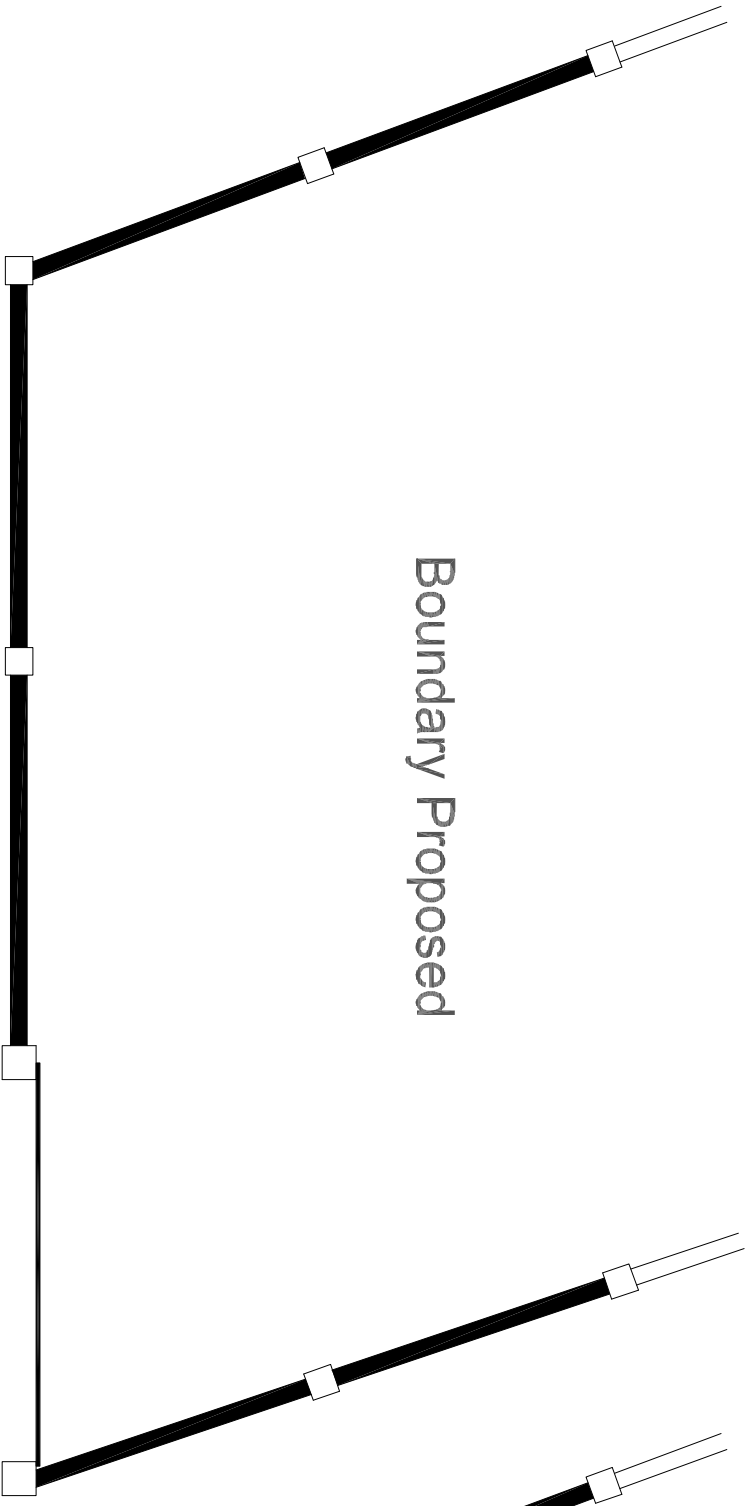

Boundary Proposed

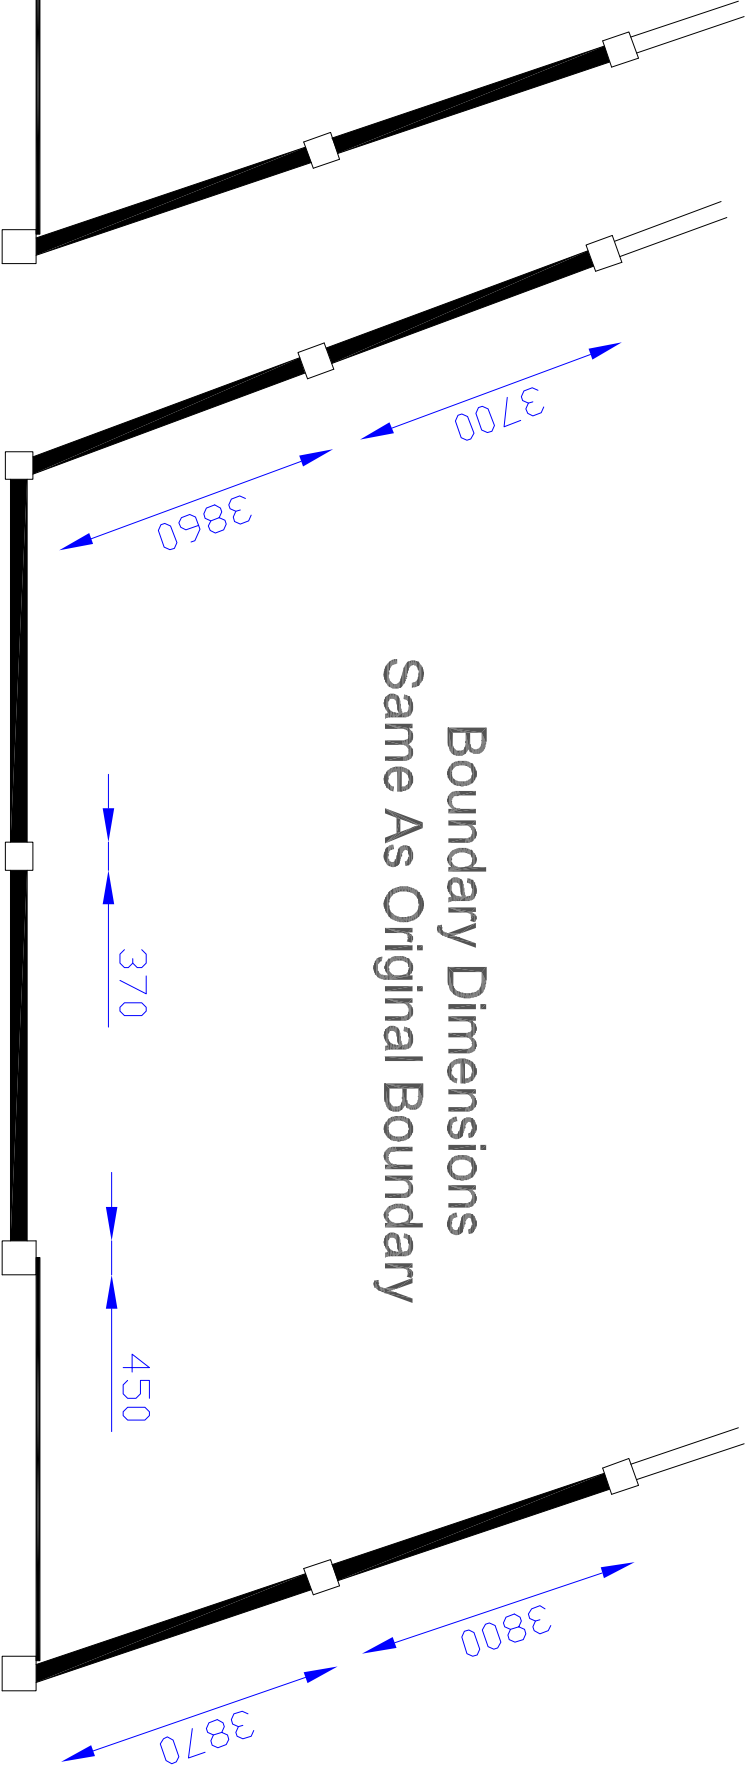

Boundary Dimensions
Same As Original Boundary

