


Address	Hawthorne House Botley Rd SD30 3HA
Description	Amended Boundary
Client	P Bunting
Scale	1:50
Paper size	A3
Plan Ref	HHBR – Rev3 – Boundary – JT – 01

Do not scale from the drawing for other than planning purposes, all sizes to be confirmed on site before construction.

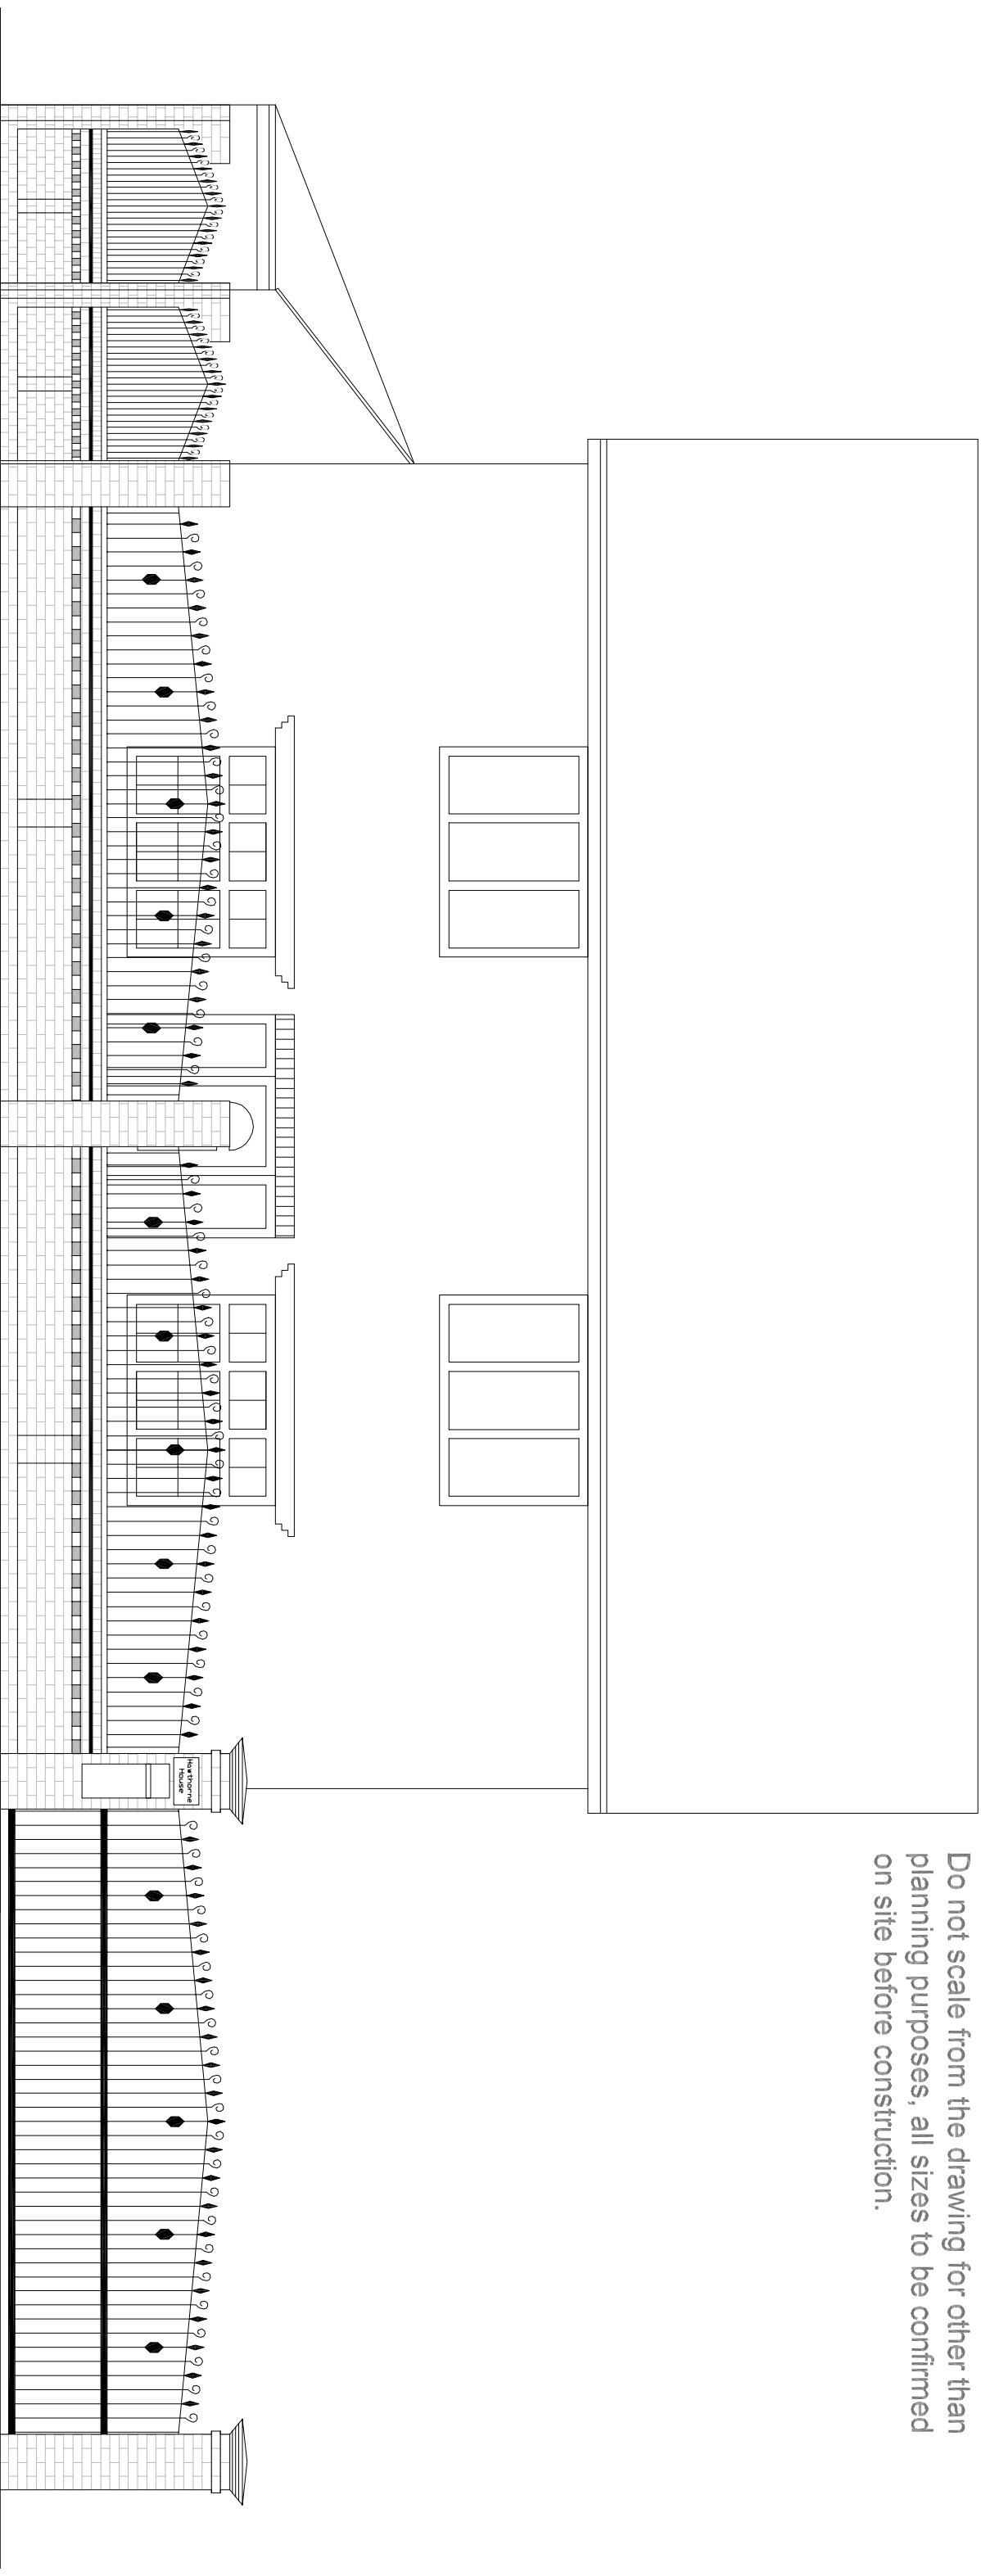

Street Scene Existing