




Front Elevation Boundary Existing

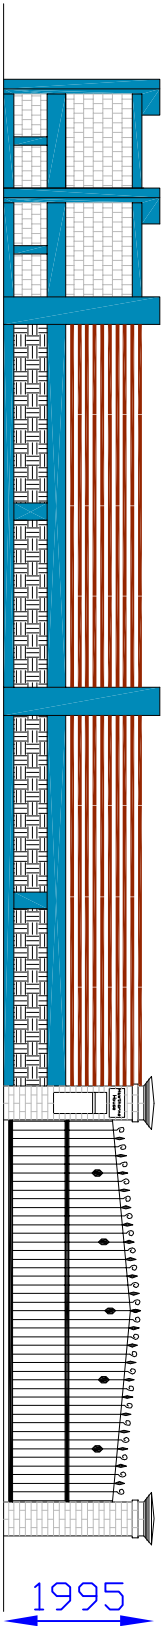


Front Elevation Boundary Proposed

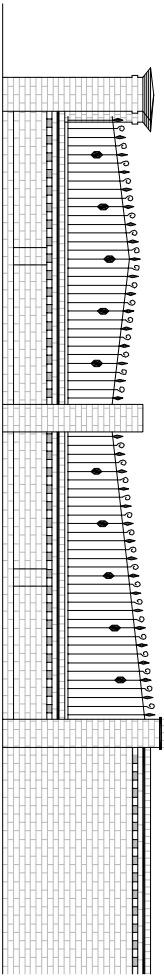


Right Elevation Boundary Existing

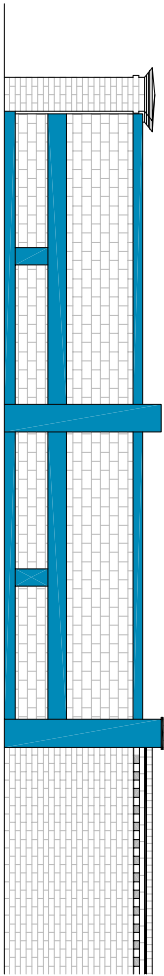

Right Elevation Boundary Proposed

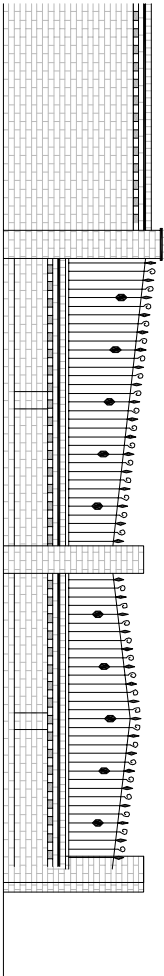

Left Elevation Boundary Existing

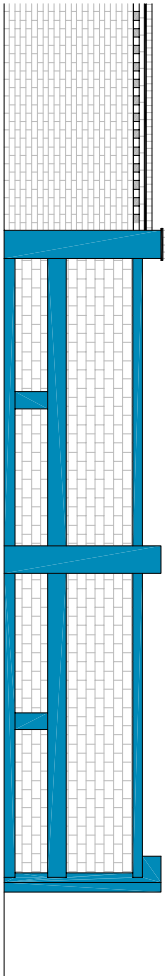


Left Elevation Boundary Proposed



Address	Hawthorne House Botley Rd SD30 3HA
Description	Amended Boundary
Client	P Bunting
Scale	1:100
Paper size	A3
Plan Ref	HHBR – Rev3 – Boundary – JT – 03

Do not scale from the drawing for other than planning purposes, all sizes to be confirmed on site before construction.

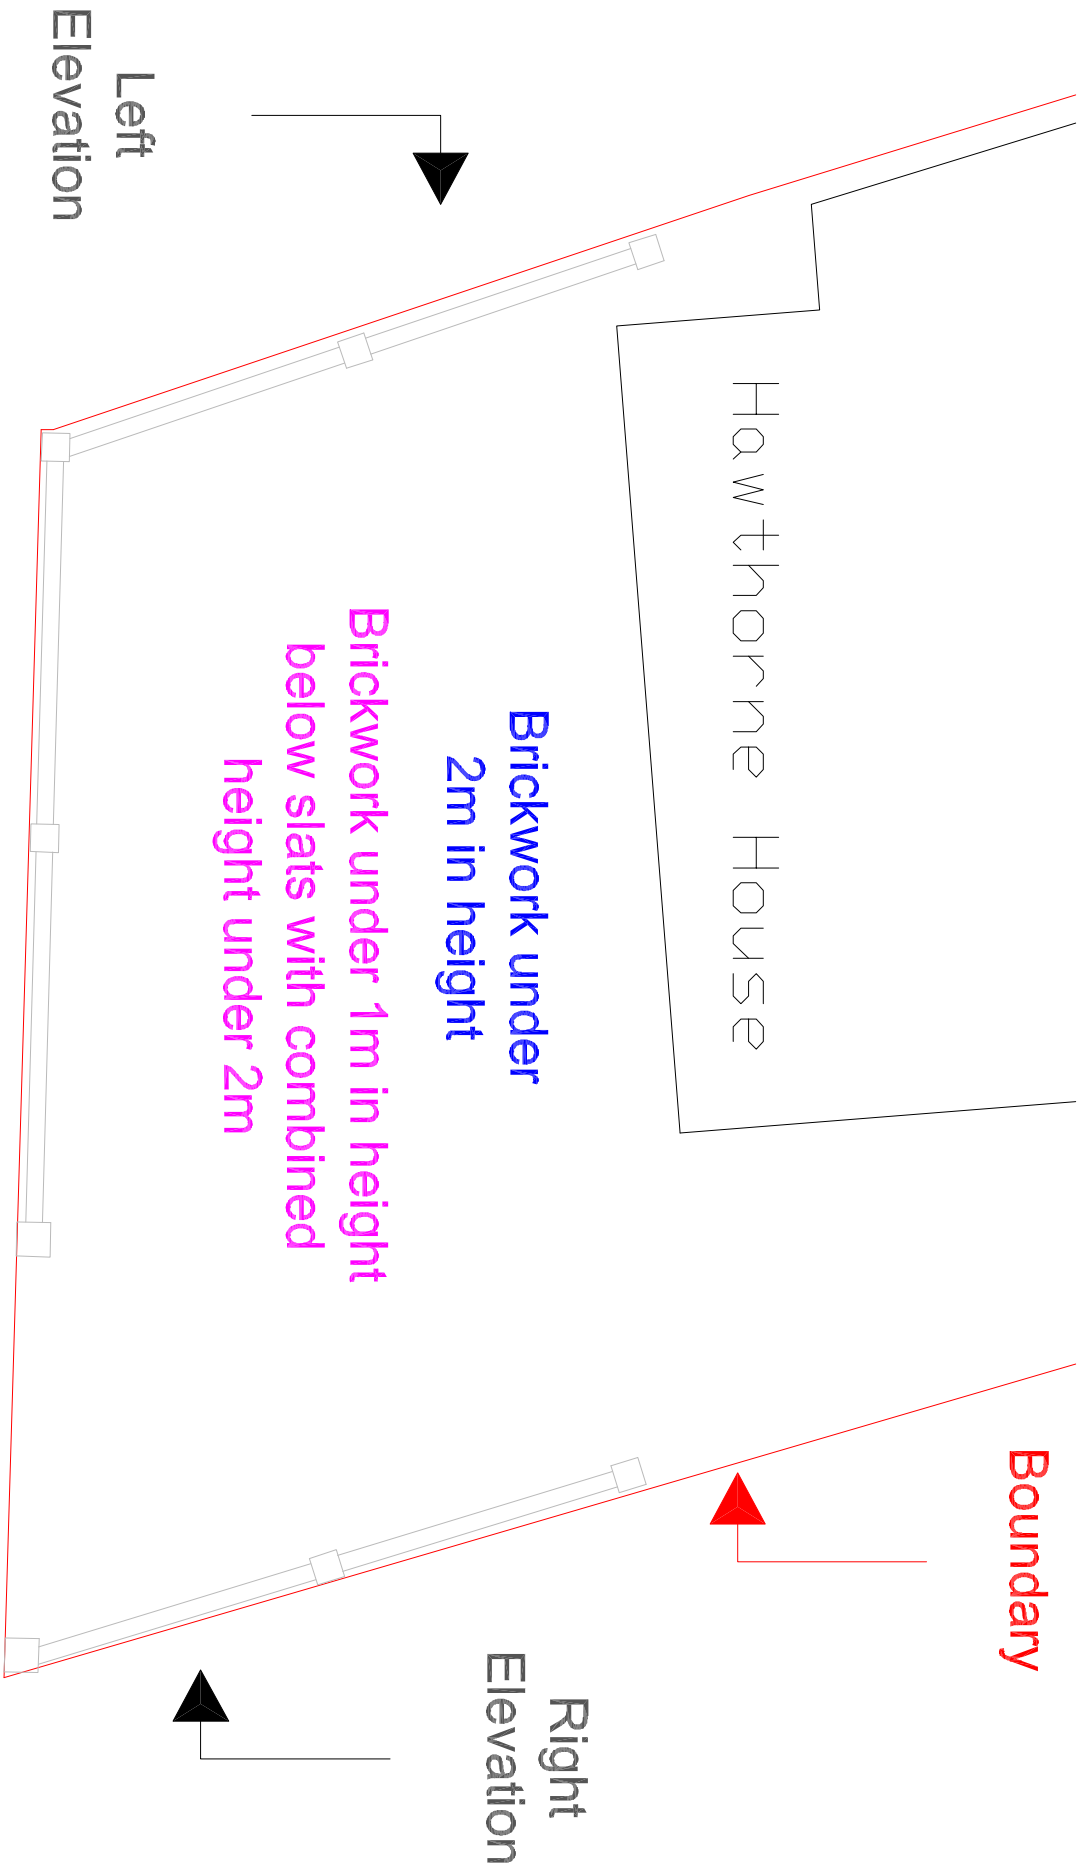

Front Elevation

Botley Road