


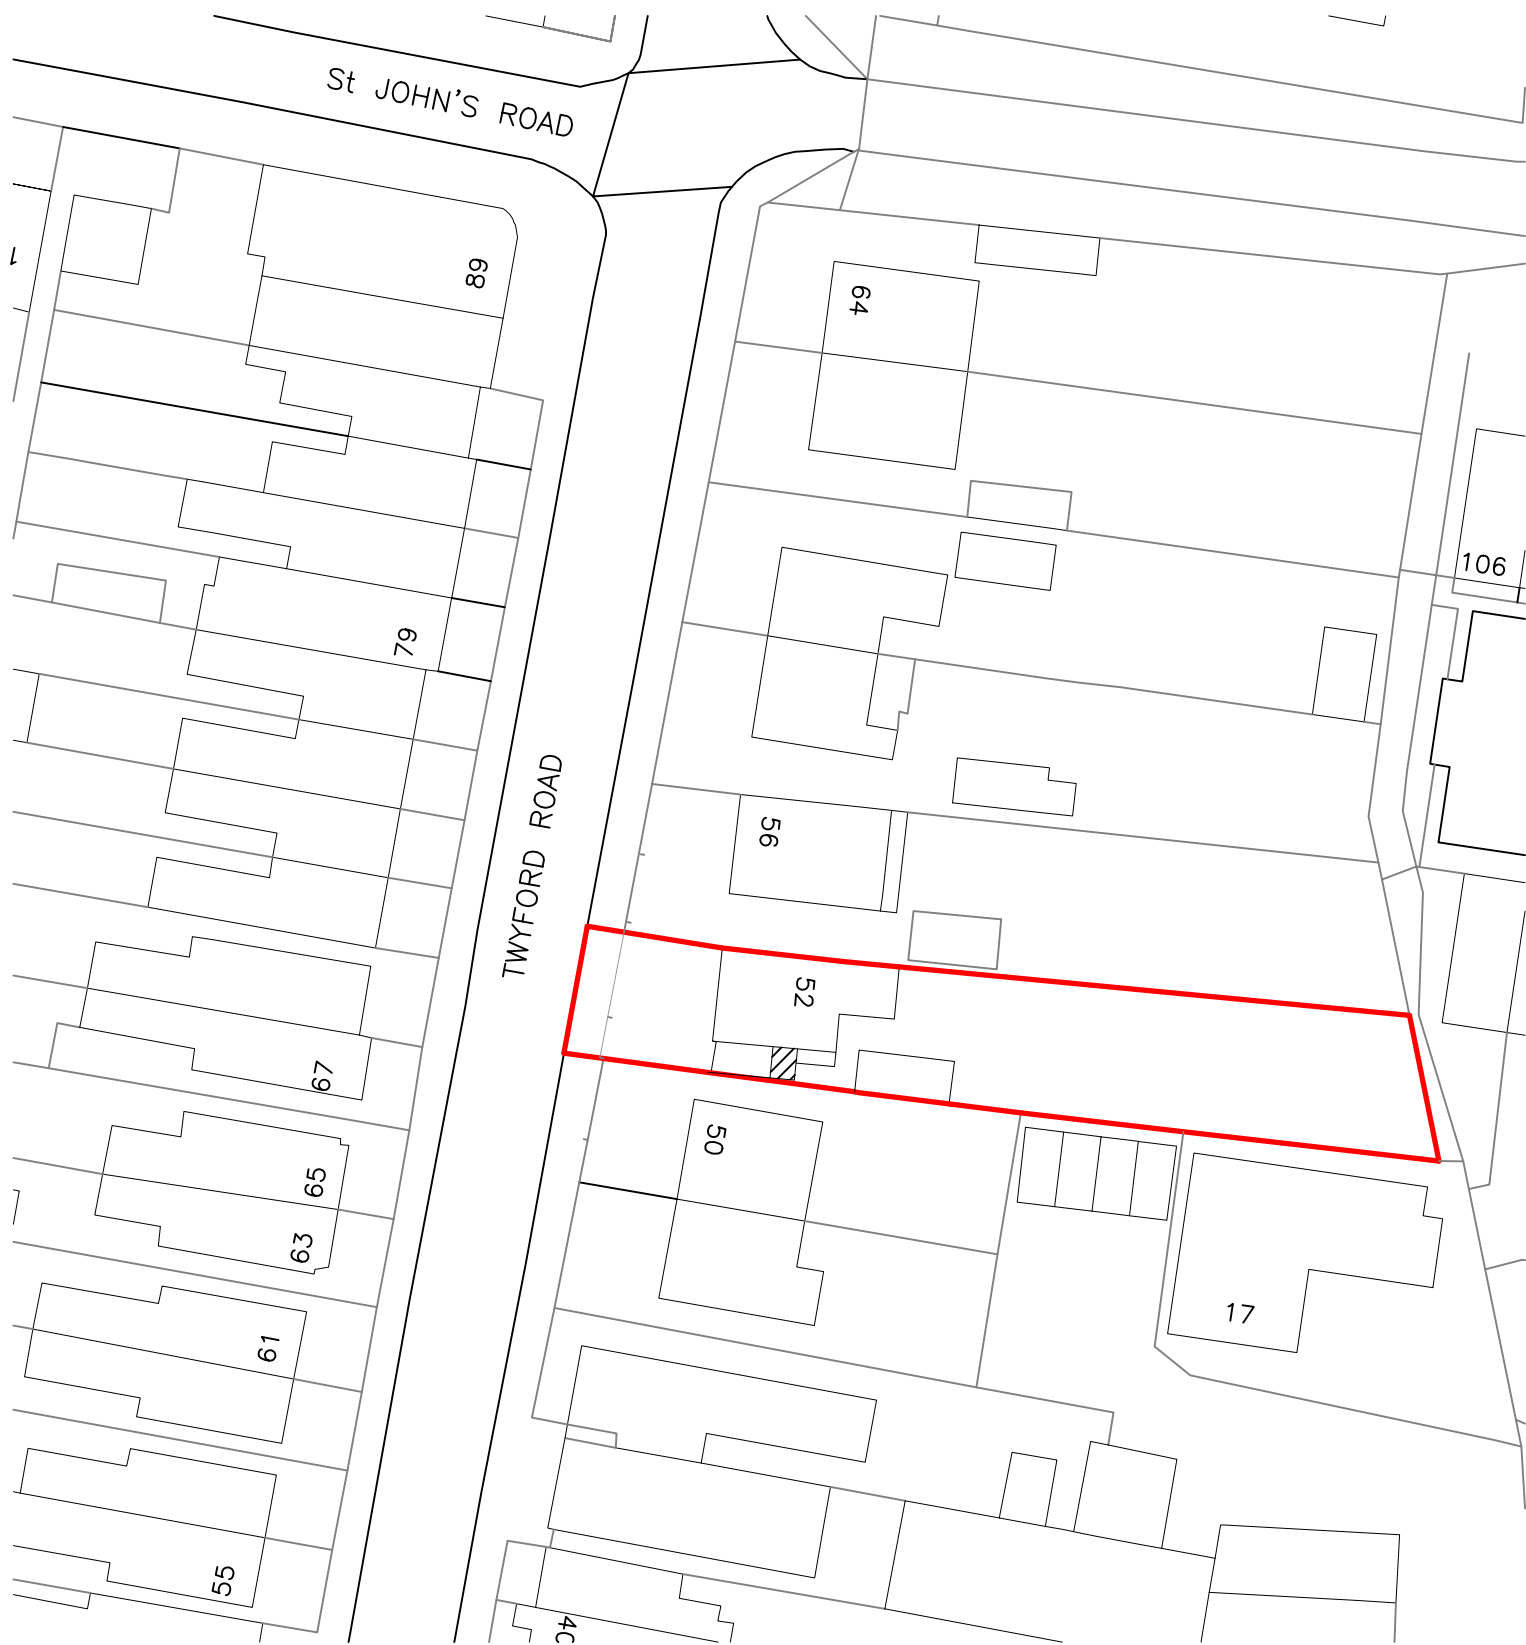


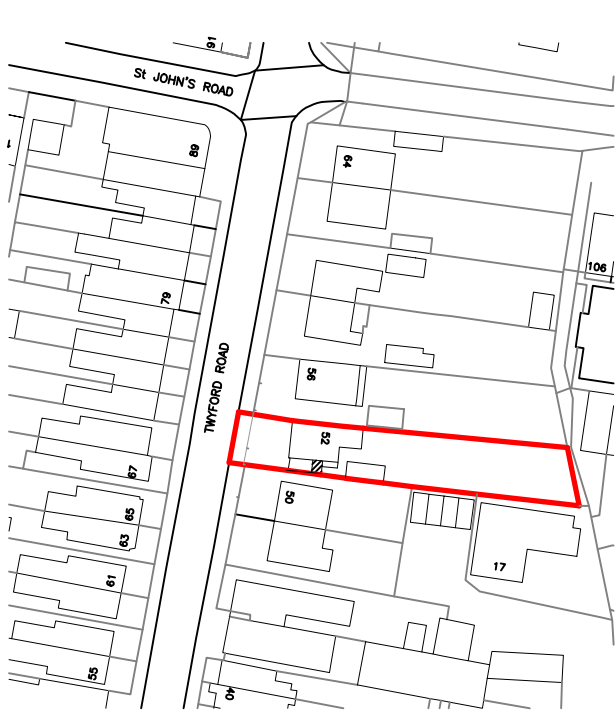

Block Plan (1:500)

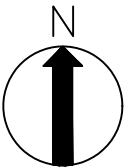

Location Plan (1:1250)

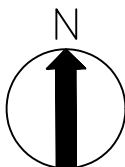

Ordnance Survey License: 100048957
Supplied by: www.ukmapcentre.com
Produced from the Ordnance Survey
National Geographic Database and
incorporating surveyed
revision available at this date.
© Crown Copyright 2022.

A3

	WildCry Technical Services 1 Bealing Close Southampton SO16 3AW	SCHEME TITLE		CREATED
		52 Twyford Road Eastleigh SO50 4HJ		MAH
				DATE
	DRAWING TITLE	PROJECT NO.	SCALE	CHECKED
Location & Block Plans		N/A		
	DRAWING NUMBER		APPROVED	
	Twy002		REVISION	
			REV B	