

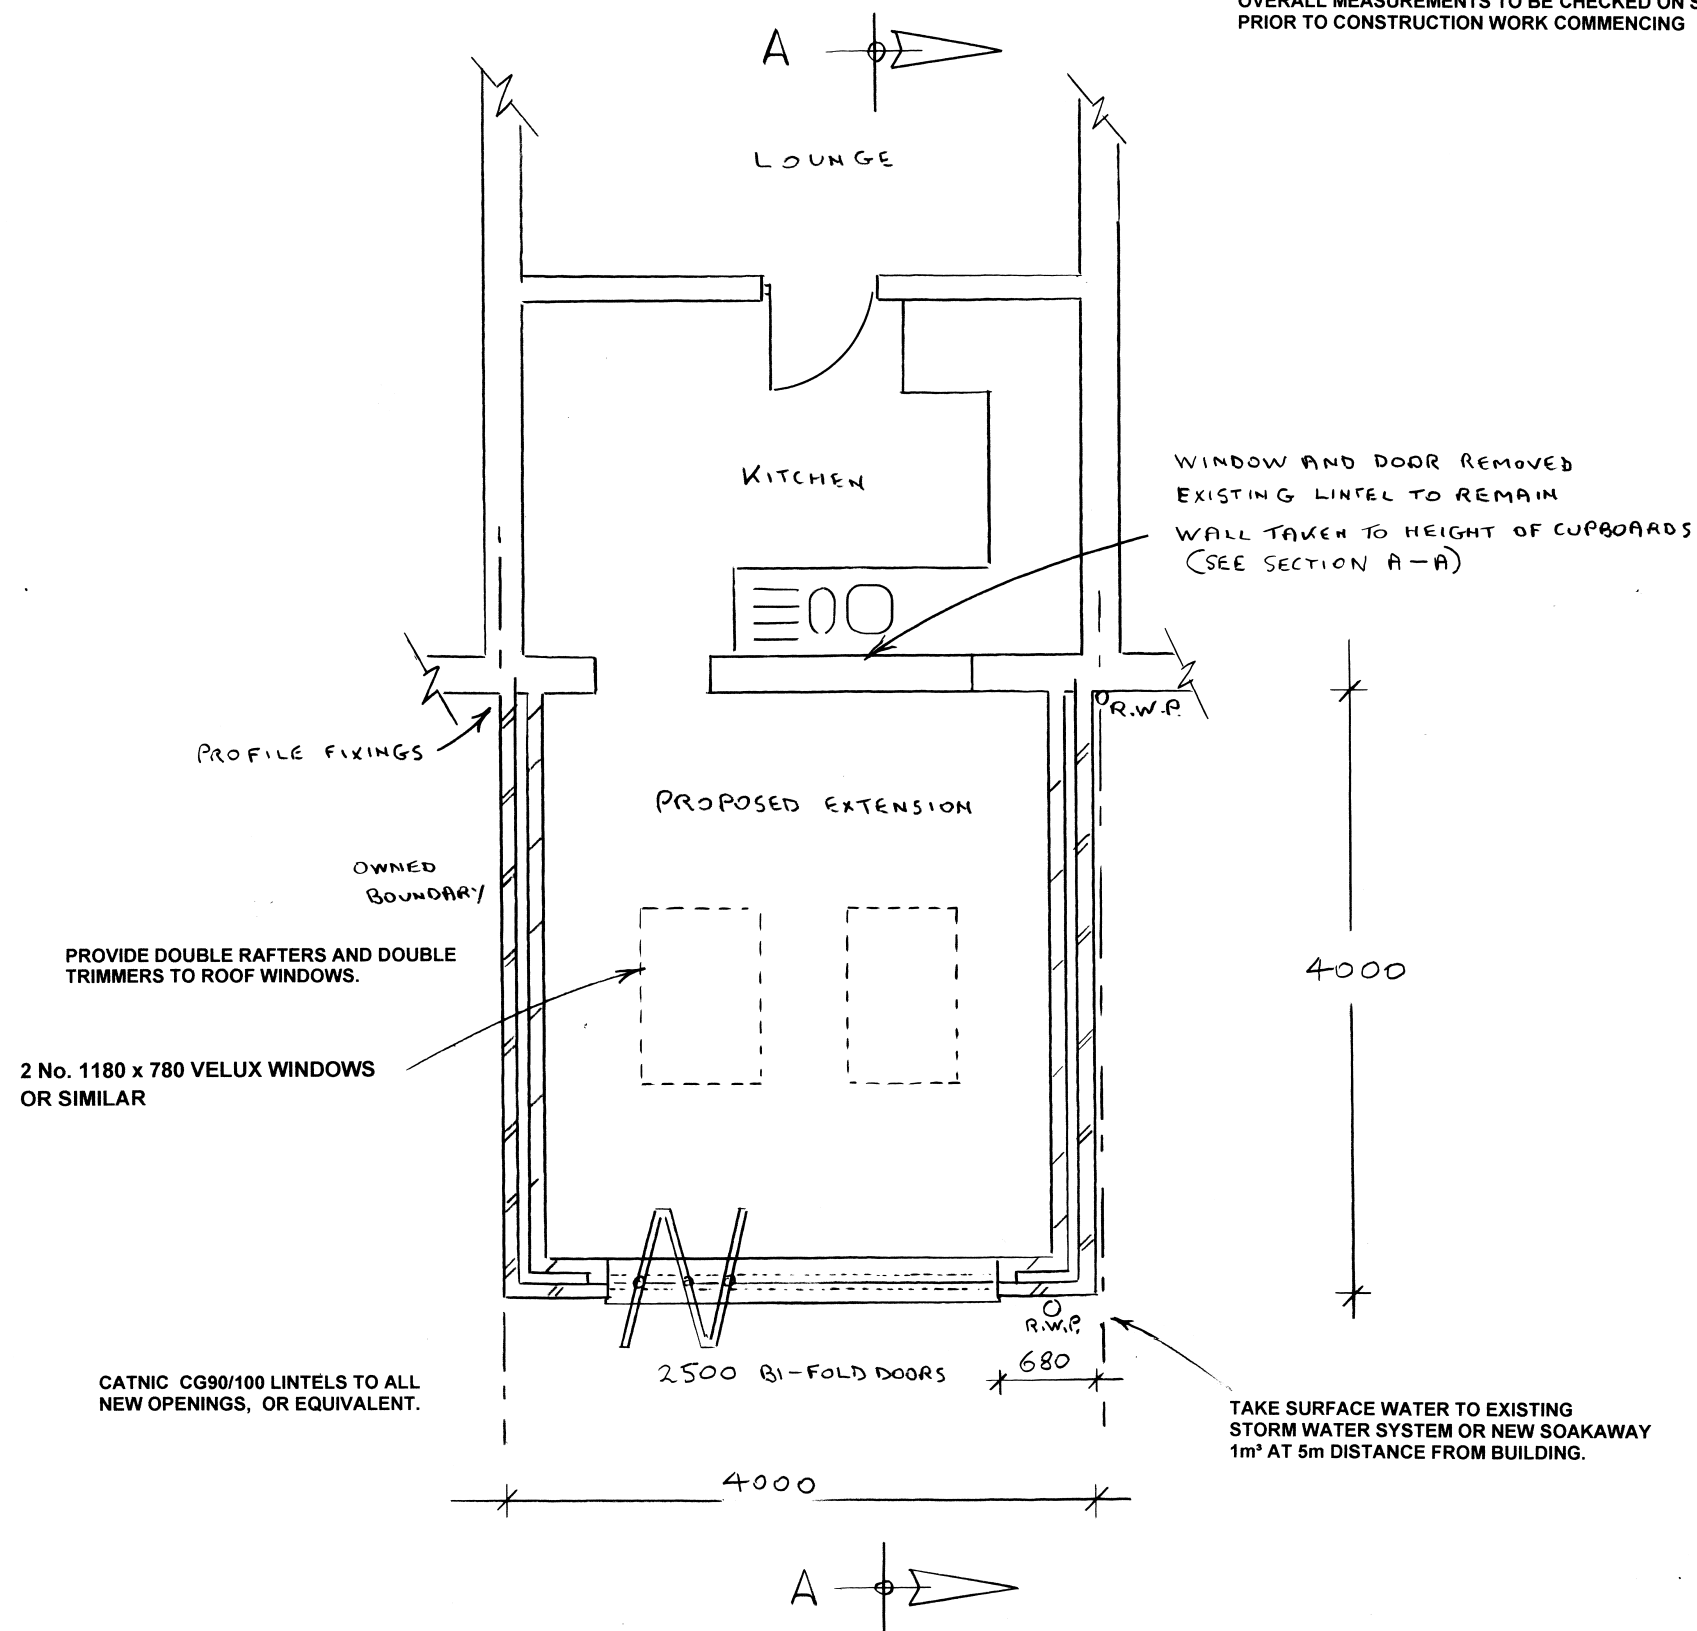


OVERALL MEASUREMENTS TO BE CHECKED ON SITE  
PRIOR TO CONSTRUCTION WORK COMMENCING

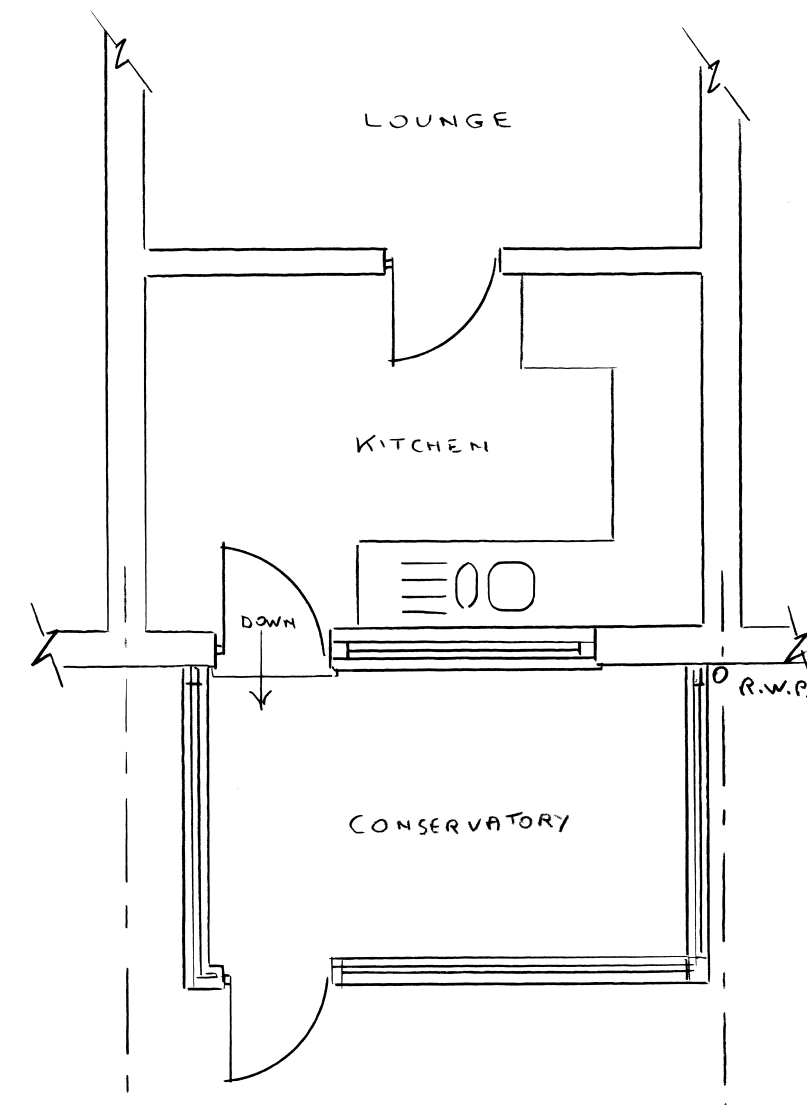

**PROPOSED GROUND FLOOR 1:50**

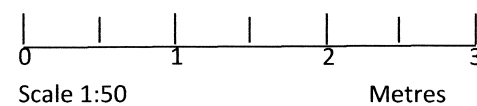

**EXISTING GROUND FLOOR 1:50**

|                                             |           |
|---------------------------------------------|-----------|
| <b>ROGER CLARK (ARCHITECTURAL SERVICES)</b> |           |
| Tel: 023 9237 3841                          |           |
| PLAN No: 24535 / 1                          |           |
| Floor Plans                                 | 1:50 @ A3 |
| Drawing :                                   | Scale :   |
| <b>PROPOSED EXTENSION</b>                   |           |
| <b>2 CREEDY GARDENS</b>                     |           |
| <b>SOUTHAMPTON</b>                          |           |