
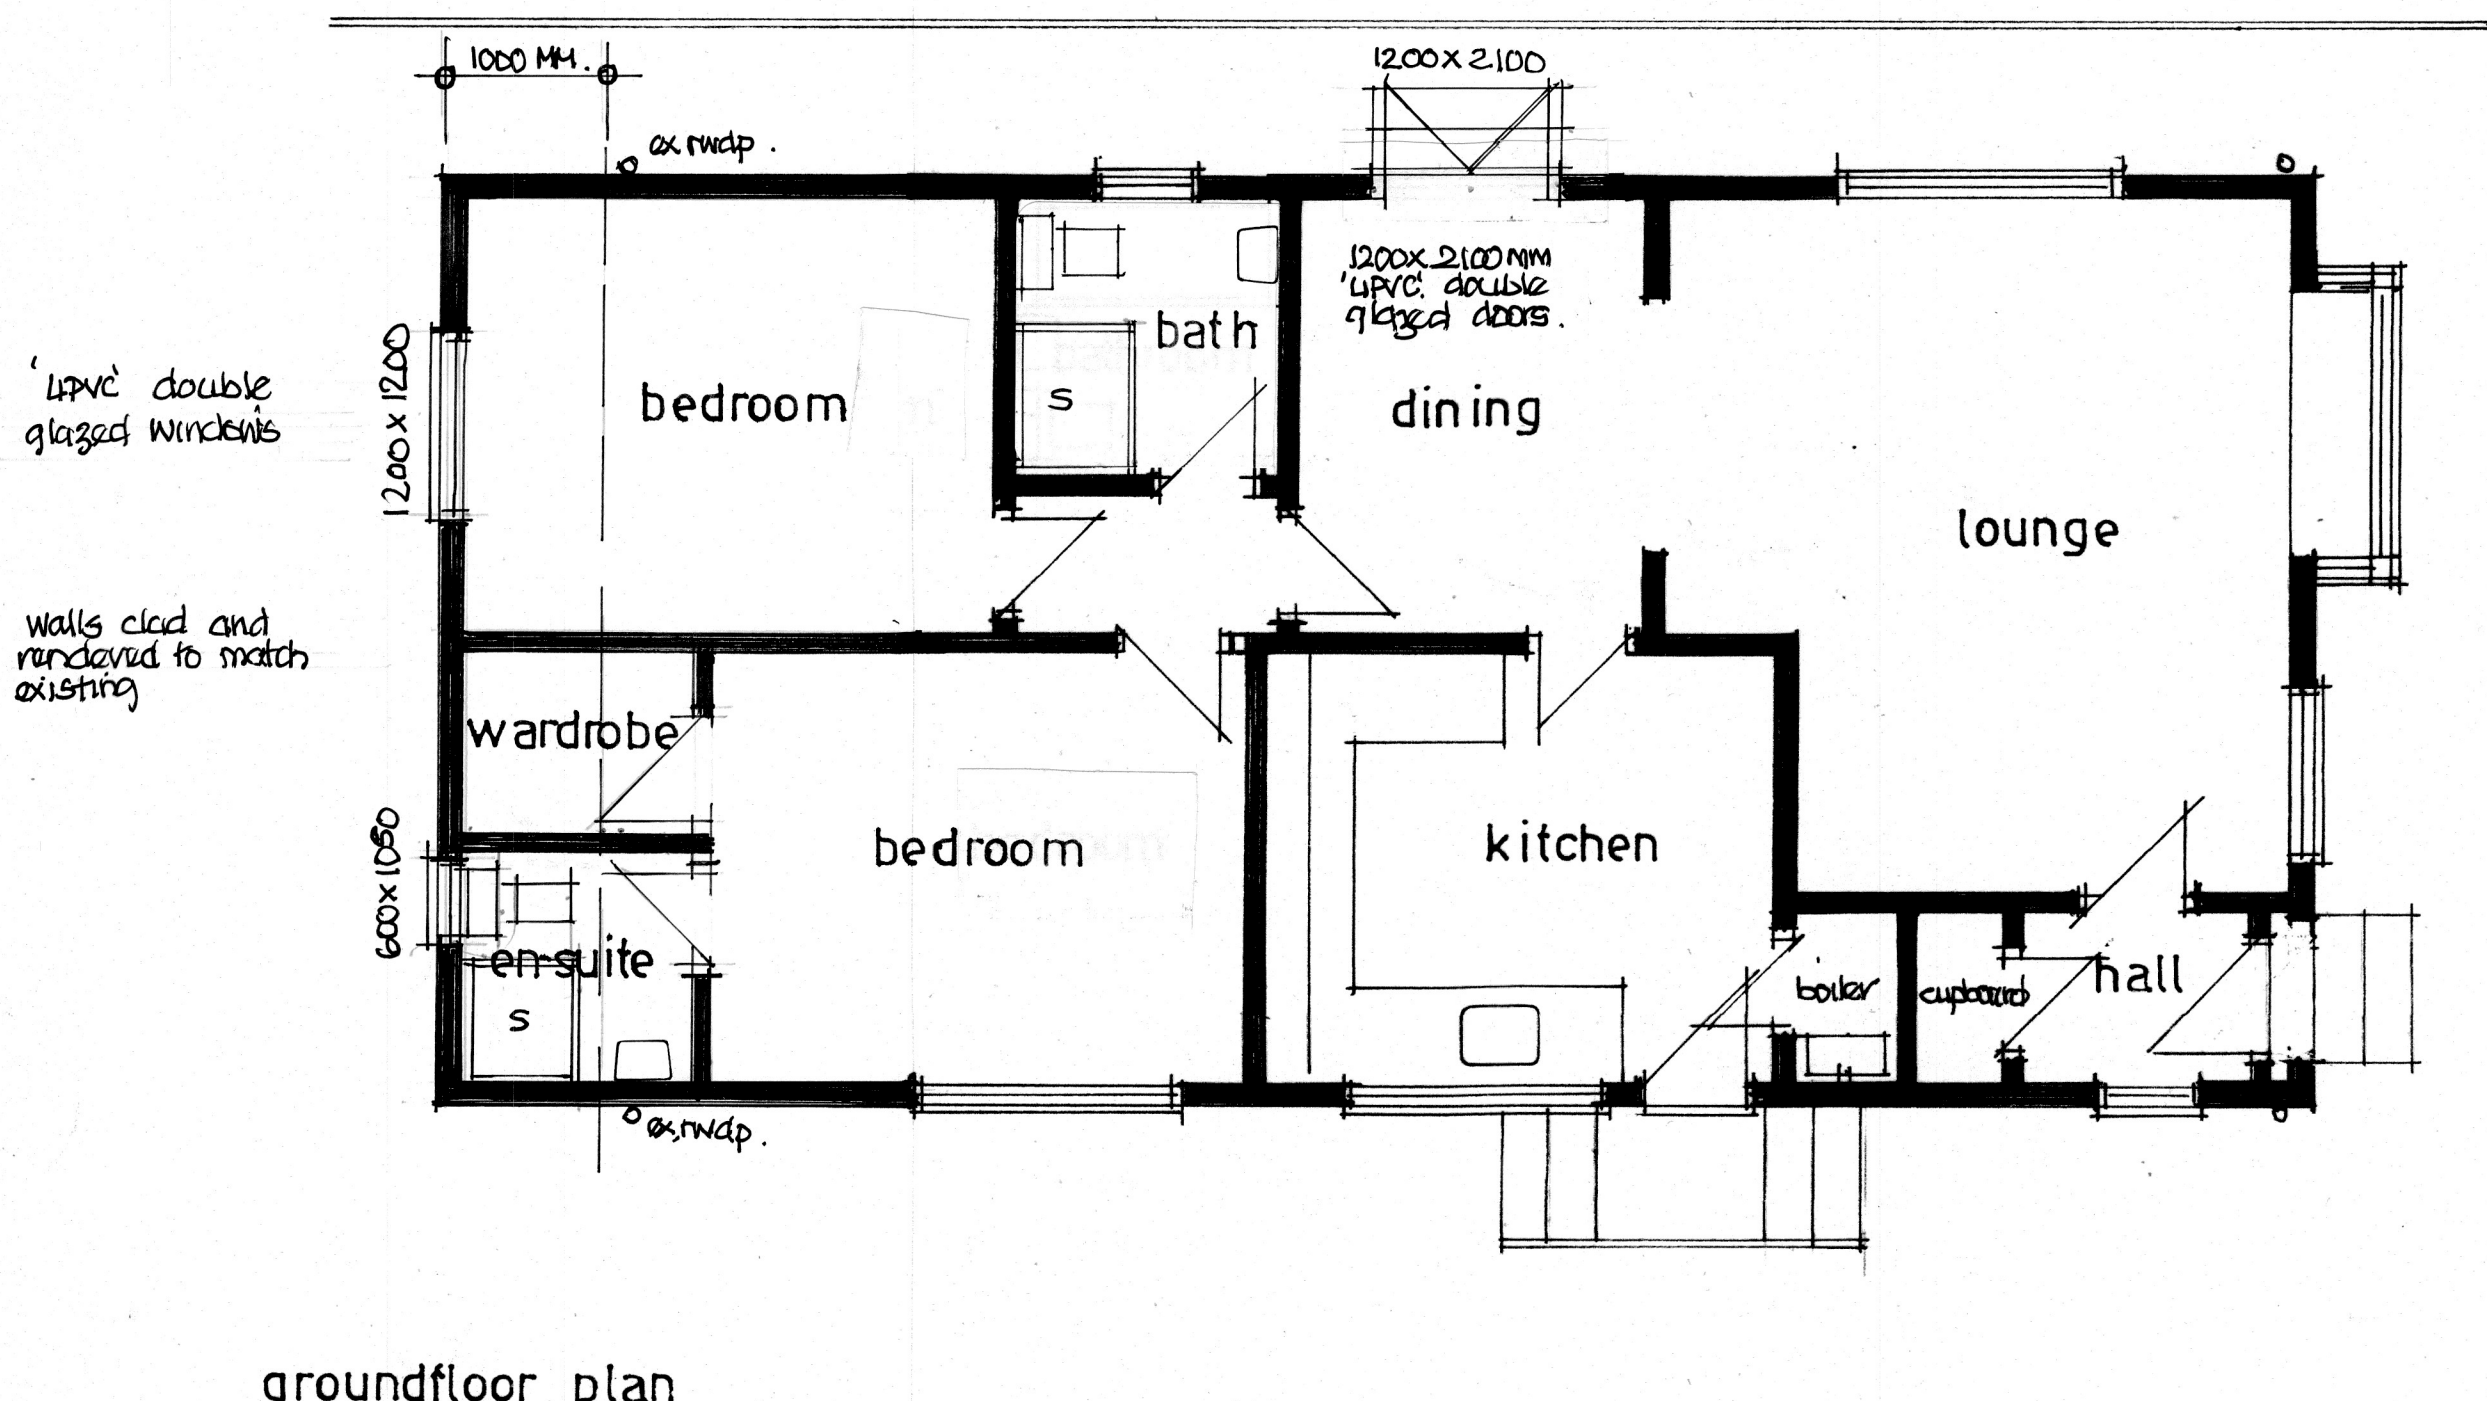
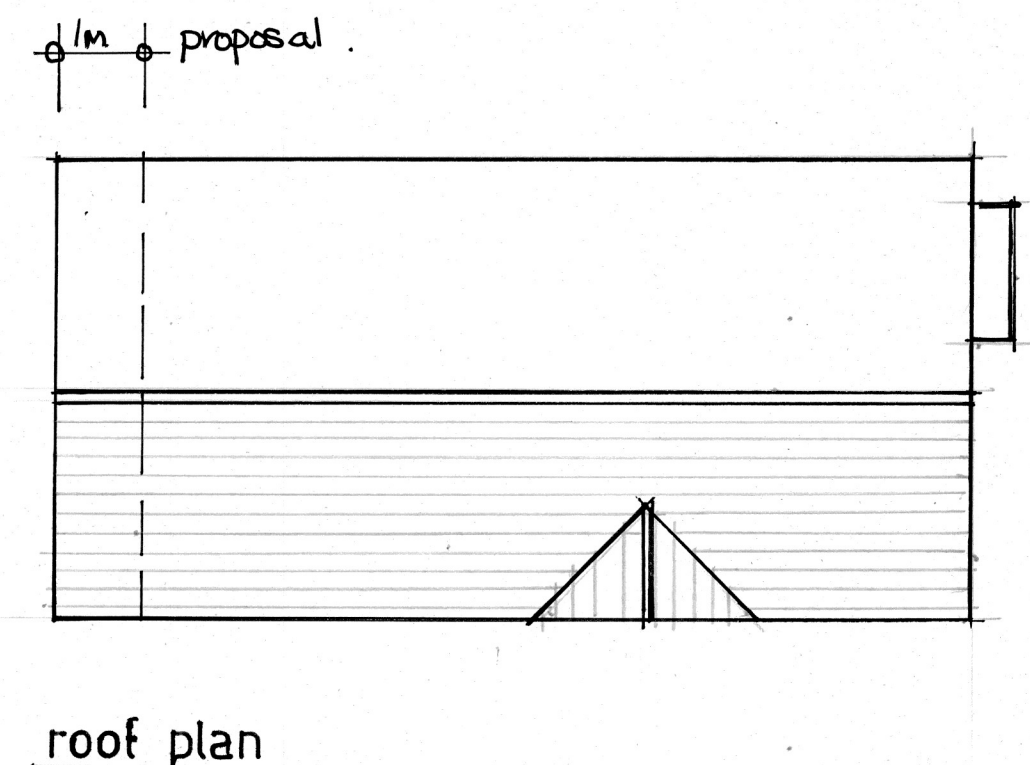
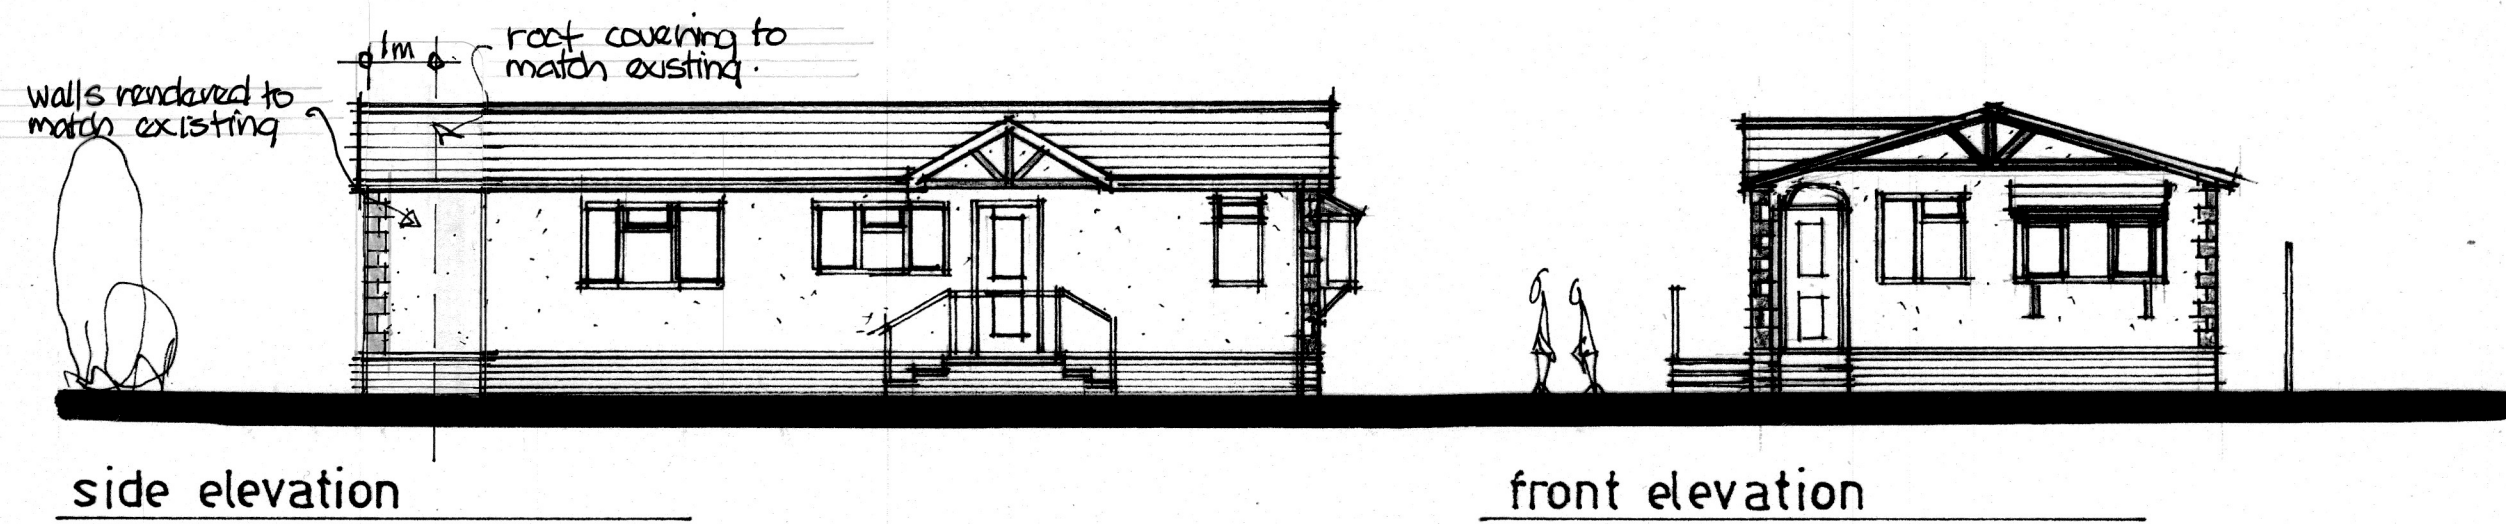


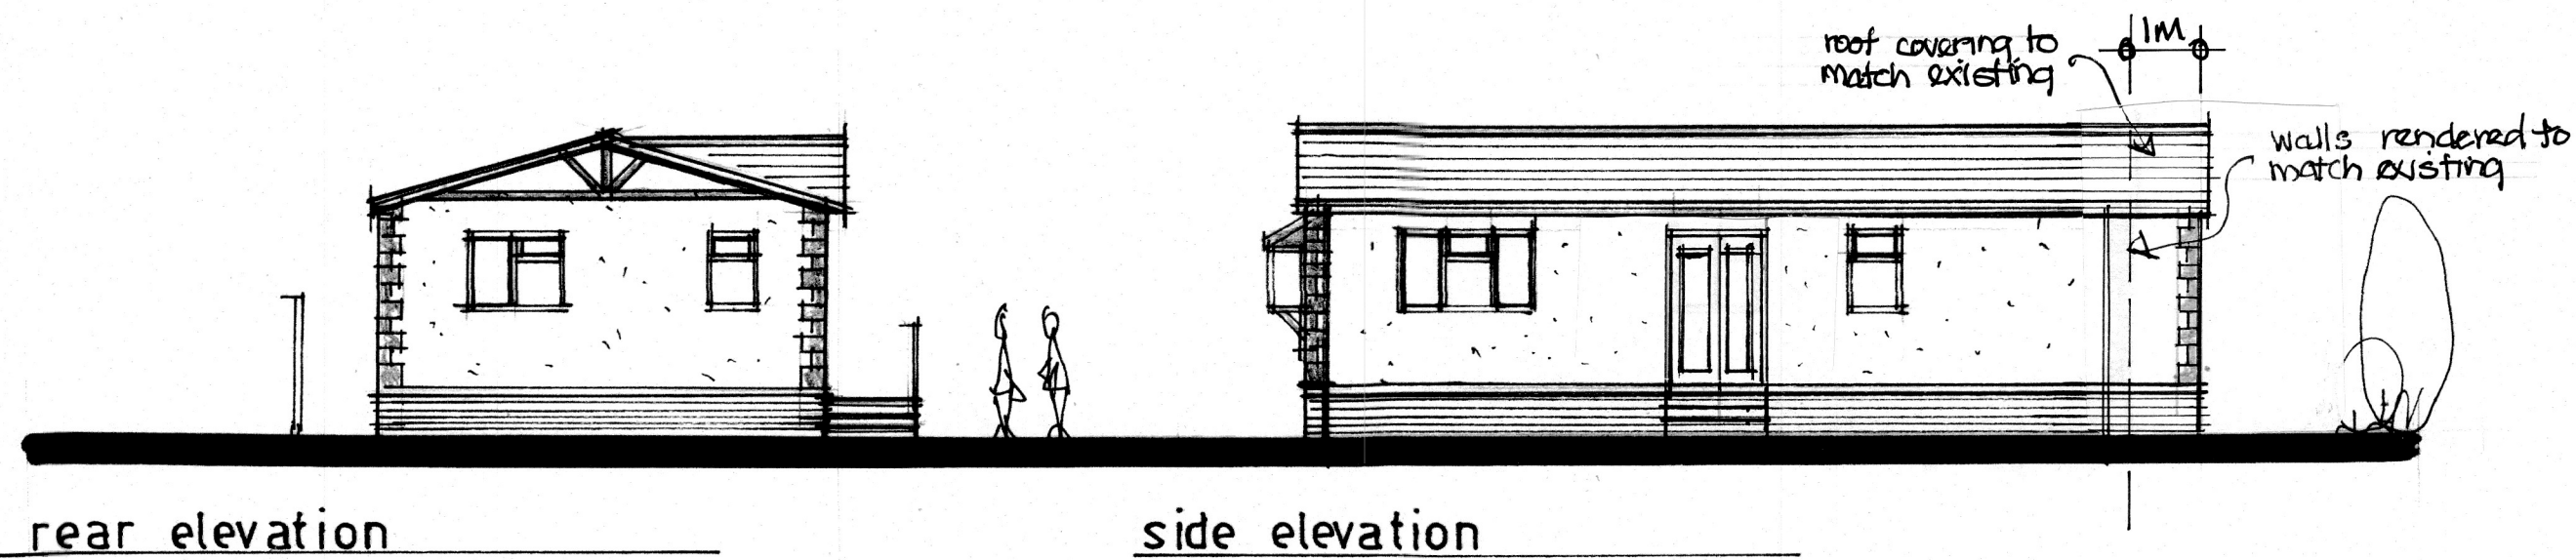

Drawing title		
Proposed plan and elevations. Mobile home at 20 Grange Park Shamblehurst Lane Hedge End Hants SO30 2P.		
Scale		
1:50 1:100 @ A2.		
Date	Drawn by	
October 22	David Windsor	
Drawing no.	Rev.	
G.P. 02.		