

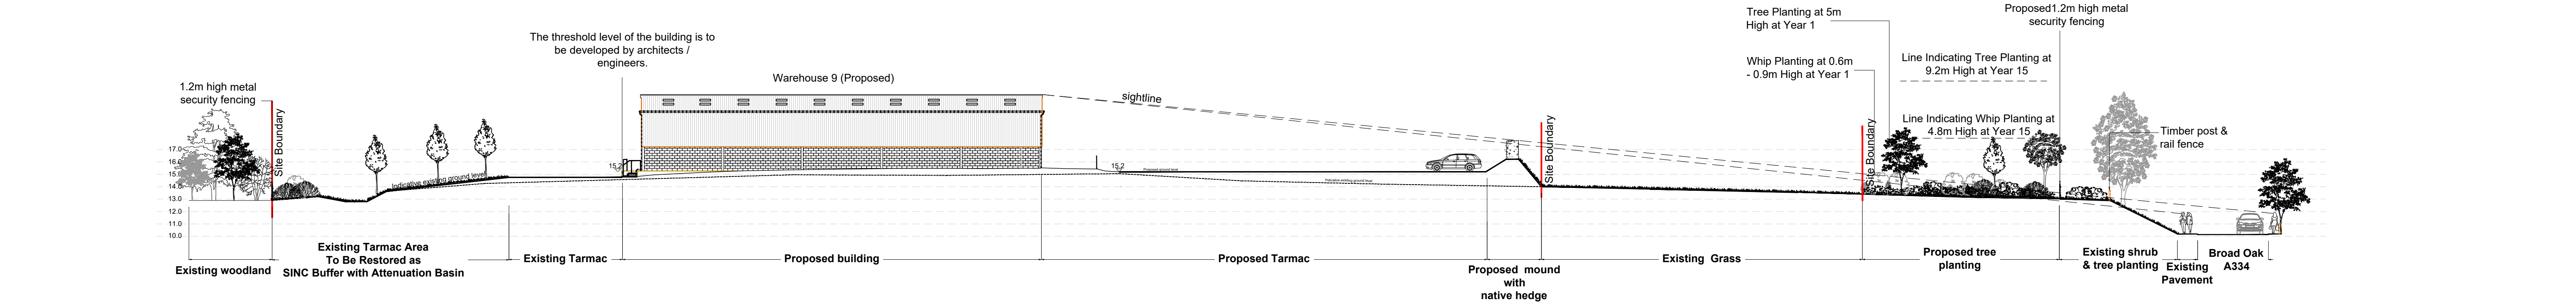


Section A-A
Scale 1:250 @ A1

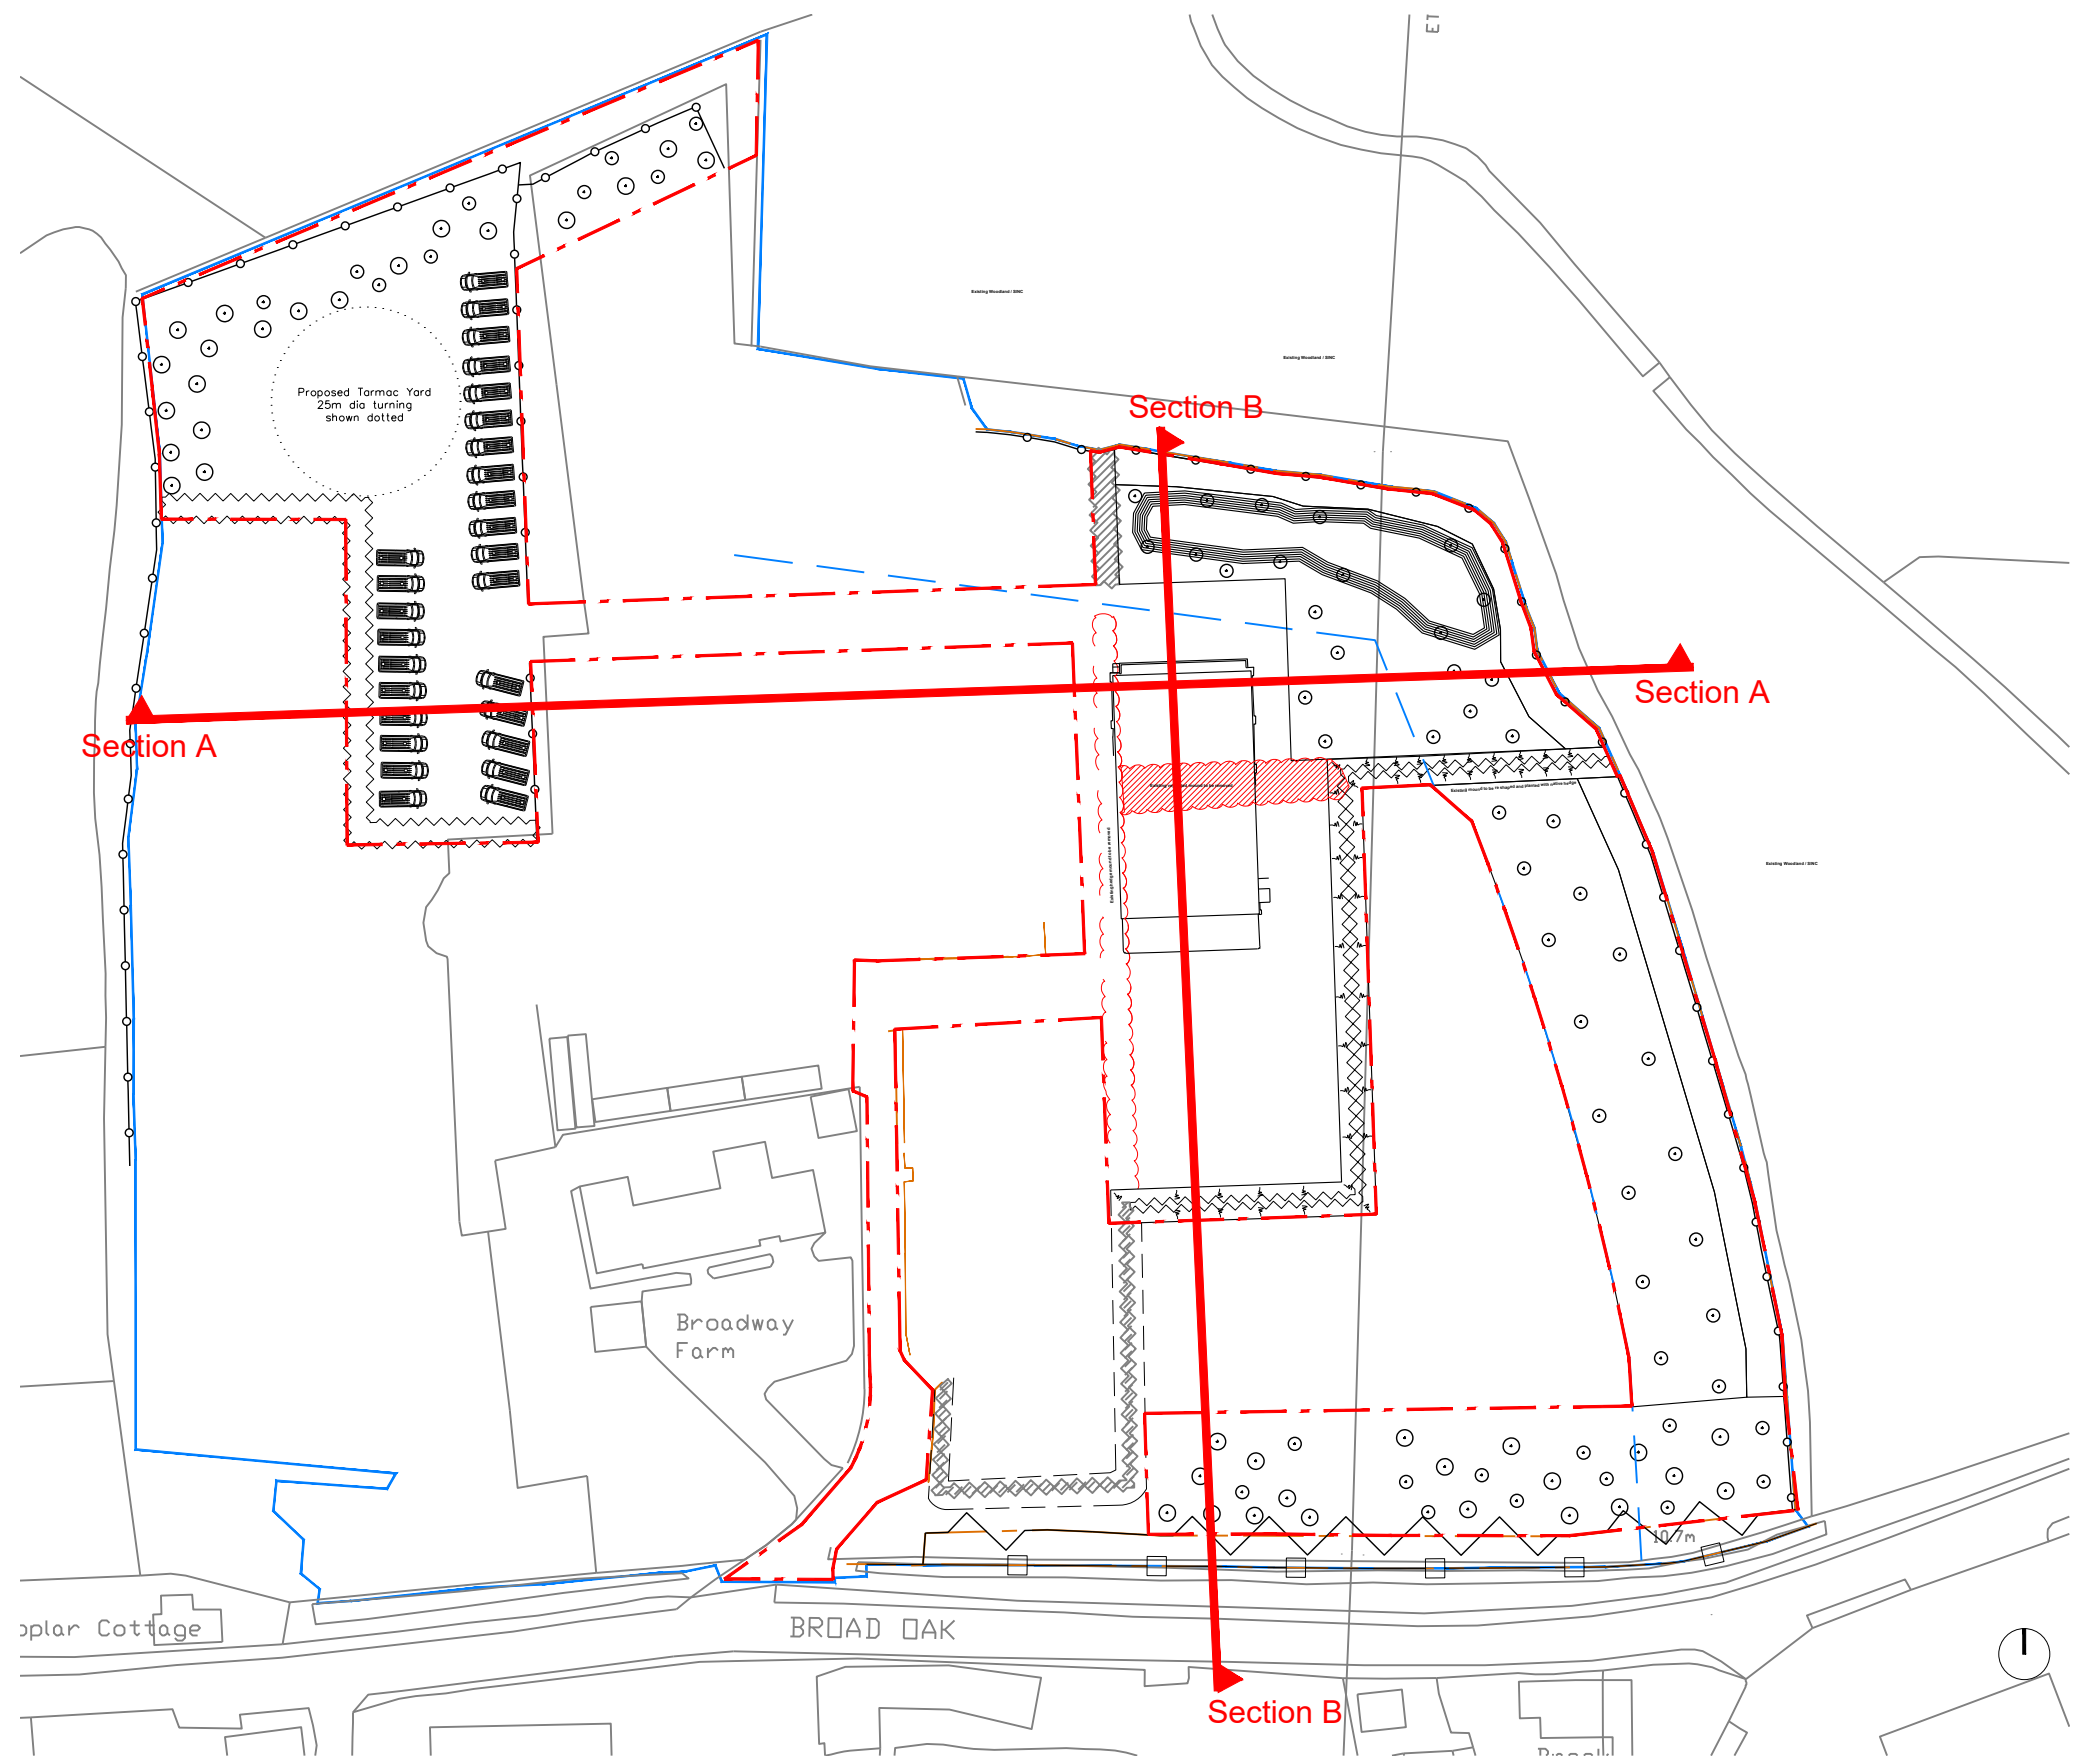

Section B-B
Scale 1:250 @ A1

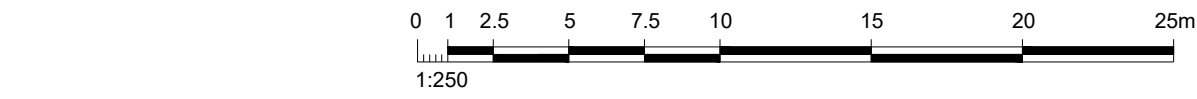

Location Plan
Scale 1:1000 @ A1