



Existing Site Block Plan for 8 Brook Road

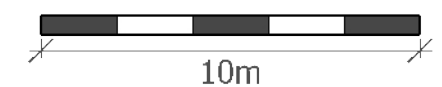

Proposed Site Block Plan for 8 Brook Road

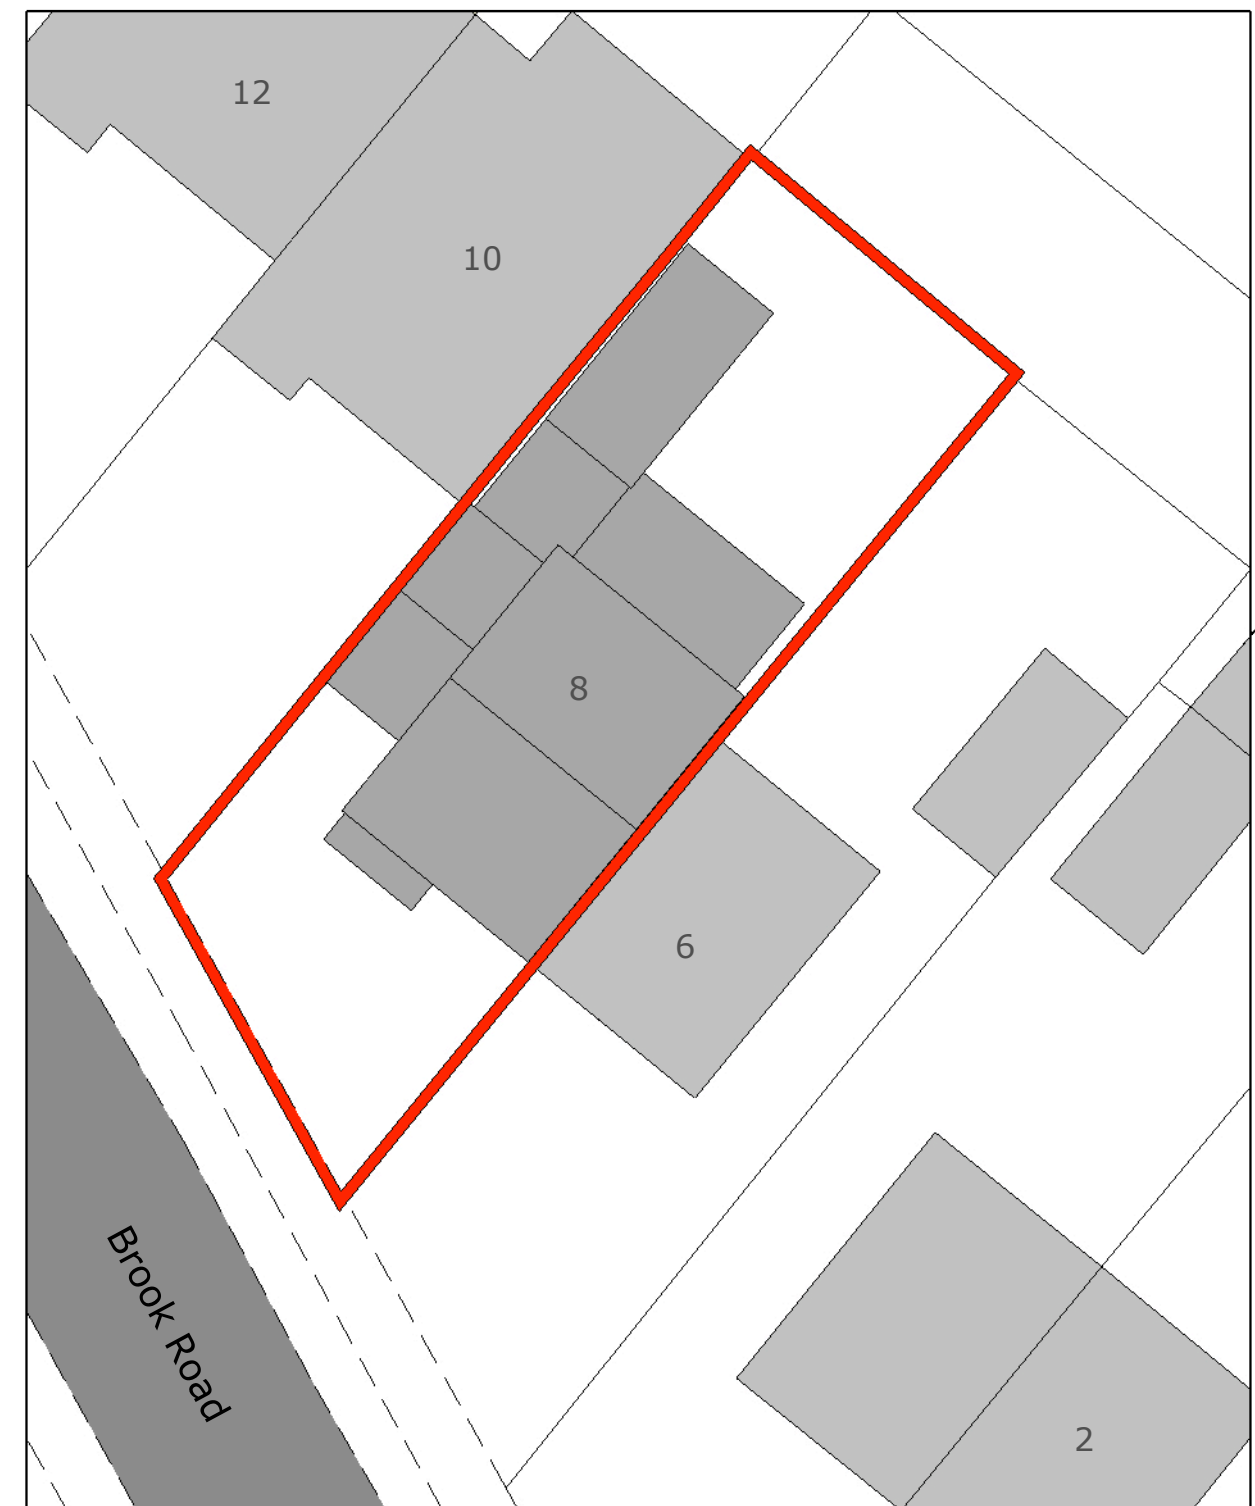

Scale at 1:200 A3