




- Legend**
- Existing - Trees with Root Protection Areas**
Existing mature trees to be retained and protected on site in accordance with BS 5837:2012 - 'Trees in Relation to Design, Demolition and Construction - Recommendations'. (Refer to LLD2475-ARB-DWG-002 - Tree Protection and Retention Plan)
 - Existing - Vegetation**
Existing vegetation to be retained and enhanced.
 - Proposed - Native Tree**
 - Proposed - Native Mixed Species Hedgerow**
(Refer to LLD2475-LAN-DWG-200-203 for more details)
 - Proposed - Sensory Planting Areas**
Areas of shrubs and perennials
 - Proposed - Sensory Planting Areas**
Areas of ornamental grasses
 - Proposed - Specimen Planting**
15L, 10L and 5L
 - Proposed - Herbaceous Plants**
Perennials for seasonal interest
 - Proposed - Flowering Grassland Areas**
(Refer to LLD2475-LAN-DWG-200-203 for more details)
 - Proposed - Wildflower Areas**
(Refer to LLD2475-LAN-DWG-200-203 for more details)
 - Proposed - Wildflower Areas - SUDS**
(Refer to LLD2475-LAN-DWG-200-203 for more details)
 - Proposed - Amenity Lawn**
Species rich lawn turf. (Refer to LLD2475-LAN-DWG-200-203 for more details)


Notes:

- All alternatives to proposed species to be fit for purpose, of equal quality and subject to Landscape Architect's approval.
- To be read in conjunction with all other elements of the soft Landscape package:
LLD2475-LAN-DWG-100 series, 200 series,
LLD2475-LAN-SCH-001-Detailed Plant Schedule
and Specification, LLD2475-LAN-REP-004-Soft Landscape Specification.

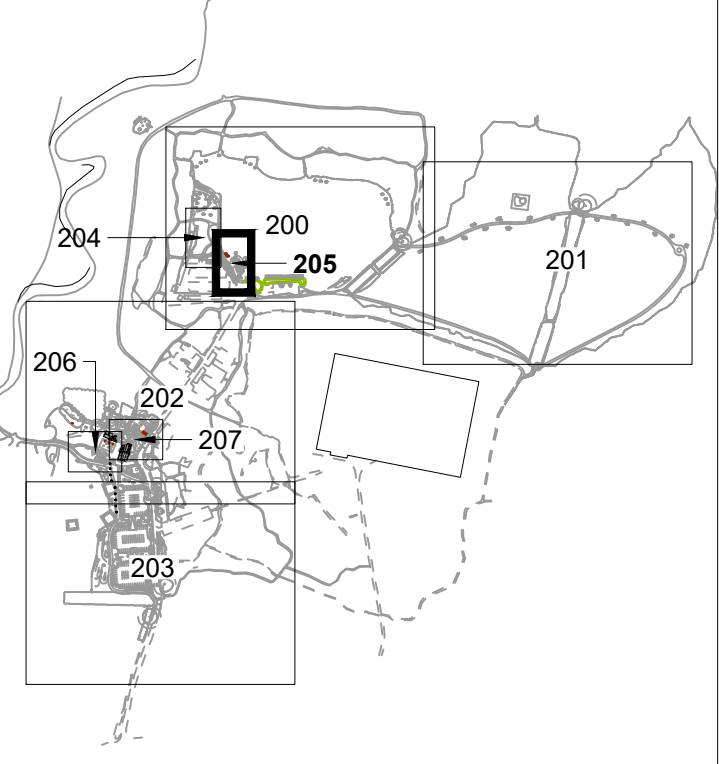

FINAL

Rev	Description	Date	Initials
01	Work Stage 4	04.10.22	SL
00	Draft Work Stage 4	16.09.22	SL

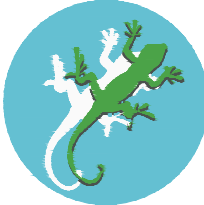**LIZARD**
Landscape Design and Ecology

The Old Bank, 34 South Street, Tarring, Worthing, West Sussex, BN14 7LH
T. 01903 216039 E. lizardlandscape@btconnect.com W. lizardlandscapeecology.com

Client Eastleigh Borough Council Project Title and Location Itchen Valley Country Park Allington Lane, Eastleigh			
Drawing Title Detailed Planting Plans Welcome Centre Building			
Scale 1:100@A1	Drawn SL	Approved KM	Date 16.09.22
Drawing No LLD2475-LAN-DWG-205			Revision 01

Detailed Planting Plan

Itchen Valley Country Park, Allington Lane, Eastleigh