



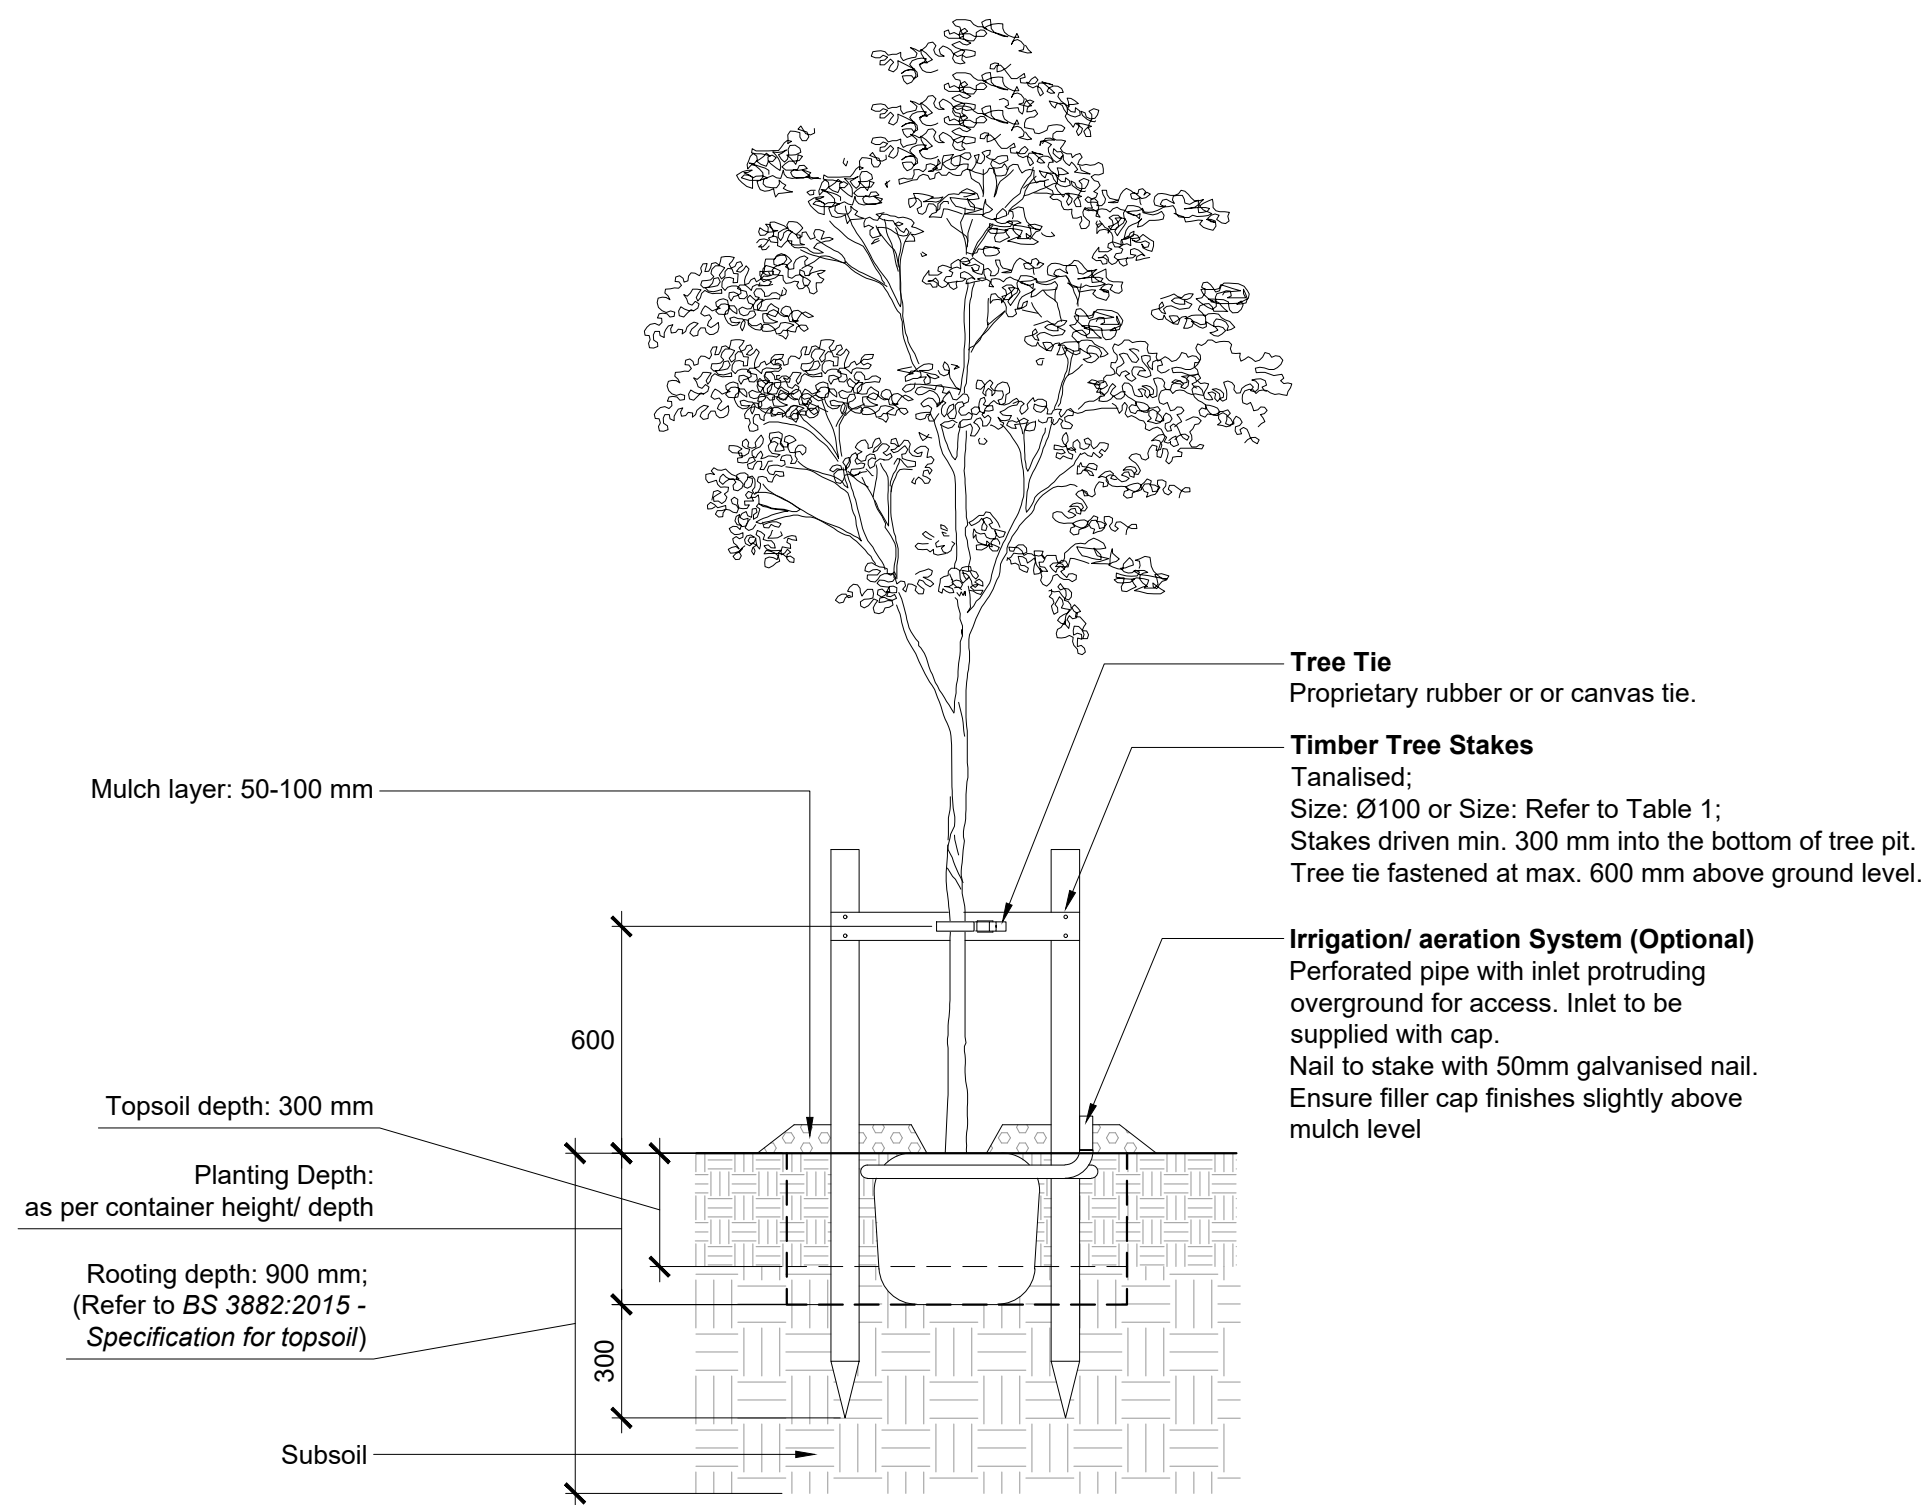


1
305 Tree Planting Detail - Double Staking
Scale: 1:20

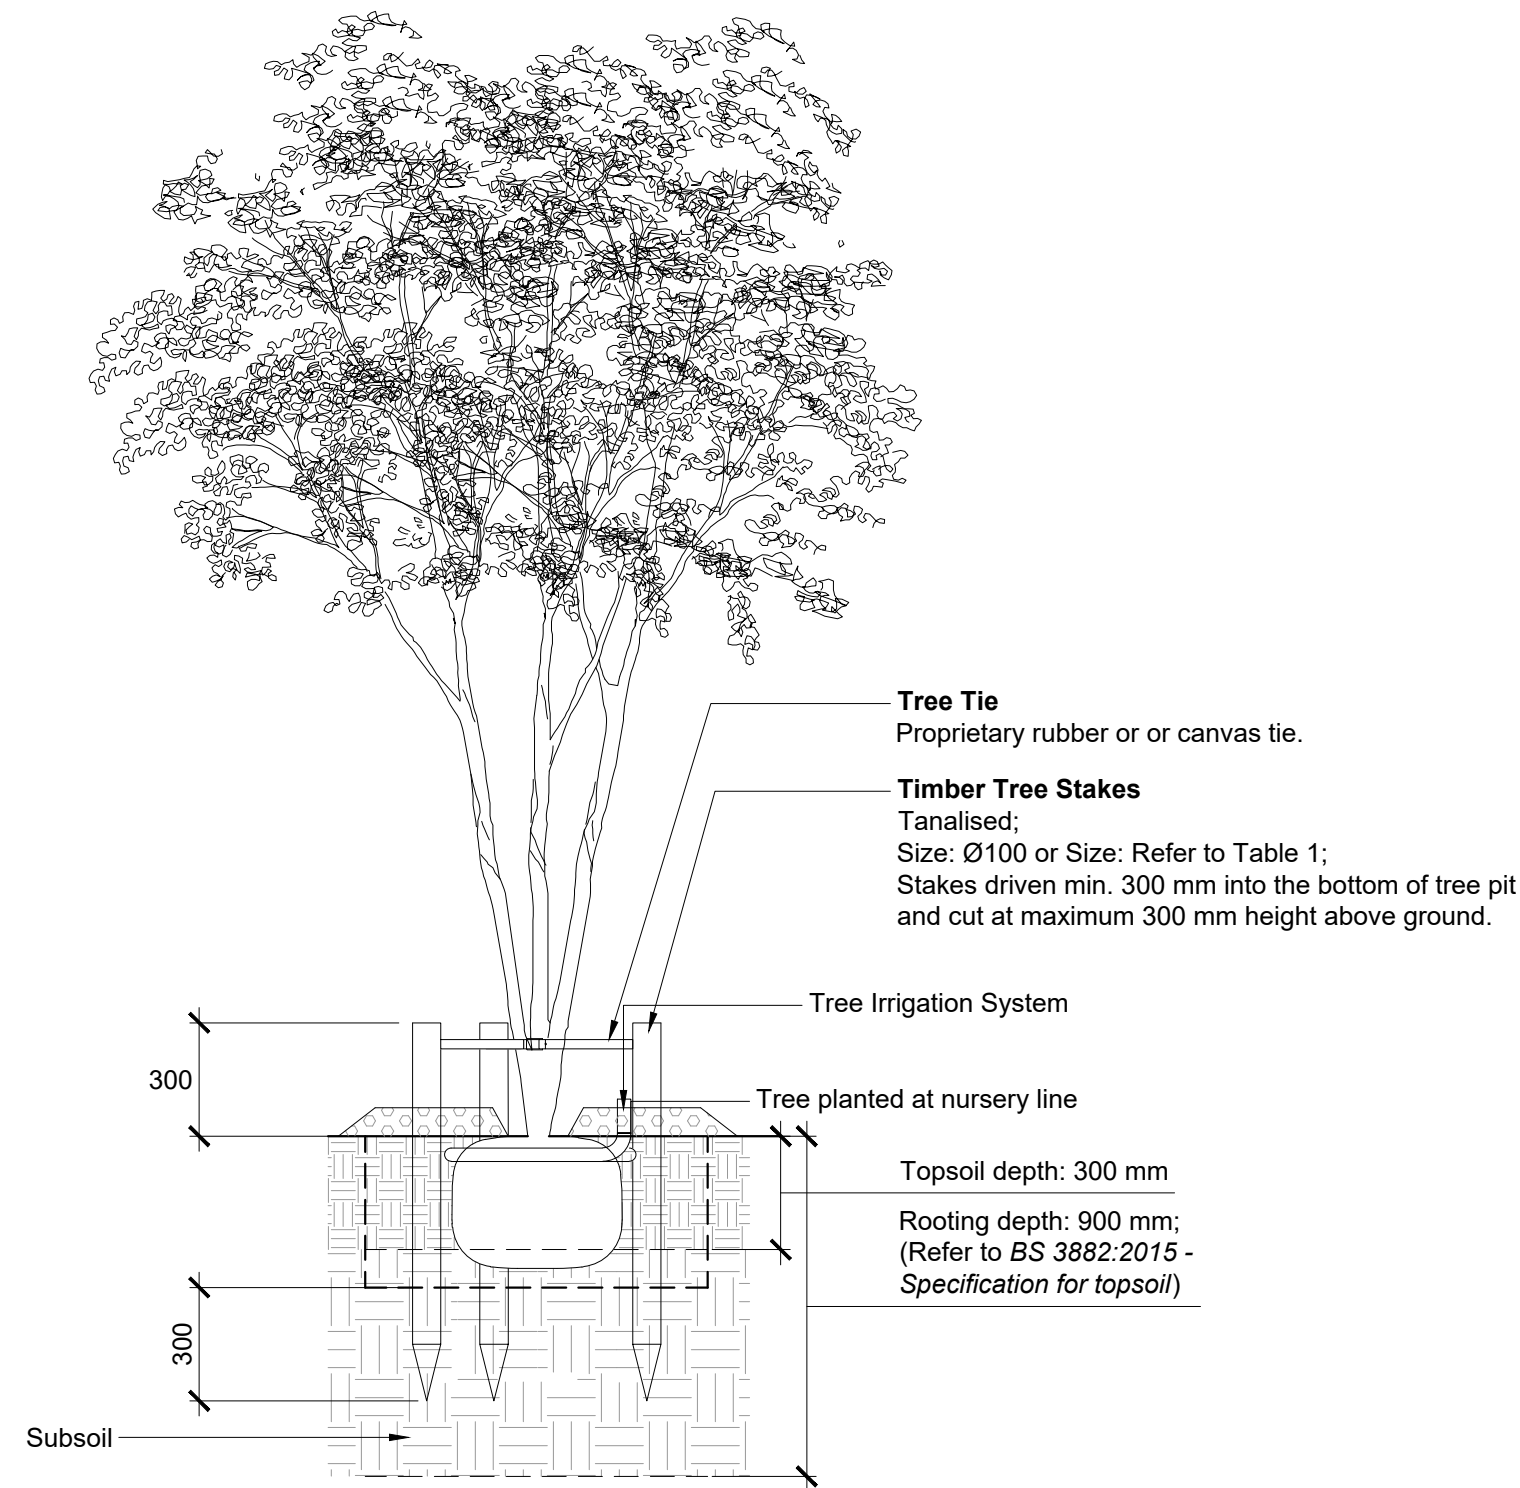

3
305 Multi-stem Tree Planting Detail - Short Triple Staking
Scale: 1:20

Table 1. Tree Staking Details						
Staking	Light Feather	Standard Feather	Selected Standard	Heavy Standard	Extra Heavy Standard	Semi-mature (and above)
Number of stakes (per tree)	1	1	1	1-2	1-2	2
Minimum diameter	75 mm	75 mm	75 mm	100 mm	100 mm	125 mm
Overall height	1.0 m	1.2 m	1.2 m	1.5 m	1.5 m	2.0 m
Fixing above ground	0.3 m	0.3 m	0.5 m	0.5 m	0.5 m	0.5 m

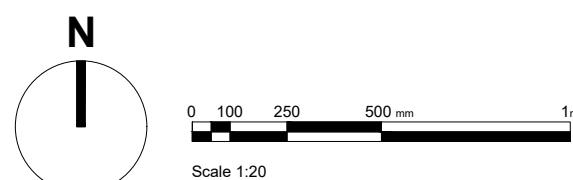


Soft Landscape Details

Itchen Valley Country Park, Allington Lane, Eastleigh

FINAL

Rev	Description	Date	Initials
00	Work Stage 4	20.10.22	SL

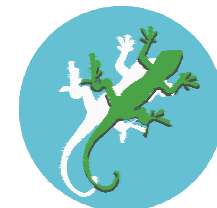

LIZARD
Landscape Design and Ecology
The Old Bank, 34 South Street, Tarring, Worthing, West Sussex, BN14 7LH
T. 01903 216033 E. lizardlandscape@btconnect.com W. lizardlandscapeecology.com

<i>Client</i> Eastleigh Borough Council <i>Project Title and Location</i> Itchen Valley Country Park Allington Lane, Eastleigh			
<i>Drawing Title</i> Soft Landscape Details			
<i>Scale</i> 1:20@A1	<i>Drawn</i> SL	<i>Approved</i> KM	<i>Date</i> 20.10.22
<i>Drawing No</i> LLD2475-LAN-DWG-305	<i>Revision</i> 00		