


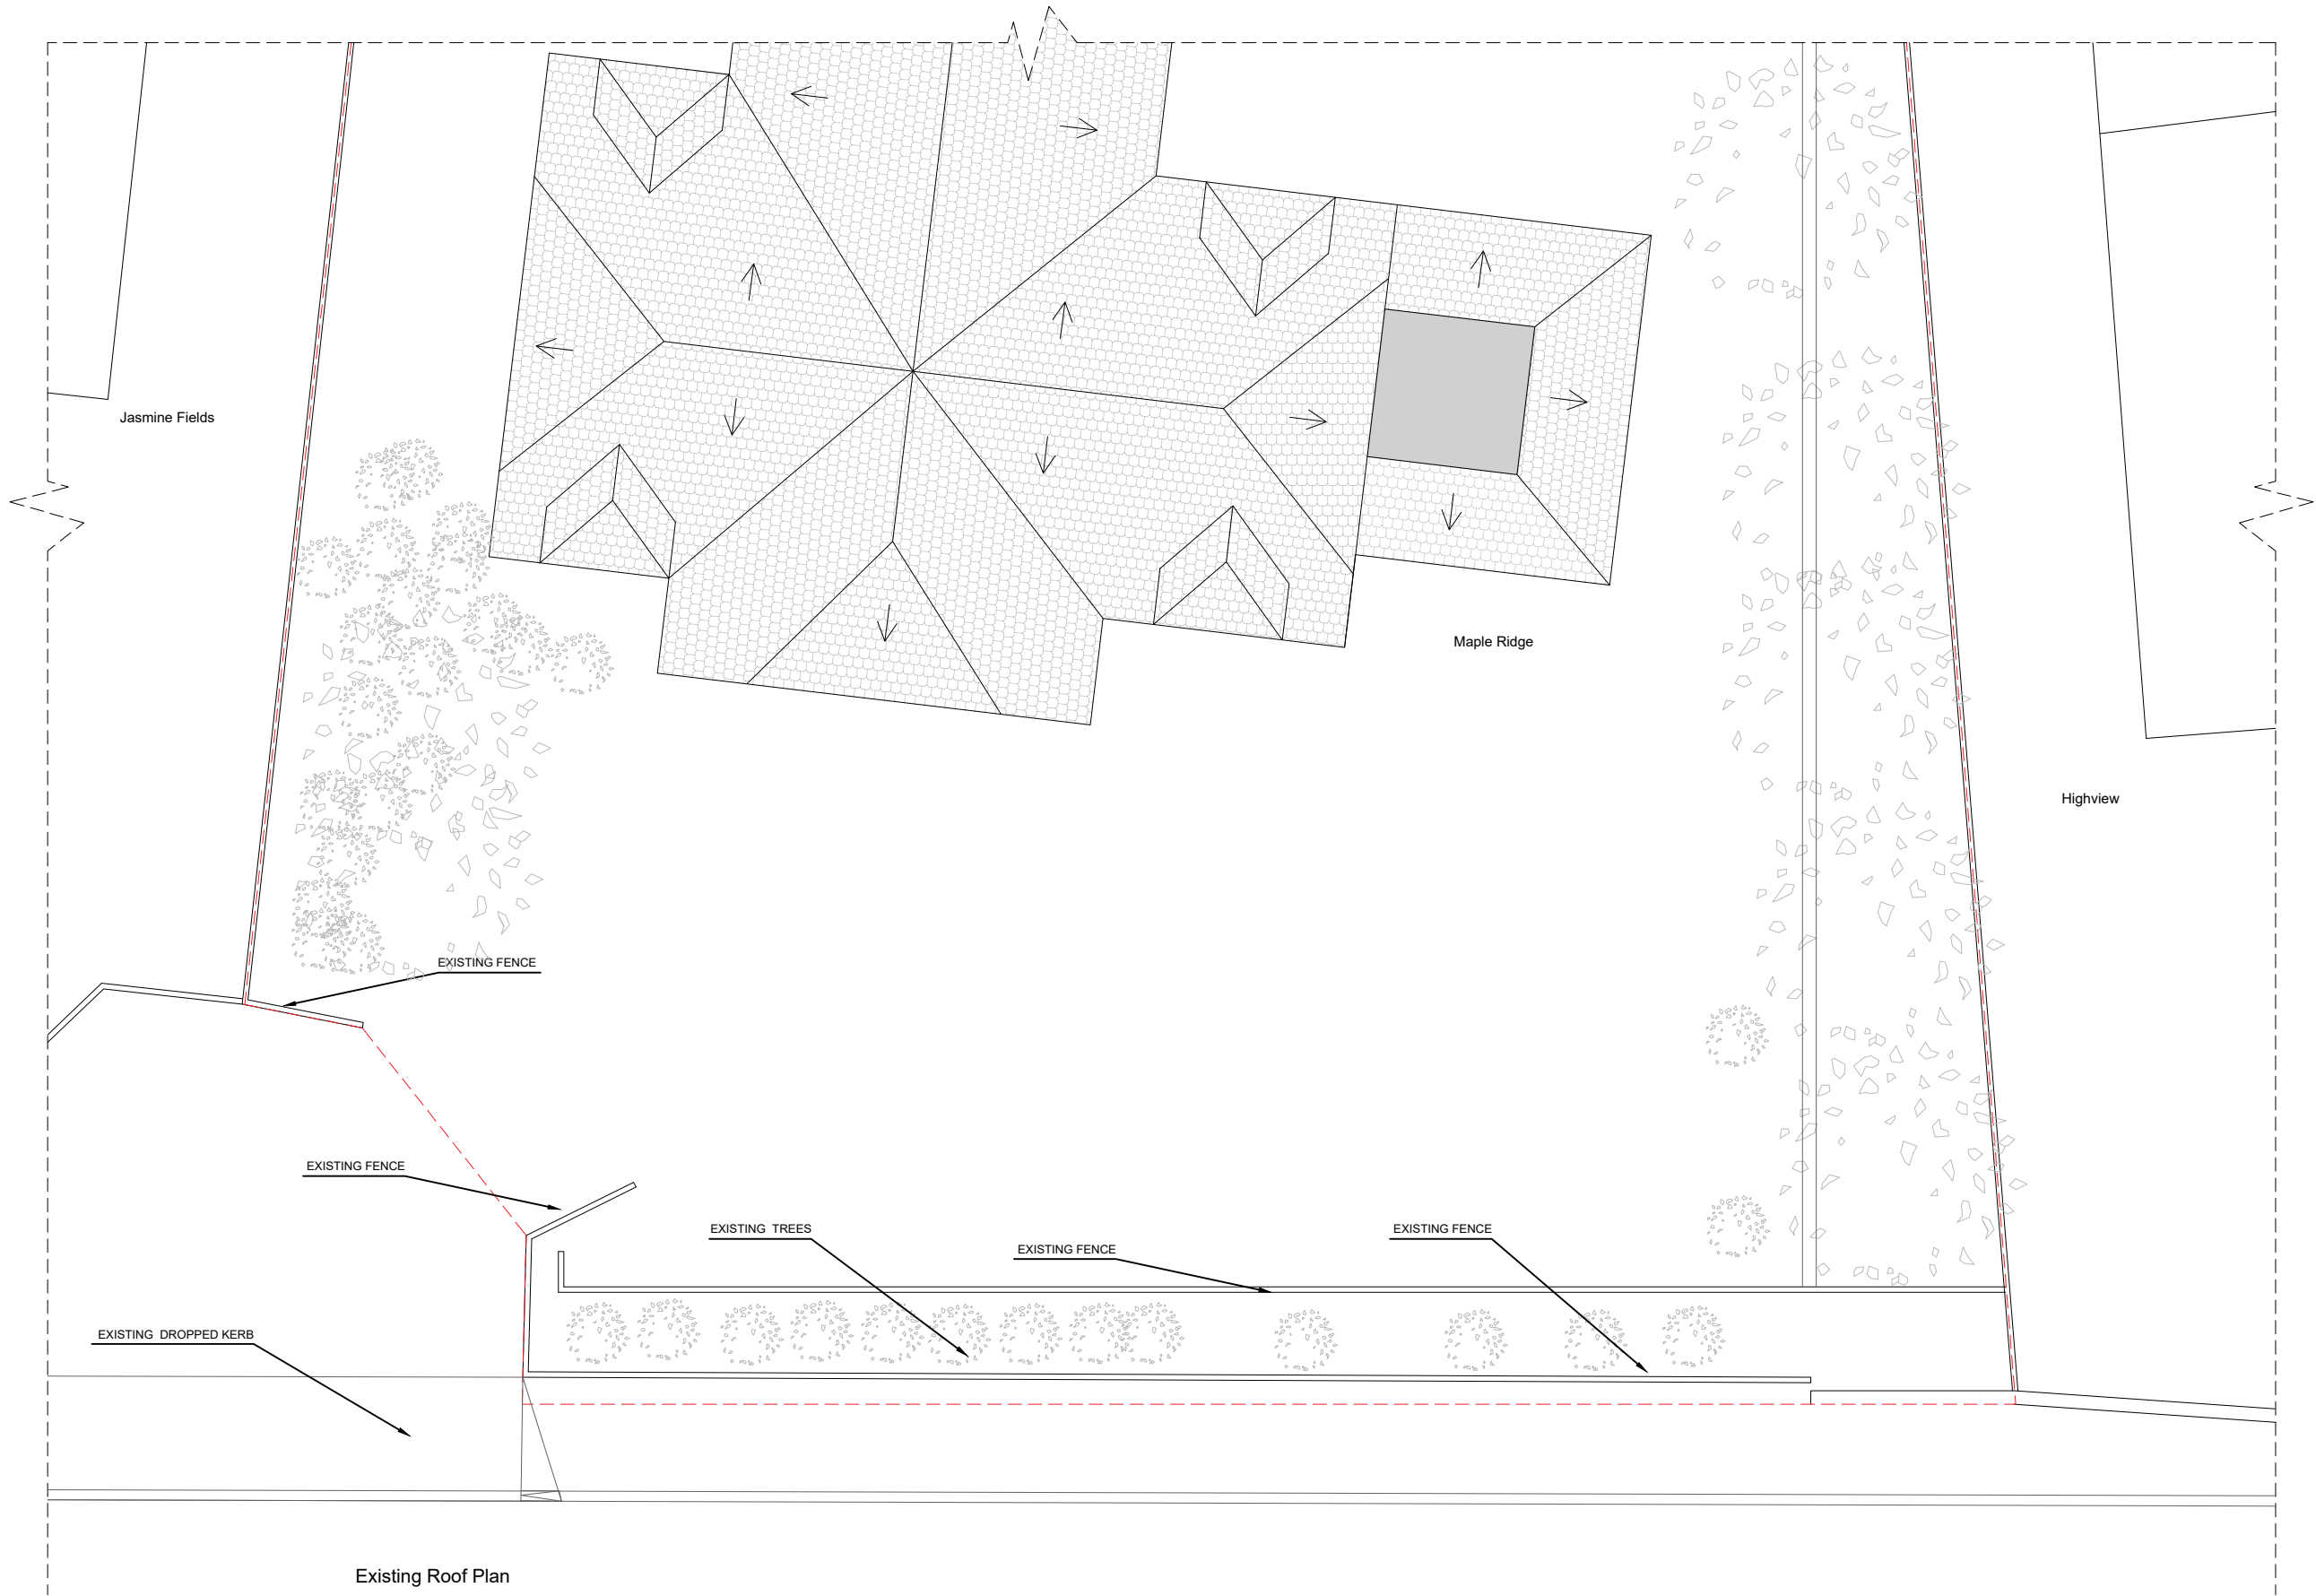

Any dimensions shown should be checked on site and discrepancies reported to the Architect prior to construction.
Designs are not coordinated with engineer projects.
Do not scale for construction purposes.



Existing



The Clubhouse, 50 Grosvenor Hill,
London W1K 3QTT
0203 581 1233
info@studiocharrette.co.uk
www.studiocharrette.co.uk

Drawing Name
Existing Plan

Project Address
Maple Ridge, SO50 7HA
Pudsey LS285PR

Scale 1/100 at A3	Date 02.11.2022
----------------------	--------------------

Designer DG	Revision V1
----------------	----------------

Drawing No.
MapleRidge_
ExistingPlans V1