


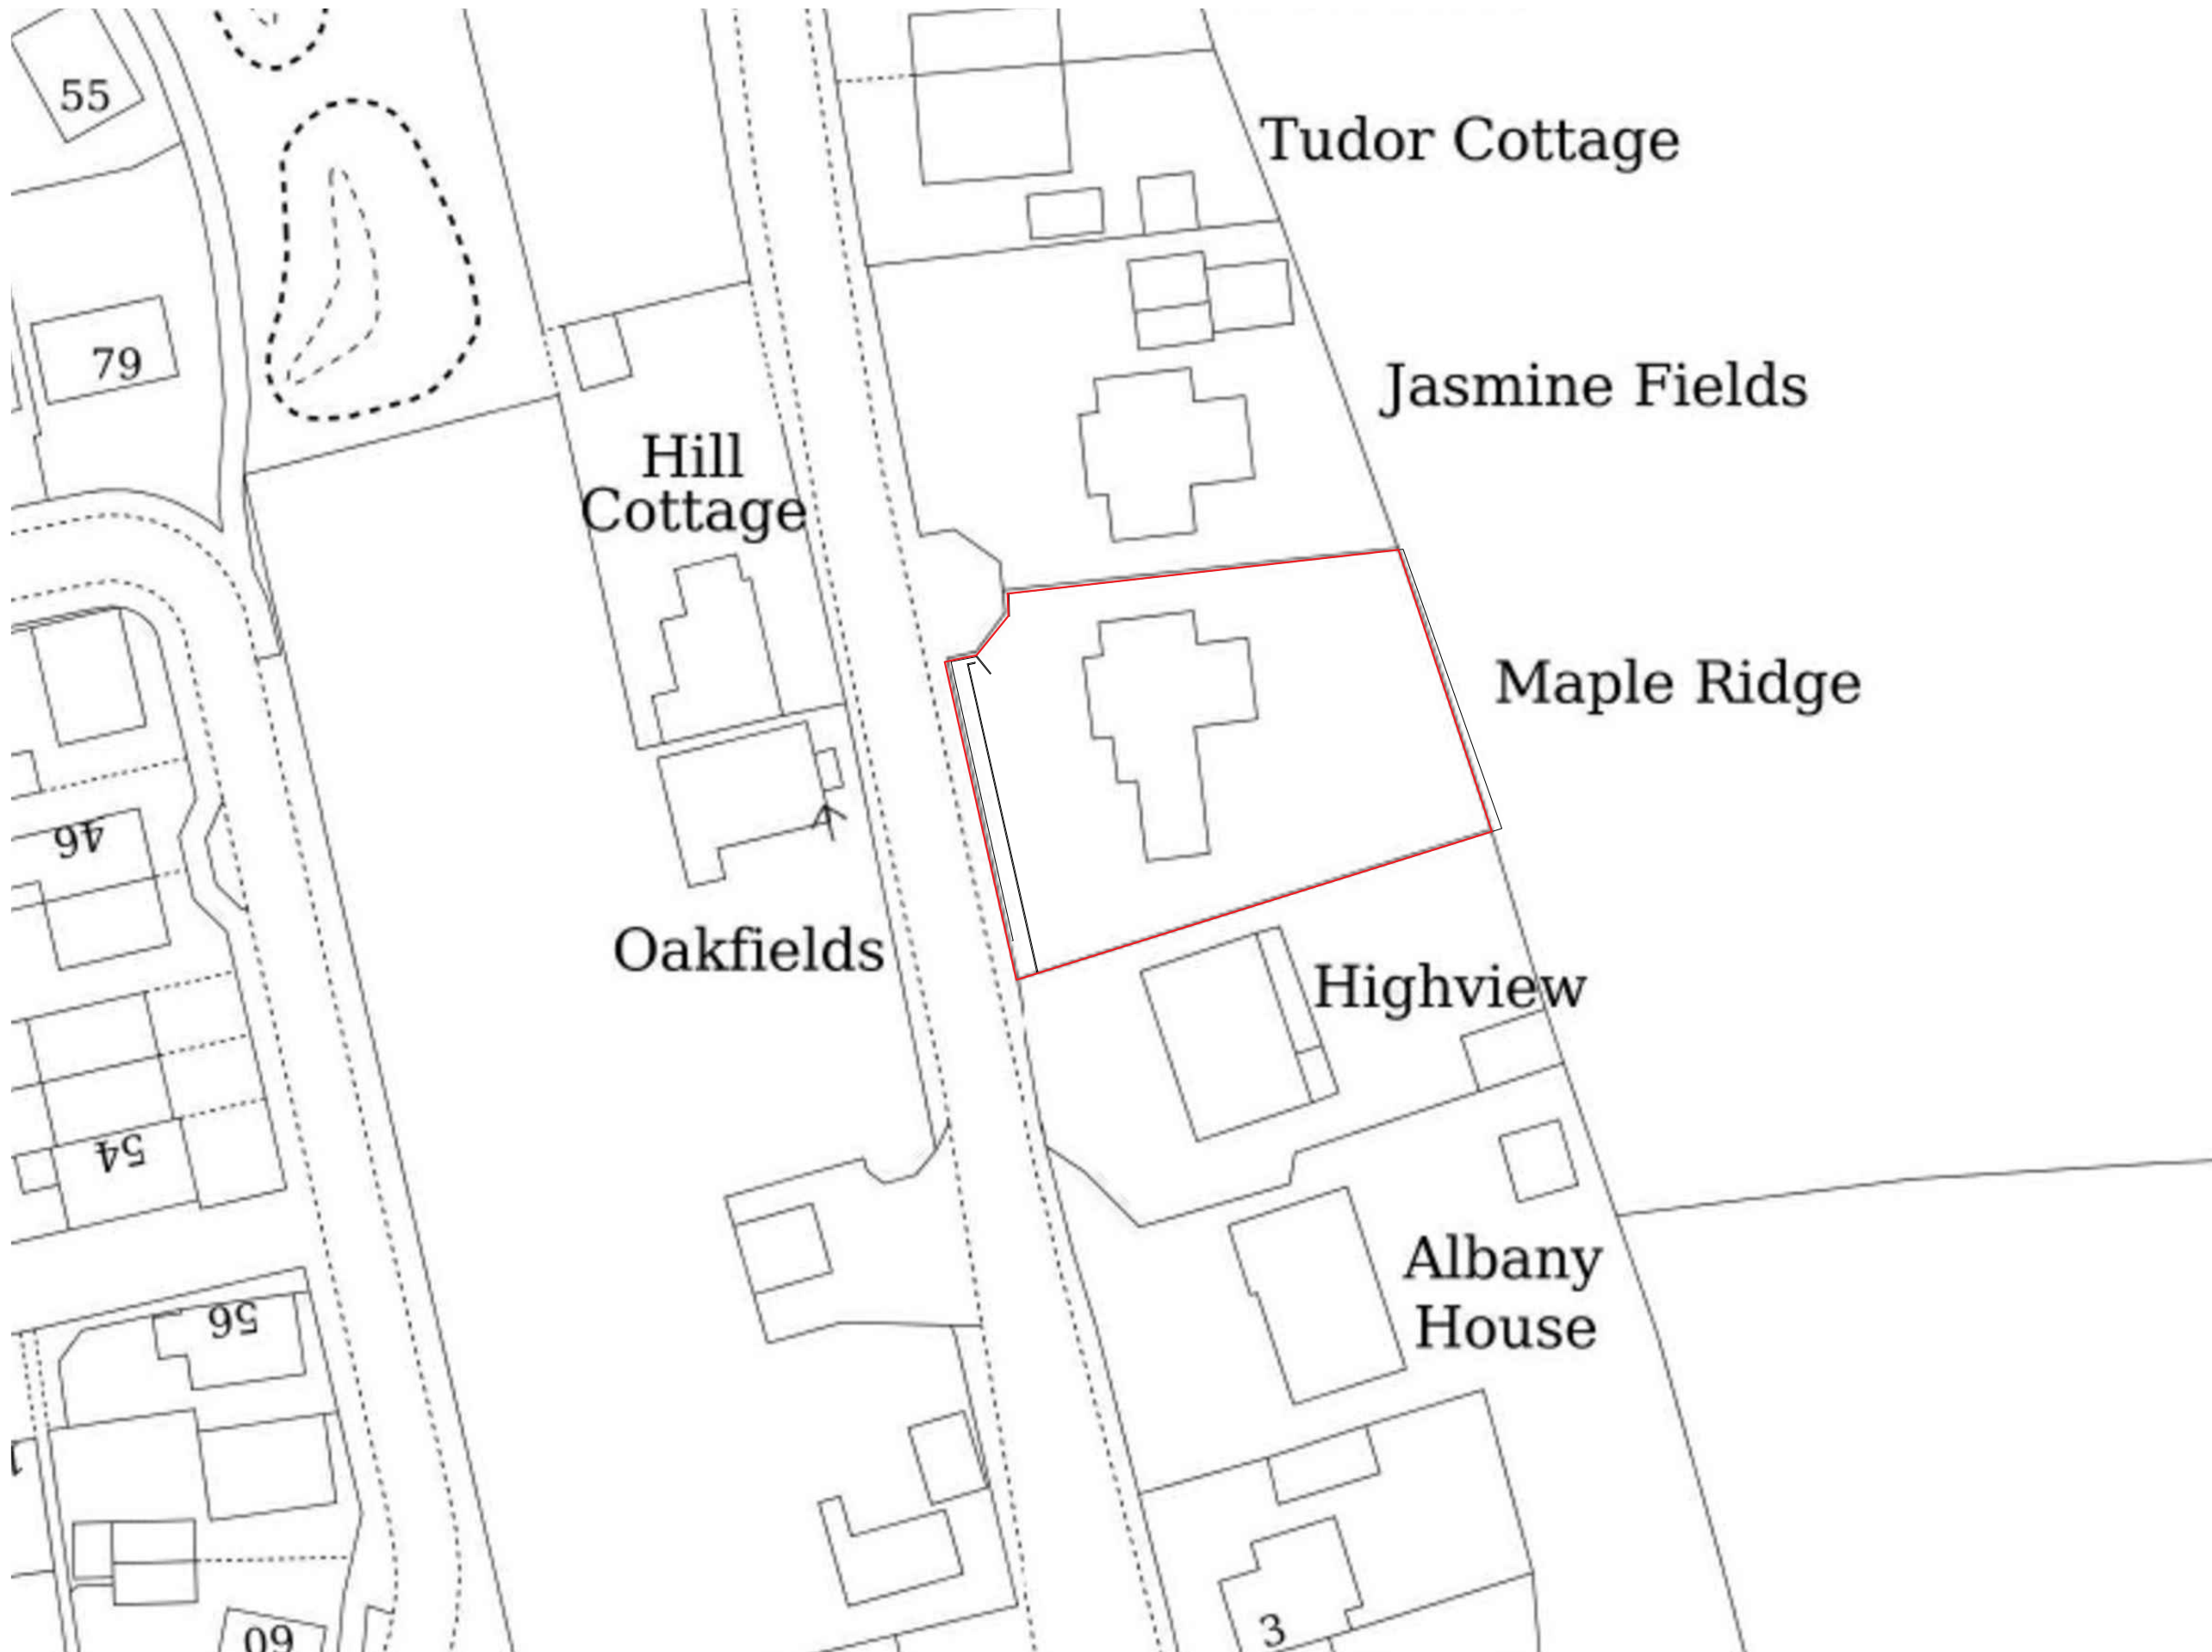

Existing Block Plan



Any dimensions shown should be checked on site and discrepancies reported to the Architect prior to construction. Designs are not coordinated with engineer projects. Do not scale for construction purposes.

Block Plans are scaled from the Ordnance Survey Location Maps. Please see the licence number for the Os Maps in the Location Plans

Existing



The Clubhouse, 50 Grosvenor Hill,
London W1K 3QTT
0203 581 1233
info@studiocharrette.co.uk
www.studiocharrette.co.uk

Drawing Name
Existing Block Plan

Project Address
Maple Ridge, SO50 7HA
Pudsey LS285PR

Scale 1/500 at A3	Date 02.11.2022
----------------------	--------------------

Designer DG	Revision
----------------	----------

Drawing No.
MapleRidge_ExistingBlockPlan_V1

