
Revision	Date

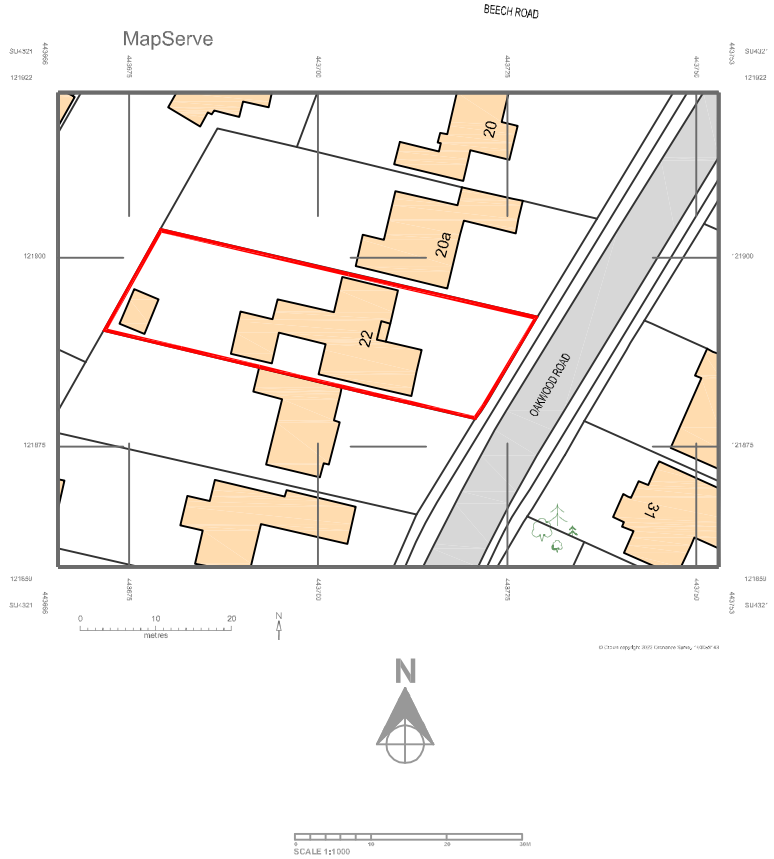

Drawing Title Location Plan		Client G Mead	
Scale 1:1000	Drawn	Project 22 Oakwood Road Chandlers Ford SO53 1LX	
Date 01.11.2022	Checked		
Drawing No P01	Revision	Project No 220701	

Tony Oldfield Architect
Cedar Spring
Winghams Lane
Ampfield
Romsey
Hampshire
SO51 9BE
Tel: 01794 368220
Email: tony@toldfieldarchitect.co.uk

This drawing is copyright of the architect & must not be reproduced without permission. Any discrepancies should be reported to the architect.