



Unit 1 Mills Way Centre
Boscombe Down Business Park
Amesbury ,Wiltshire
SP4 7AU
Tel: 01980 622185
Email: info@bawdentreecare.com

10 Benmore Gardens

SCALE : 1 : 200 @ A3 DATE : 25/10/2022
survey Ref: 2022-1850



Map data shown may contain Ordnance Survey ® products supplied by
Pear Technology Services Ltd; Email: info@peartechology.co.uk
© Crown Copyright and database rights from date shown above
Ordnance Survey ® licence number 100023148

Crown Spread


Root Protection Area

Category 'A'

Category 'B'

Category 'C'

Category 'U'

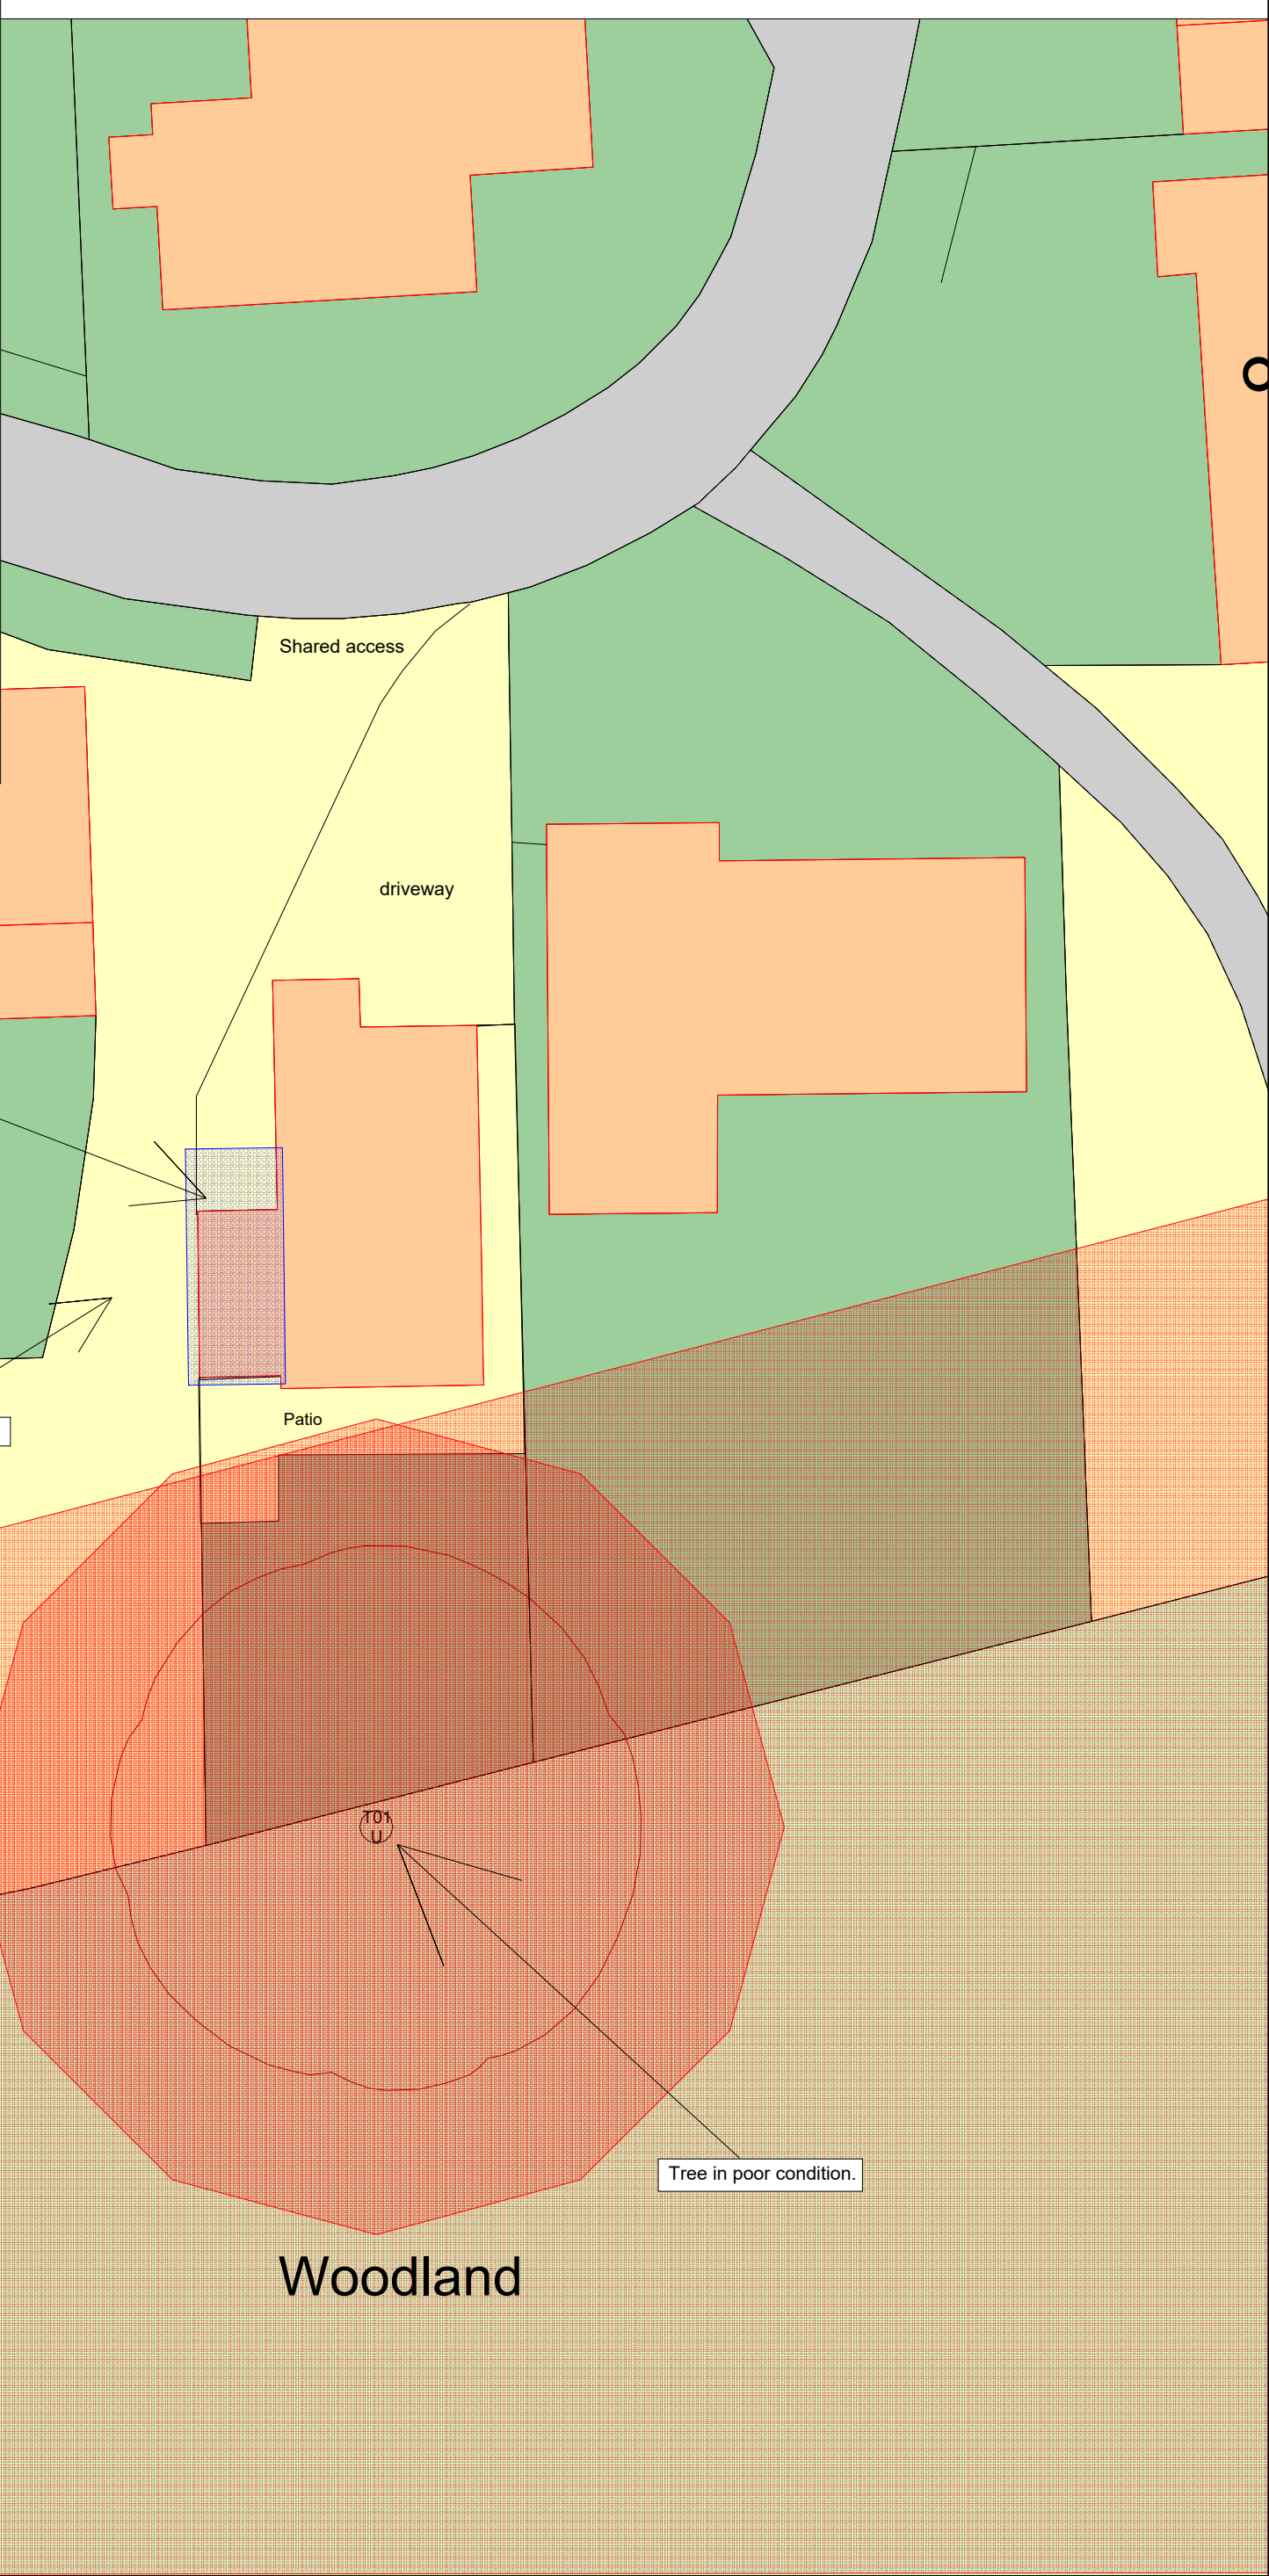

Key

Woodland RPA

construction/extension