





Unit 1 Mills Way Centre
Boscombe Down Business Park
Amesbury, Wiltshire
SP4 7AU
Tel: 01980 622185
Email: info@bawdentreecare.com

10 Benmore Gardens
Tree Protection Plan

SCALE : 1 : 200 @ A3 DATE : 26/10/2022
survey Ref: 2022-1850



Map data shown may contain Ordnance Survey ® products supplied by
Pear Technology Services Ltd; Email: info@peartechology.co.uk
© Crown Copyright and database rights from date shown above
Ordnance Survey ® licence number 100023148

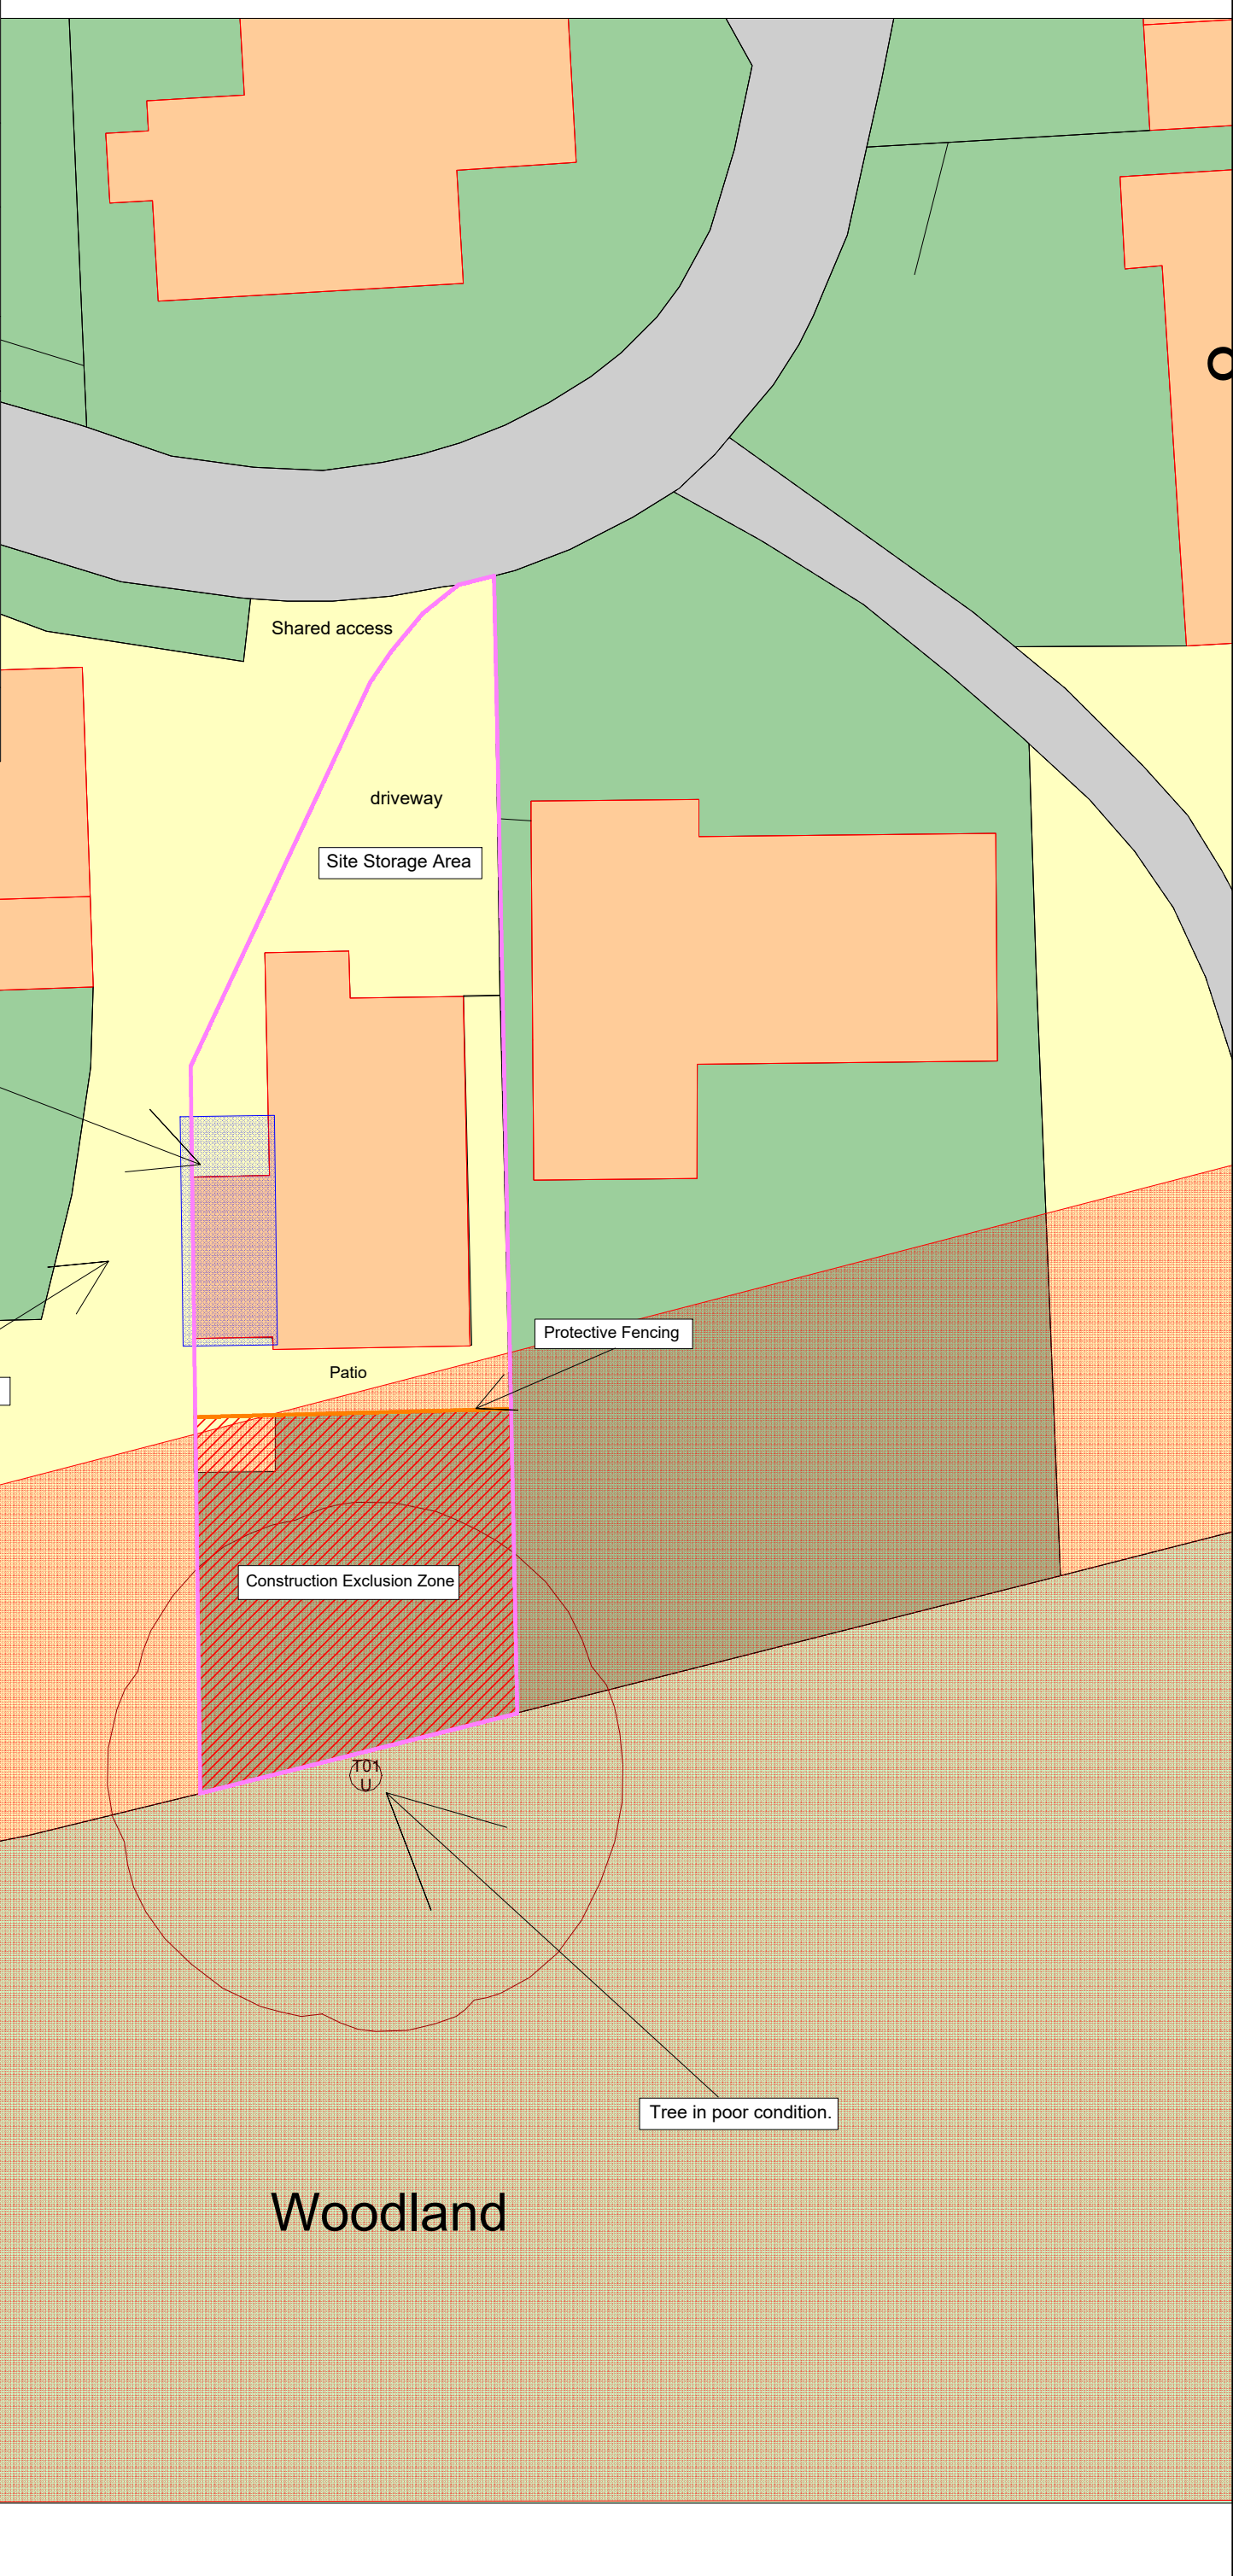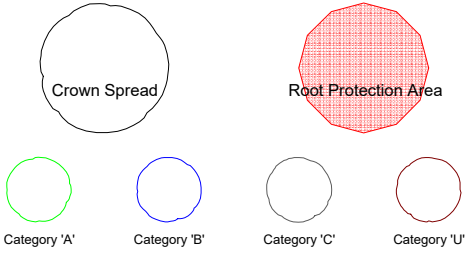

Key

- Woodland RPA
- construction/extension
- Construction Exclusion Zone
- Protective fencing
- Site perimeter Aprox