




All dimensions to be verified on site. Figured dimensions to take precedent to those scaled. Any areas indicated on this drawing are for guidance only, no responsibility is taken for their accuracy.
The drawing is the property of GP Planning Limited. Copyright is reserved by them and the drawing is issued on the condition that it is not copied, reproduced, retained or disclosed to any unauthorised person, either wholly or in part without the written consent in writing of GP Planning.
© 2022 GP Planning Limited. All rights reserved.

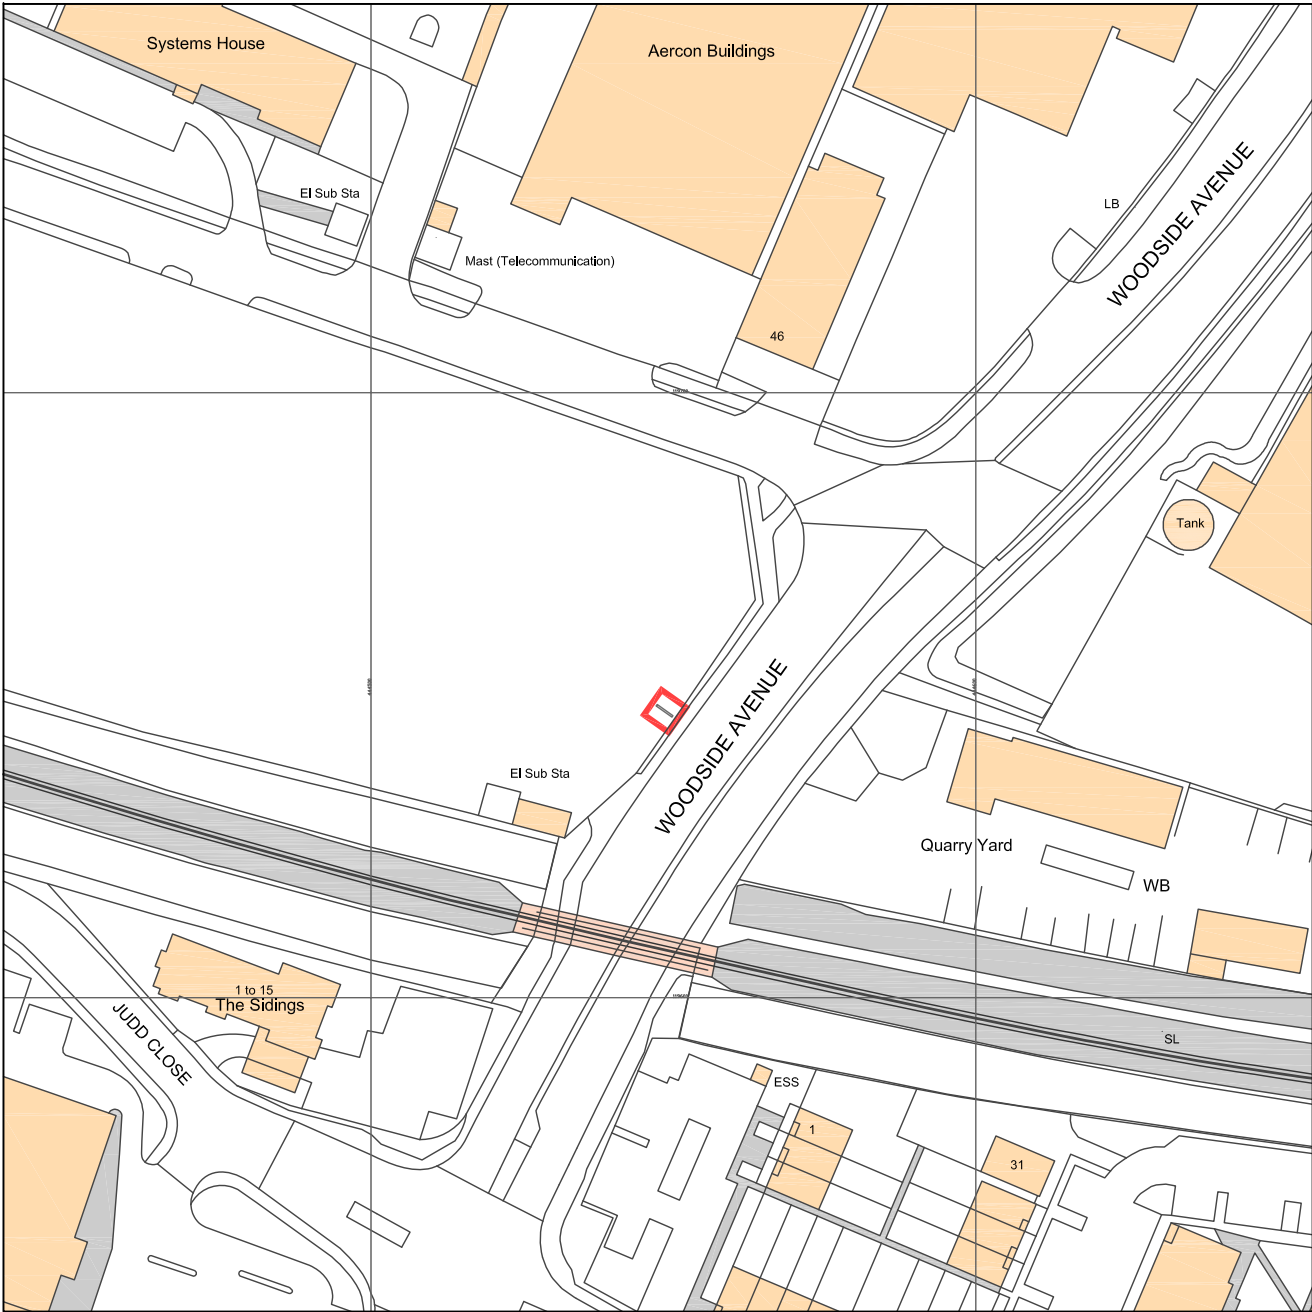


Ordnance Survey, (c) Crown Copyright 2022. All rights reserved. Licence number 100022432

SITE LOCATION PLAN

KEY

Advertisement Consent Application Boundary
Area Measurement: 25.0000 sqm / 0.002500 ha

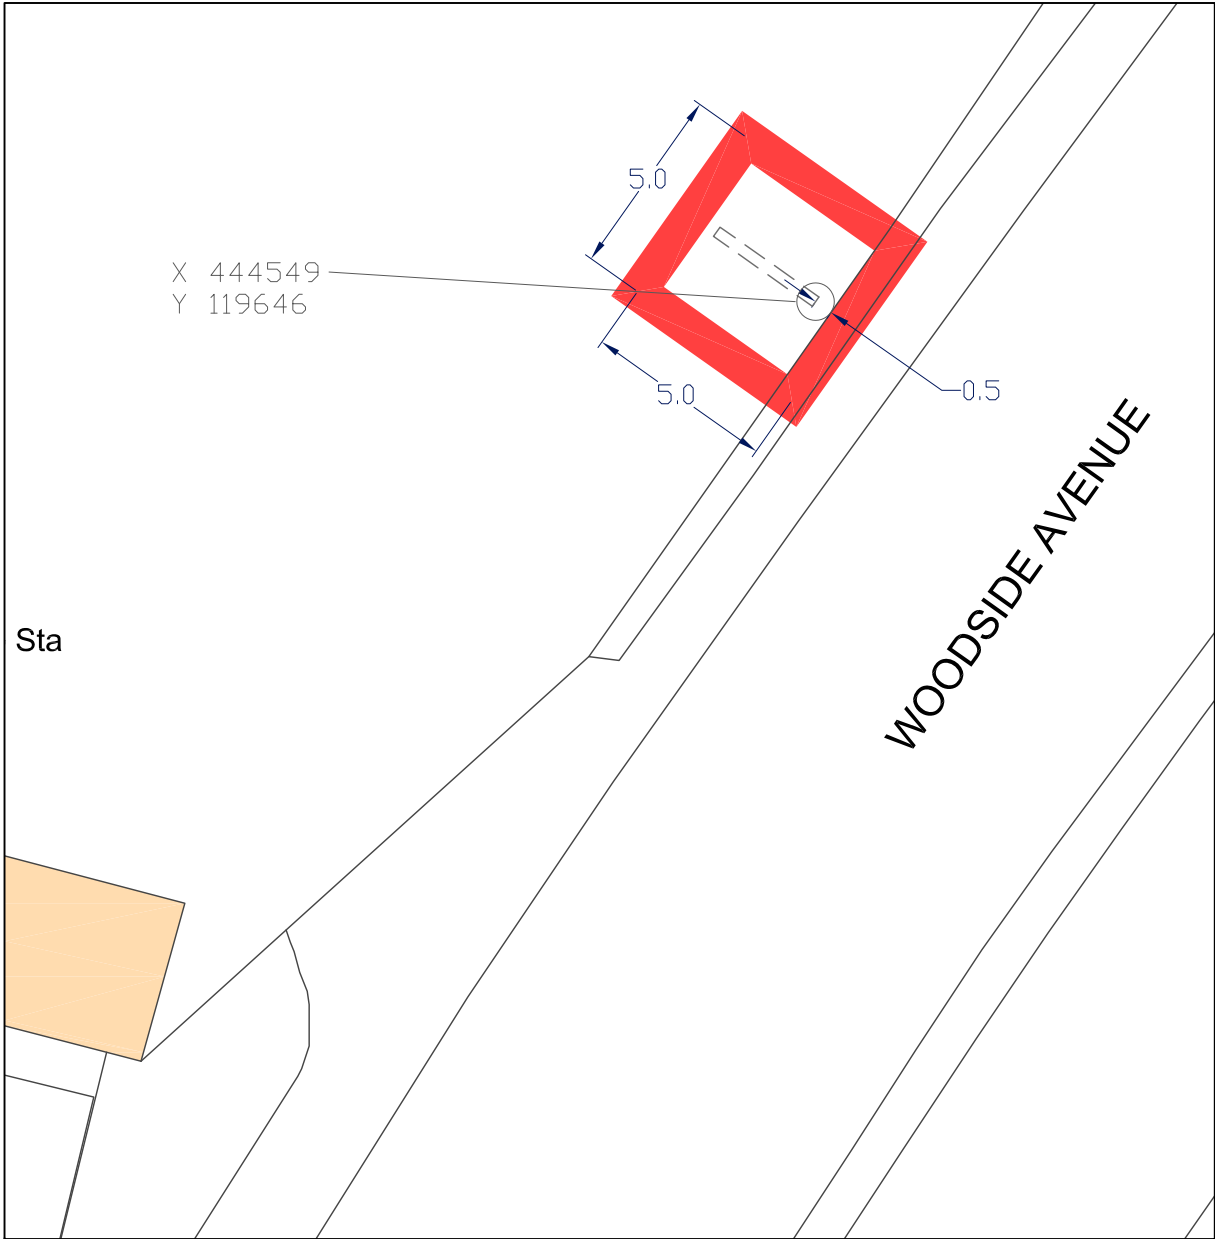

SITE LOCATION PLAN - ZOOMED IN

Scale 1:200 at A3



Rev	Description	Initial	Date
GPP GP PLANNING LTD Planning Consultants T: 01604 771123 E: Info@gpplanning.co.uk W: www.gpplanning.co.uk Icon Environmental Innovation Centre, Eastern Way, Daverbury, Northamptonshire, NN11 0CB Registered in England No. 6019666			
TITLE:		Proposed Single Sided Digital LED Display at Woodside Avenue, Eastleigh, Hampshire Site Location Plan	
CLIENT:		MEIR MEDIA LIMITED	
Ordnance Survey Licence; Reproduction from the Ordnance Survey Map with sanction of the Controller of Her Majesty's Stationery Office © Crown Copyright, Licence number 51206561. For identification purposes only.			
DRAWN BY:	KD	CHECKED BY:	MD
DRAWING NO.:	GPP/MM/EAST/22/02	REV NO.:	1
SCALE:	1:1250 at A3	DATE:	21 Oct 2022
SCALE BAR:	0 5 10 20 30 50		