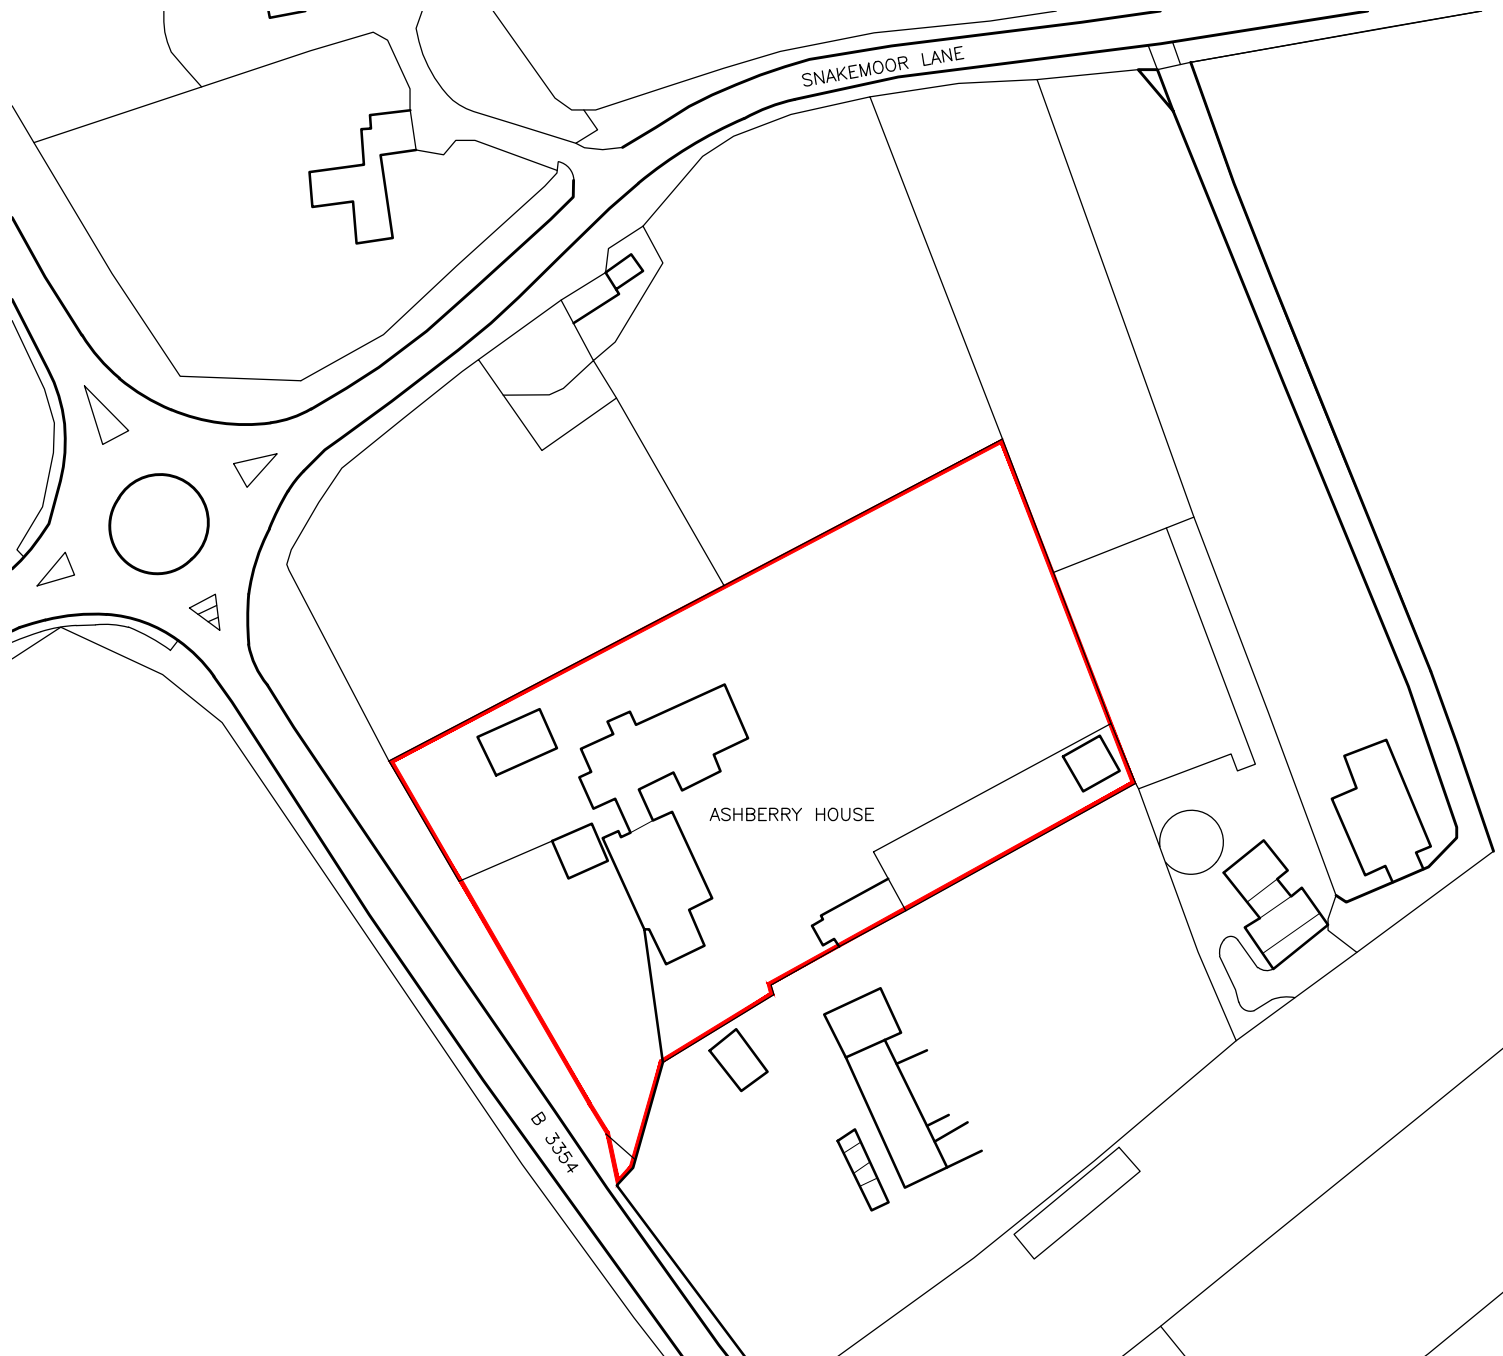


0m 10m 20m 30m 40m 50m

K.A.D. Licensed O.S. No. 100047482

Location Plan - 1:1250

Rev	Revision	By	Date	
KNIGHT AARCHITECTURAL DDESIGN K.A.D. Ltd. First Floor Unit 7 The Quarterdeck Port Solent PO6 4TP T: 01489 660194 E: admin@k-a-d.co.uk W: www.k-a-d.co.uk				
Client MR AND MRS M. TOTI				
Project ASHBERRY HOUSE WINCHESTER ROAD BOTLEY SO32 2BX				
Drawing LOCATION PLAN				
Scale 1:1250@A4		Date NOV 2022		
Project no.	Sequential	Bldg/Floor	Detail	Rev
KAD	10	A	SITE	.