


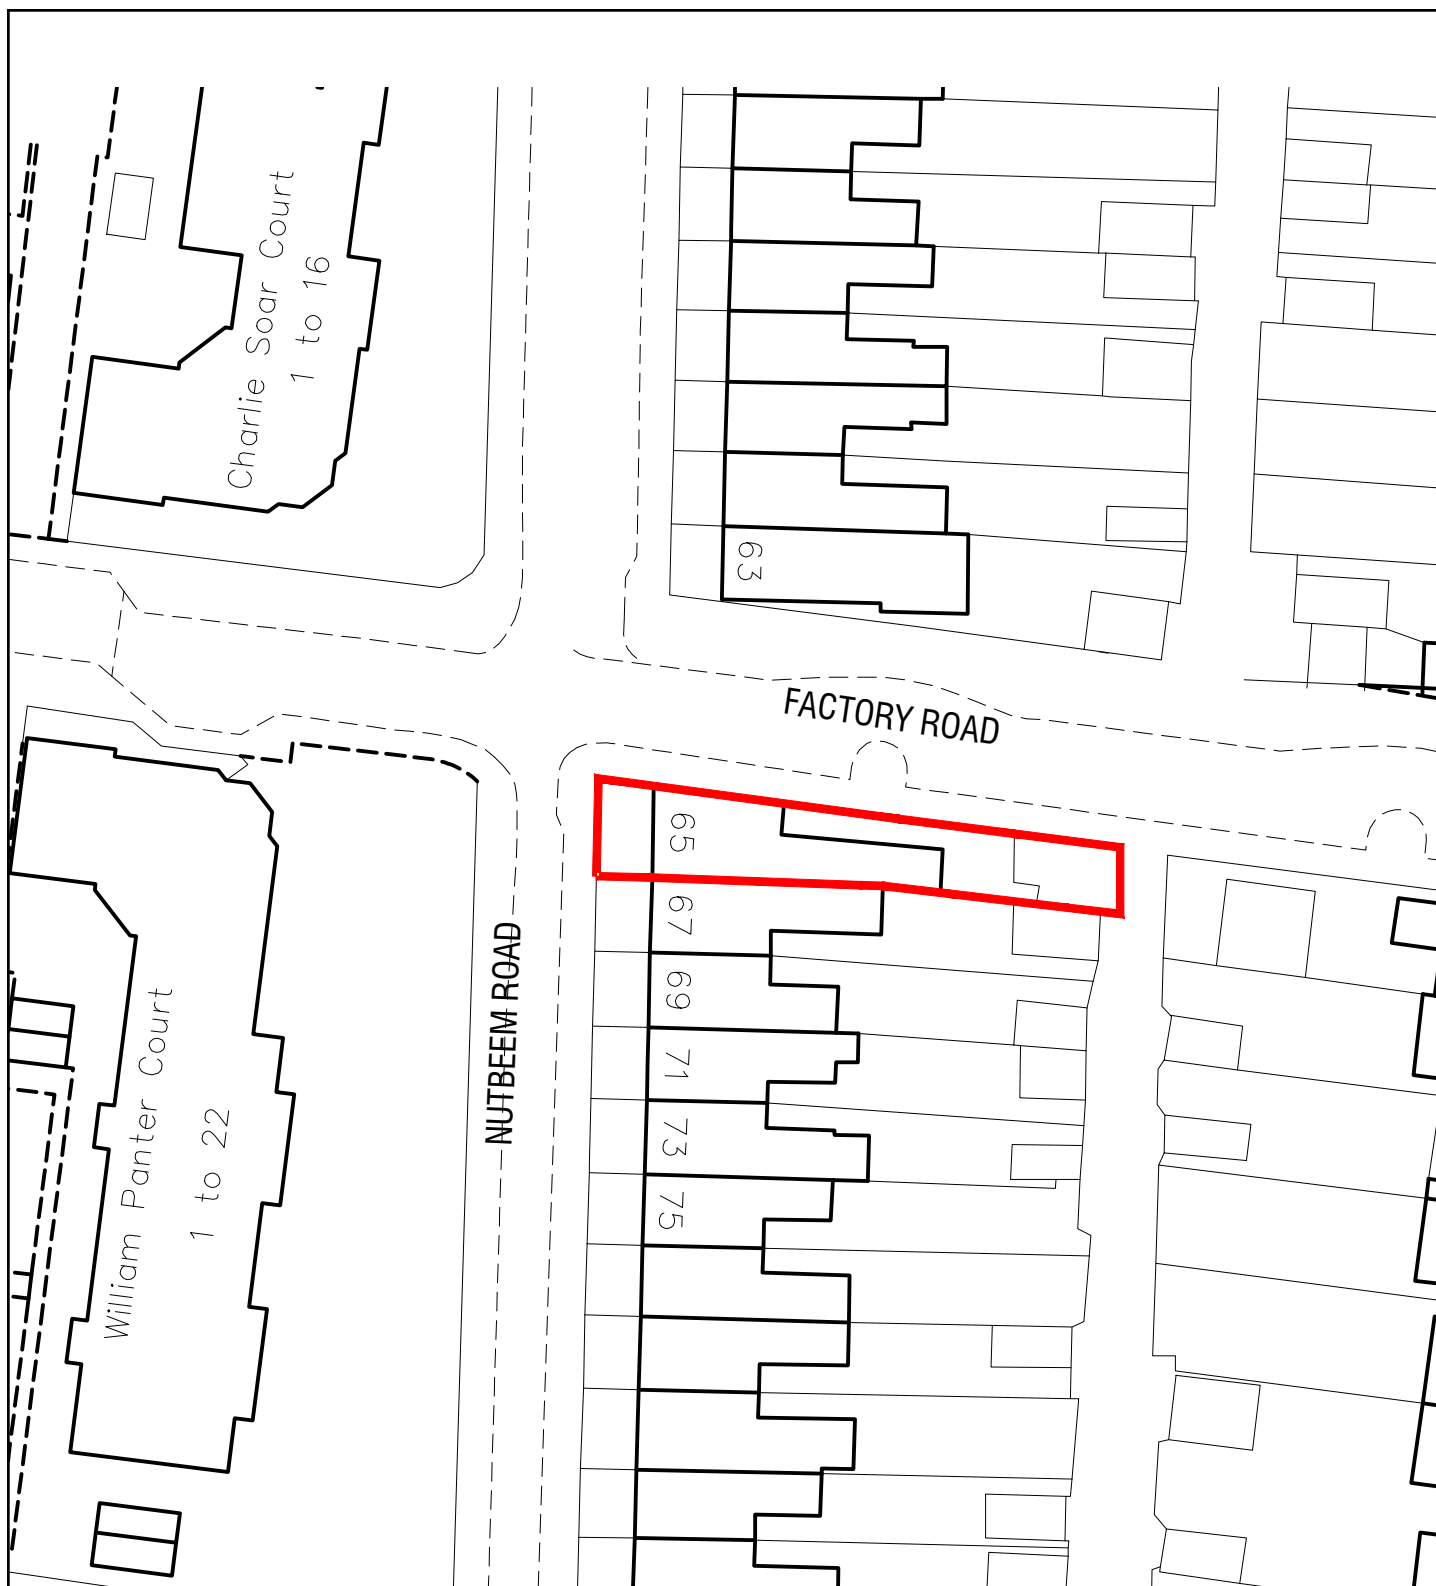

PROJECT
**65A NUTBEEN ROAD
EASTLEIGH**

TITLE
**CONVERSION OF 1 No. 2 BED FLAT TO 2 No. 1 BED FLATS
LOCATION PLAN**


CLIENT
Mr HAYES

DATE MARCH 2013	SCALE 1:500	REV. A
DRAWN MDP	CHECKED	

DWG No. J2944 / 02

A	13.03.13	ISSUED FOR PLANNING	MDP
REV	DATE	DESCRIPTION	BY

Patterson Reeves & Partners
Consulting Civil & Structural Engineers

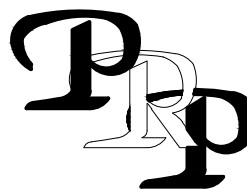

Westleigh House
85 Leigh Road
Eastleigh
Hampshire
SO50 9DQ

Tel: 023 80 488488
Fax: 023 80 481111
www.pattreev.co.uk