



Fence application - Location Plan

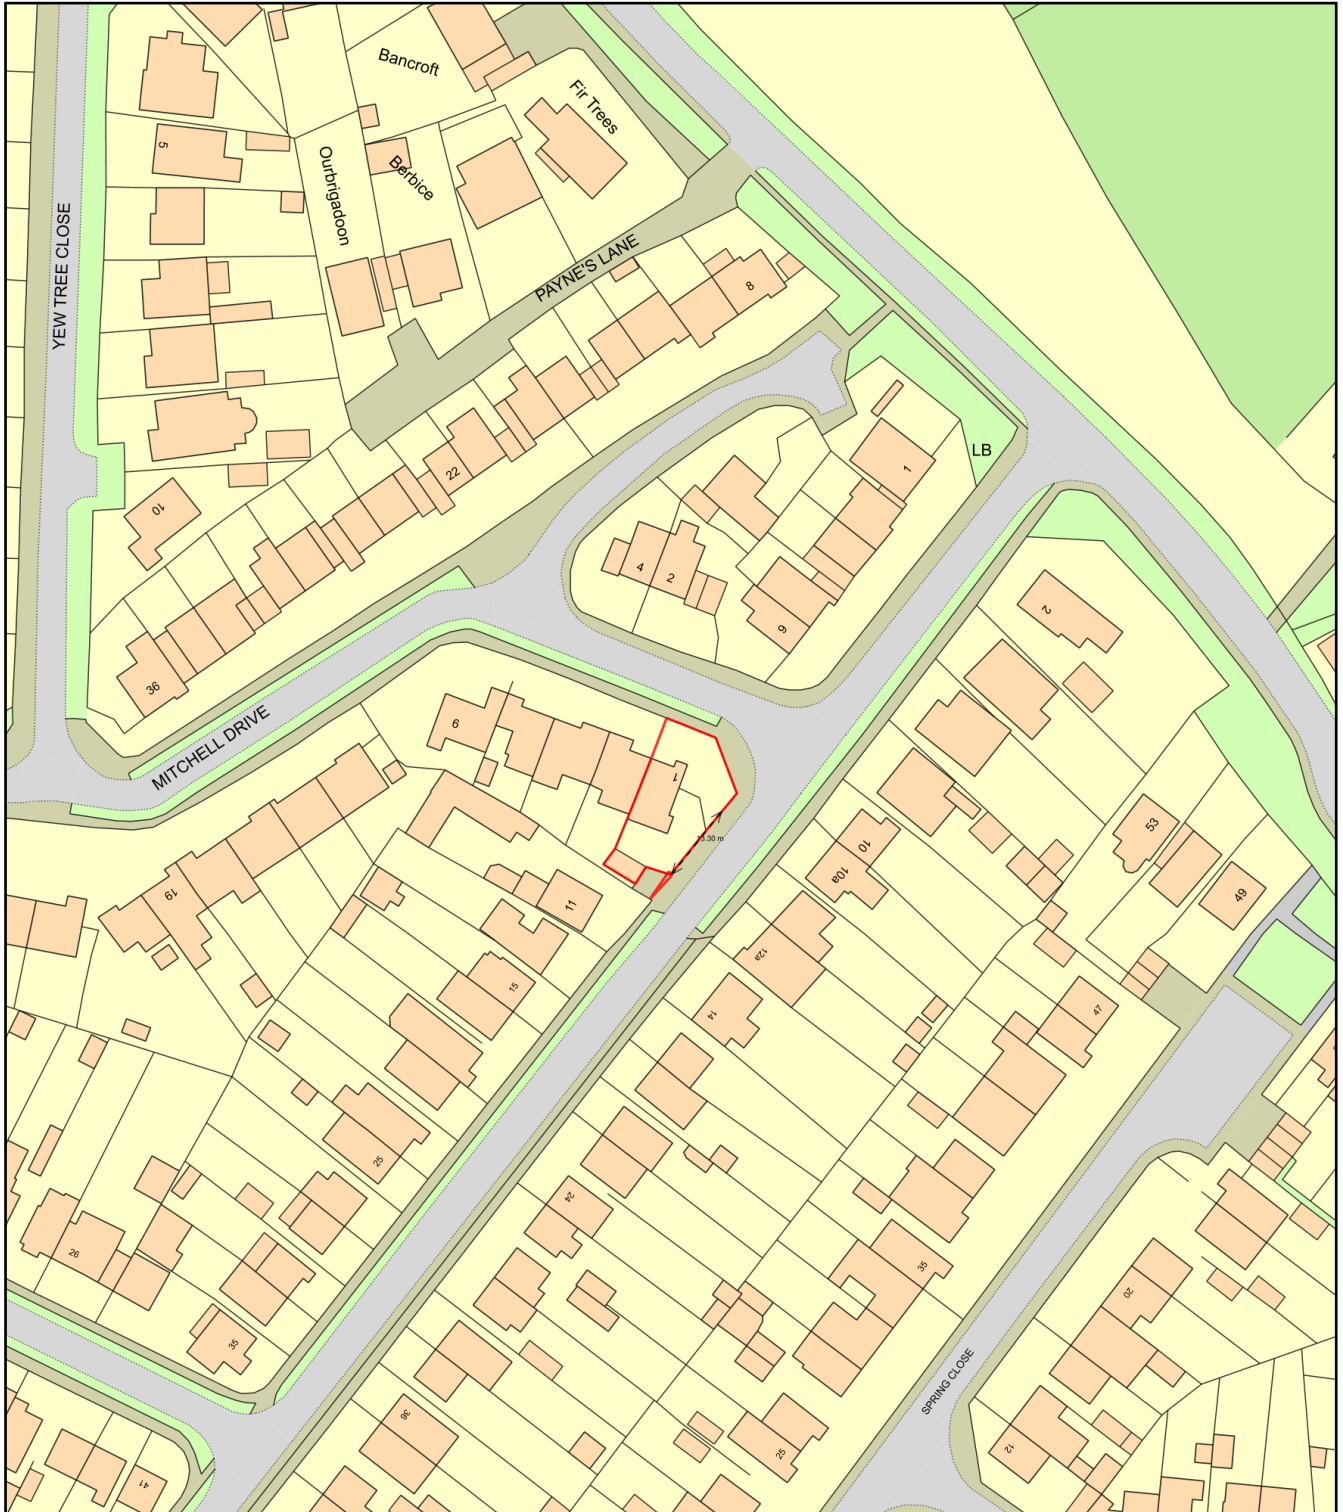

0 50
Metres

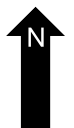

Plan Produced for: Ms Dawandeep Sidhu

Date Produced: 09 Nov 2022

Plan Reference Number: TQRQM22313221126417

Scale: 1:1250 @ A4