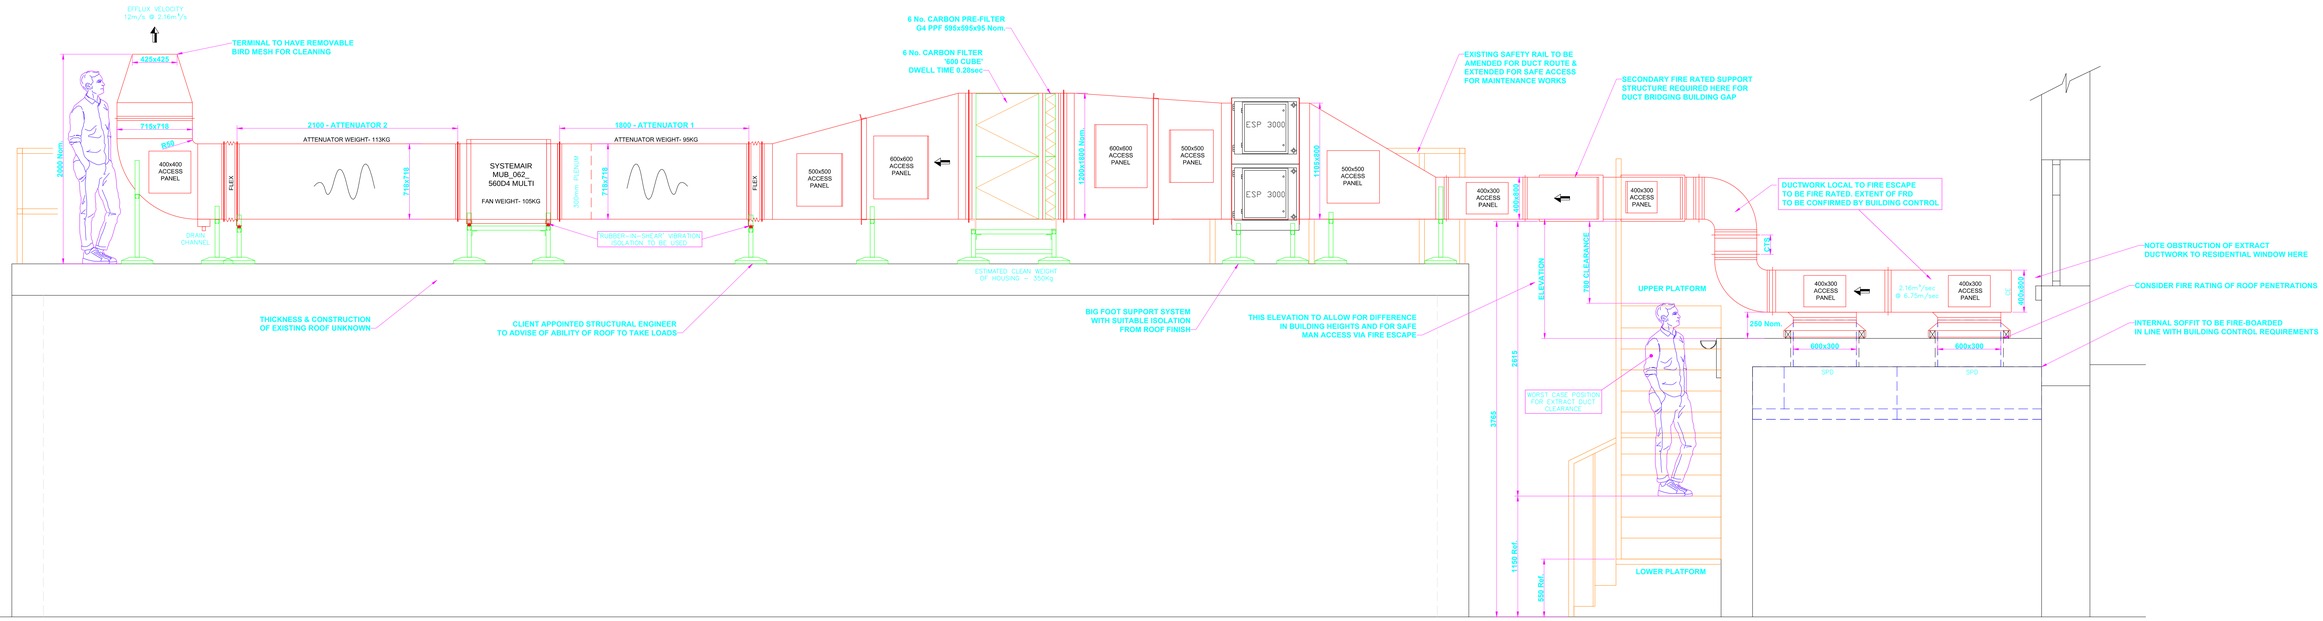

SECTION B-B

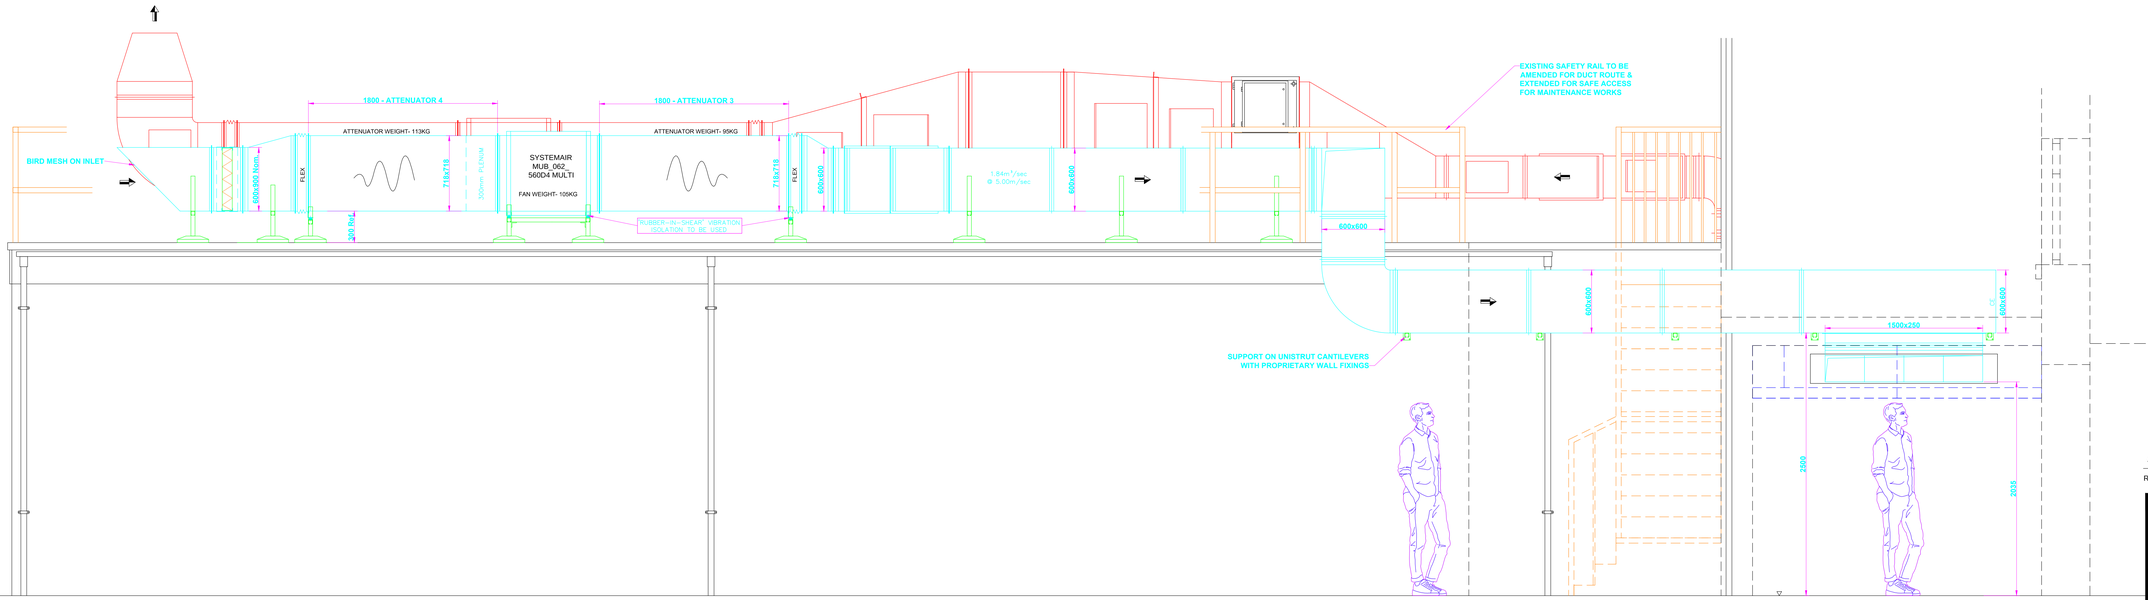

VIEW ON C-C

REV.	AMENDMENTS	DATE
A	STAIRWAY CLEARANCE DIMENSION CLARIFIED	7-11-22

INDEPENDENT COMMERCIAL KITCHEN VENTILATION CONSULTANTS

70 CRAYFORD WAY, CRAYFORD, KENT DA1 4LQ
07762 327792
dave.hayman@ickvc.com www.ICKVC.com

PROJECT: 46 MARKET ST, EASTLEIGH

Drwg. SECTION B-B & VIEW C-C

Title: KITCHEN VENTILATION SYSTEM

Drwg No.: FE-001-0002

AMENDMENT		A
Drawn By	DATE	SCALES
DH	02-11-22	1:25 @ A0

Do not scale off this drawing. Check all dimensions on site

0mm 10mm 100mm

Original Scale 1:1