





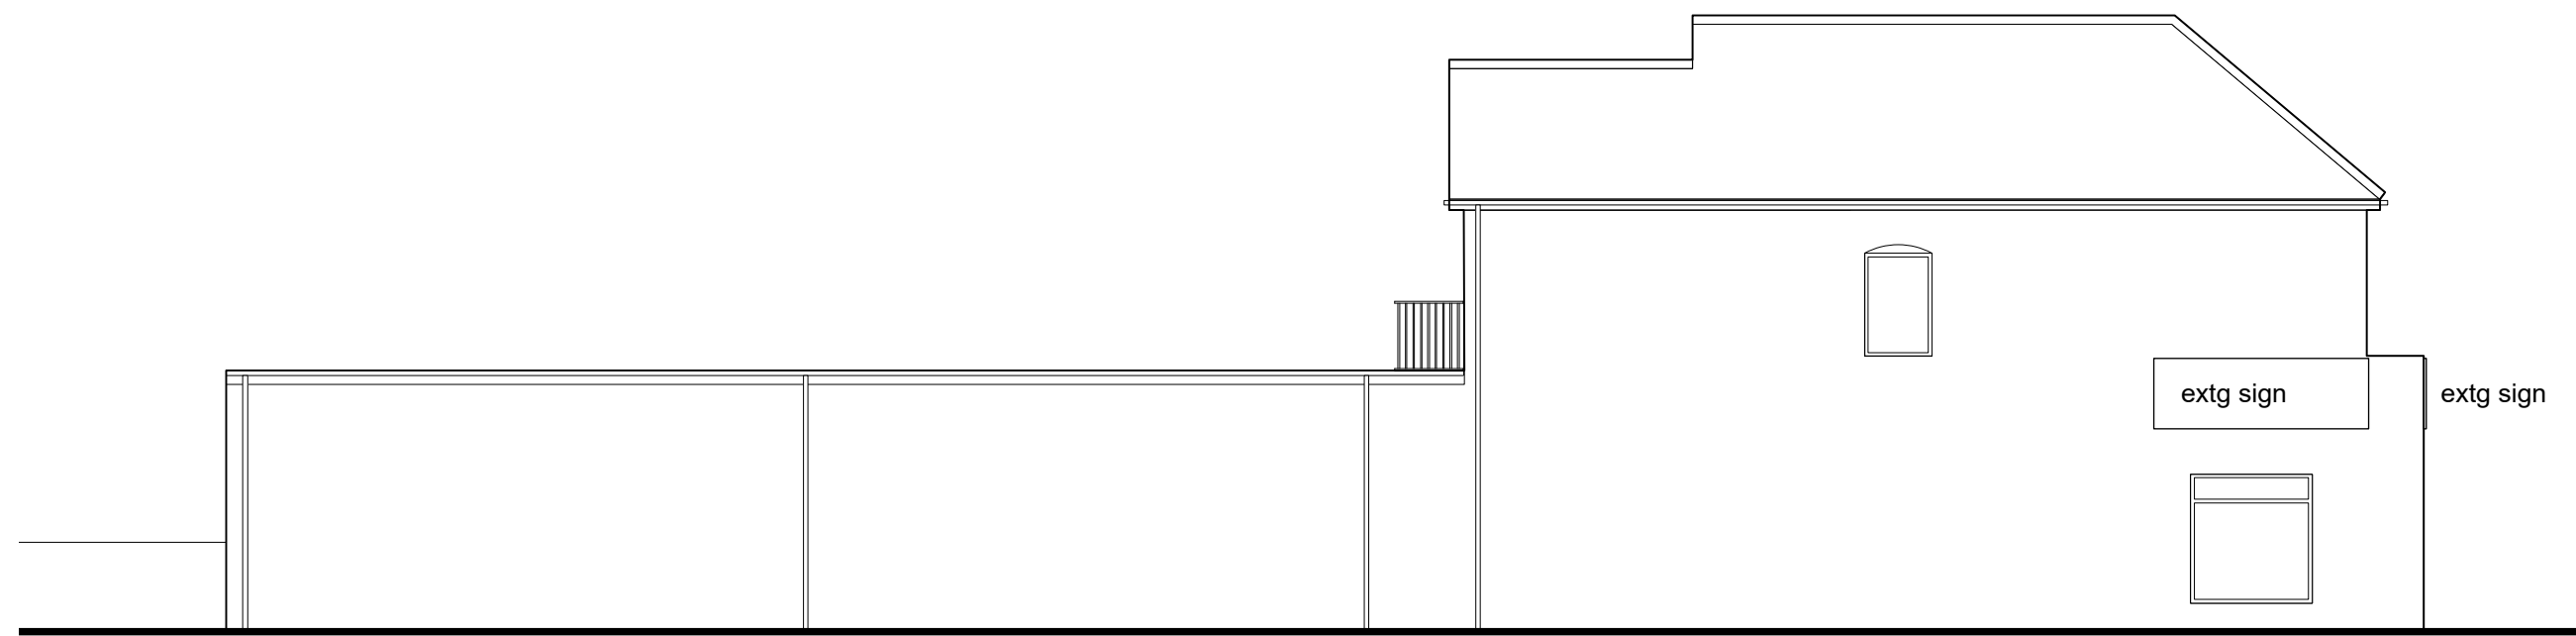


Side Elevation (Regal Walk) as Existing
1:100 @ A1

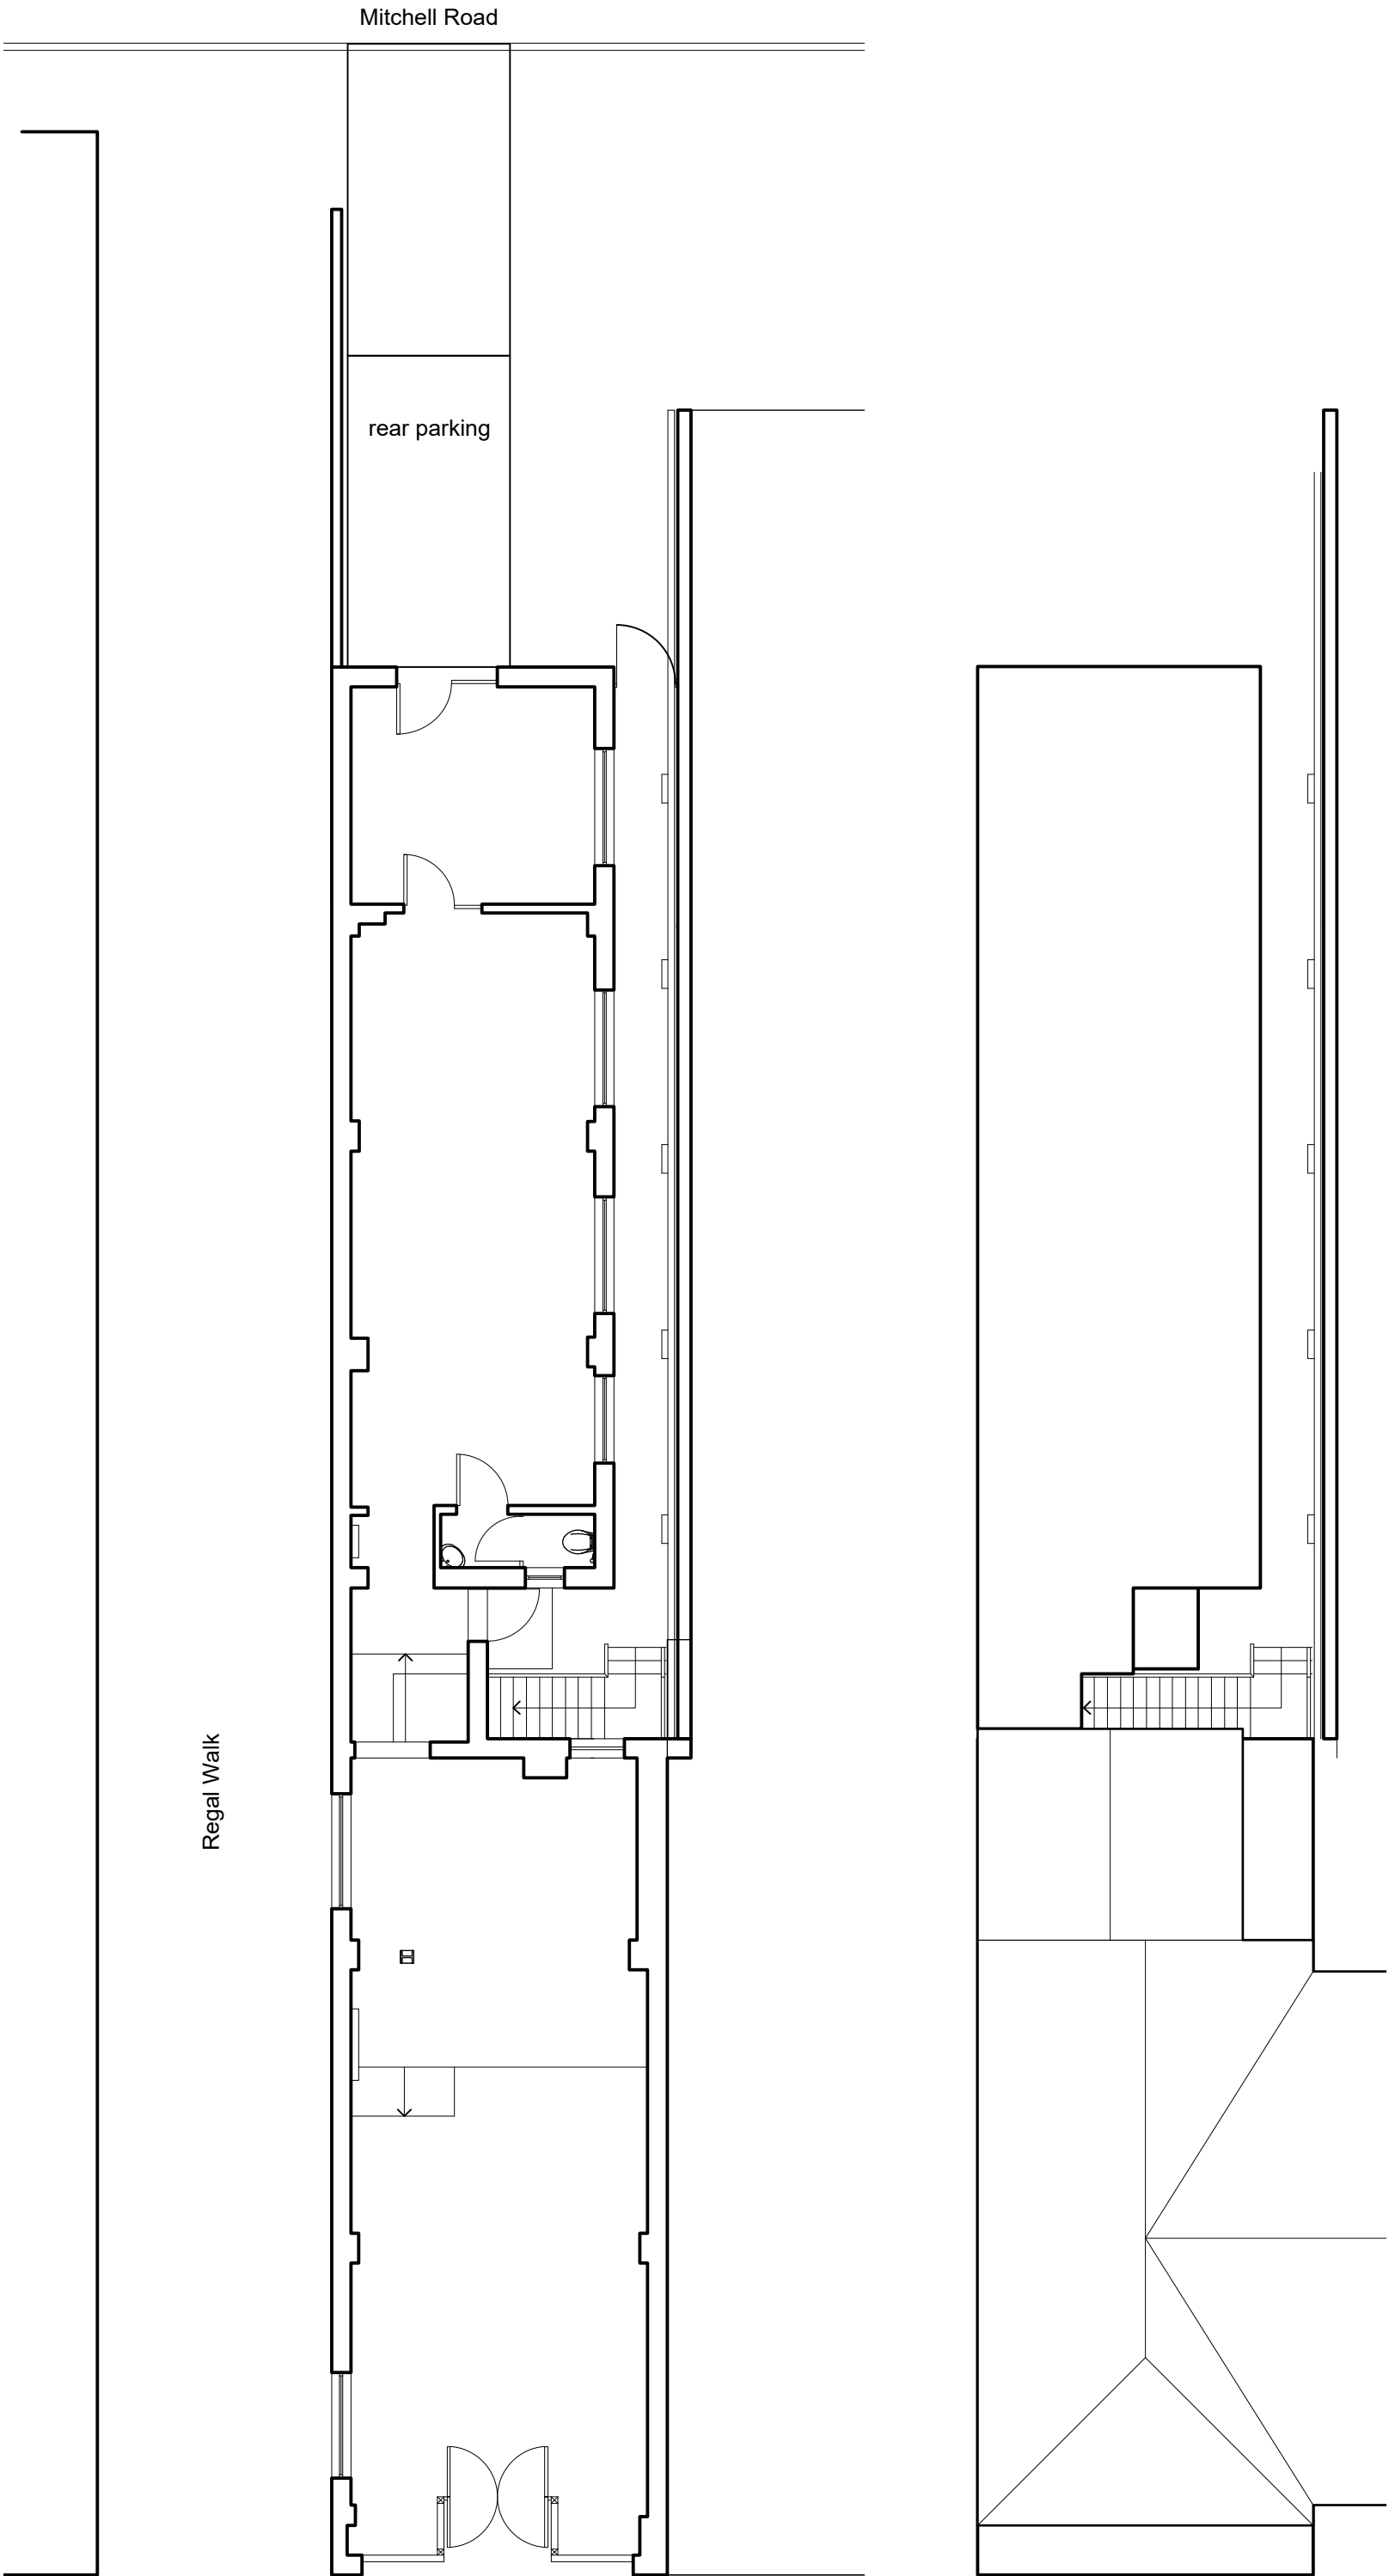


Plan as Existing
1:100 @ A1

Roof Plan as Existing
1:100 @ A1

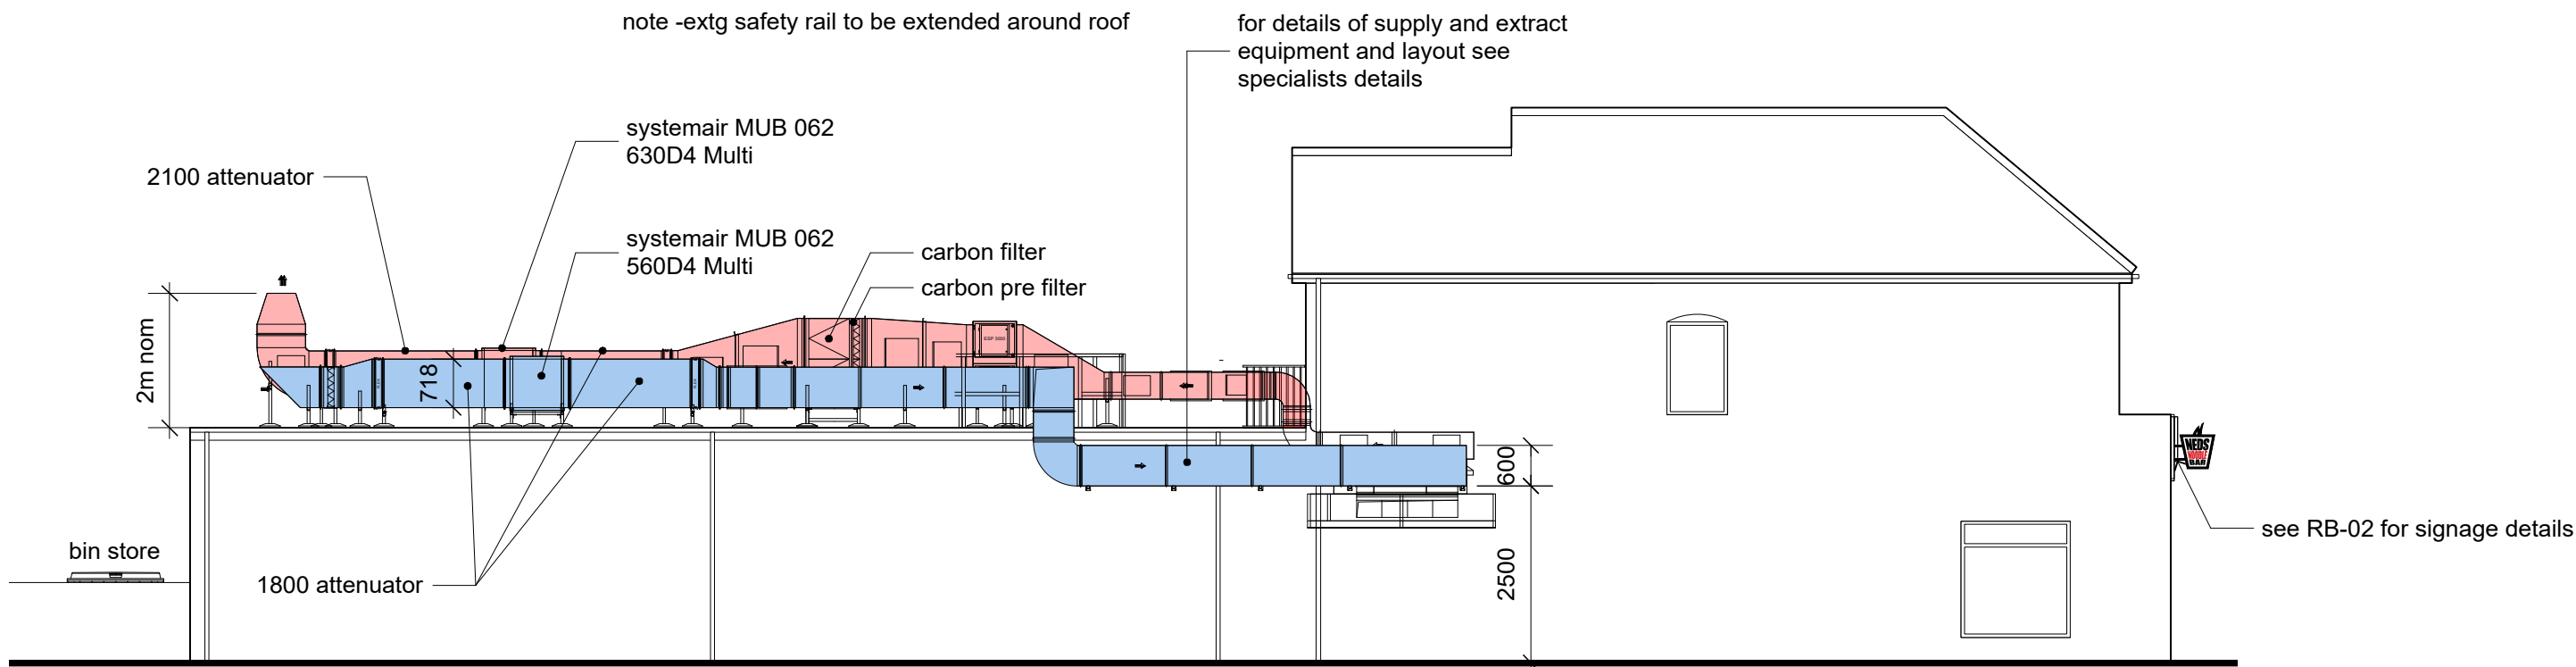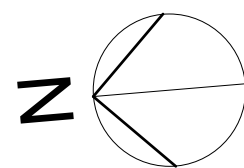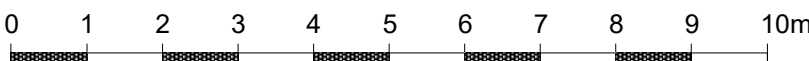


Side Elevation (Regal Walk) as Proposed
1:100 @ A1

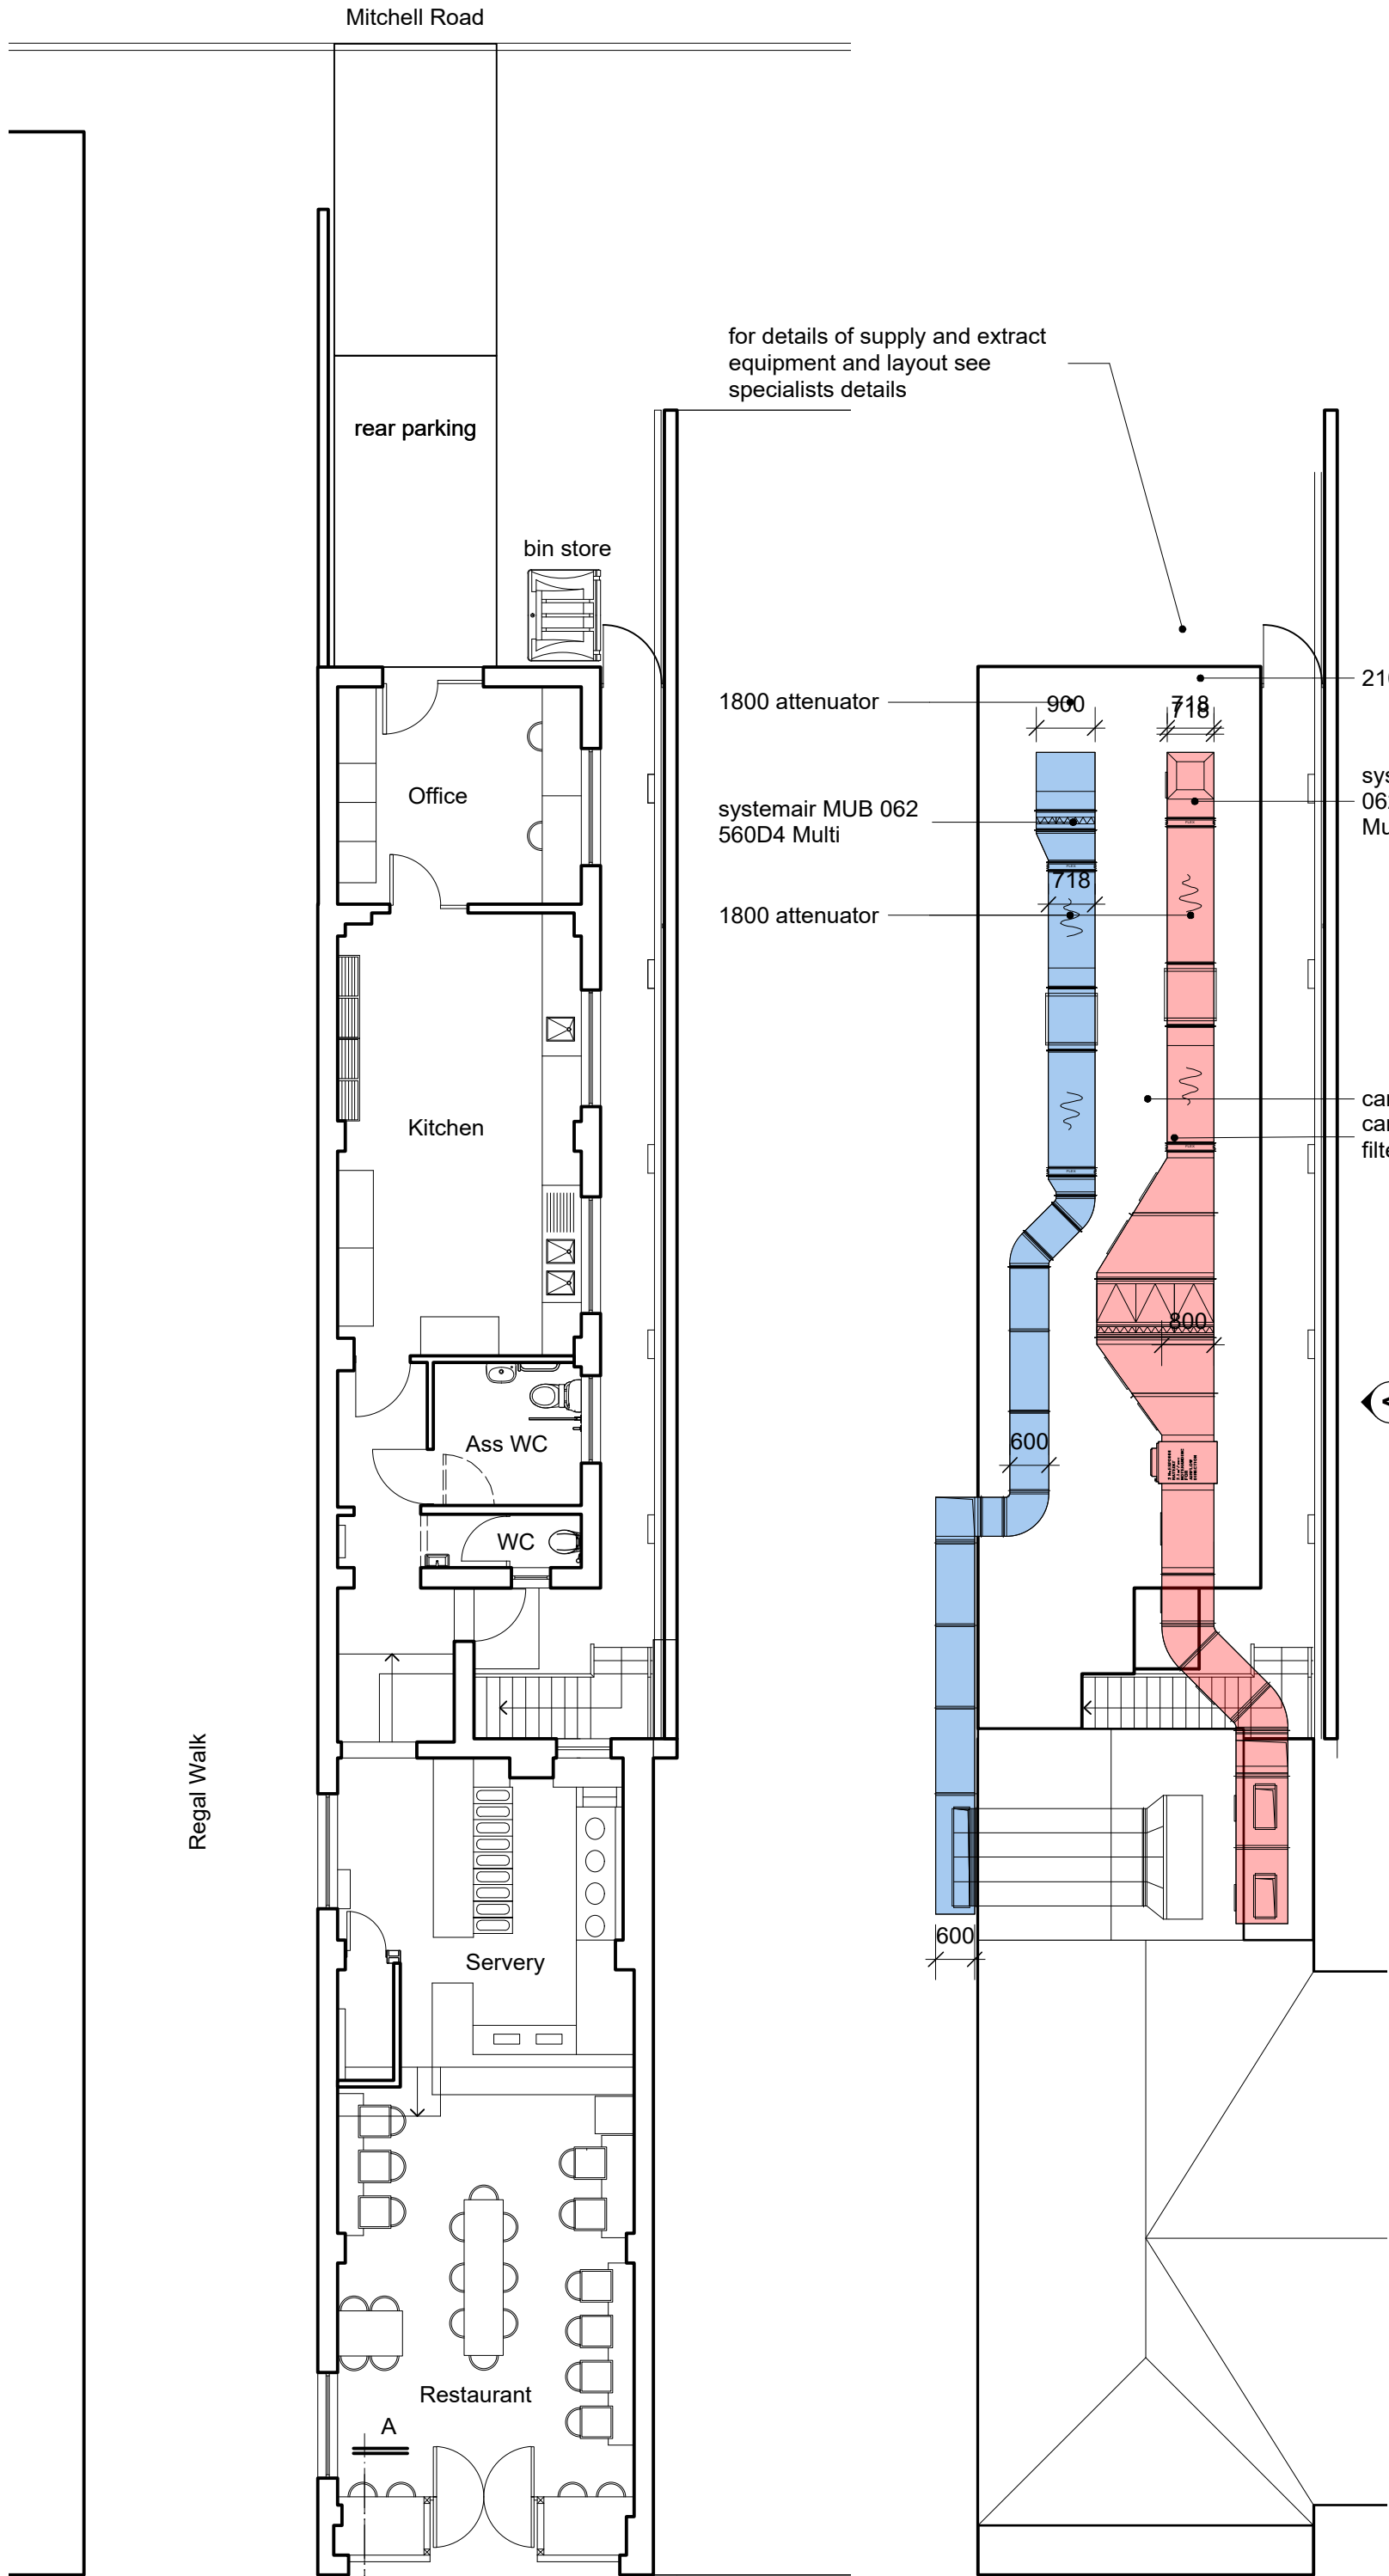

Plan as Proposed
1:100 @ A1


Roof Plan as Proposed
1:100 @ A1

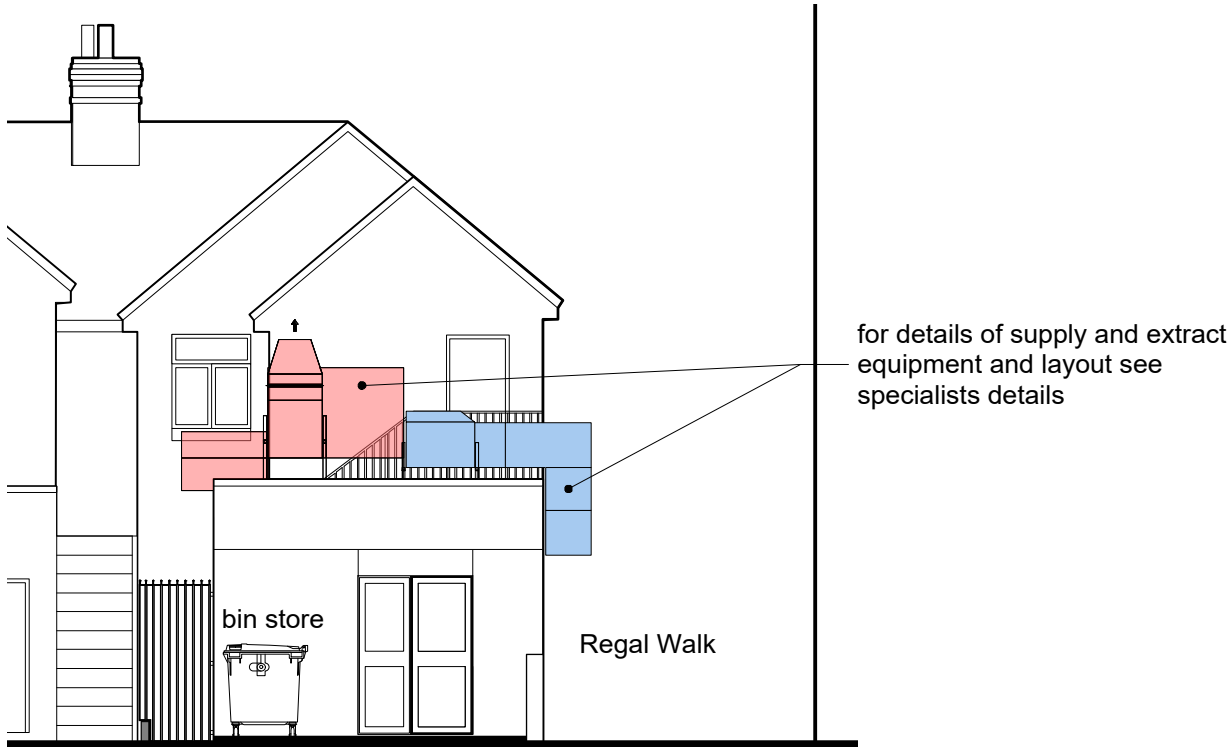

Rear Elevation (Mitchell Road) as Proposed



Front Elevation as Proposed

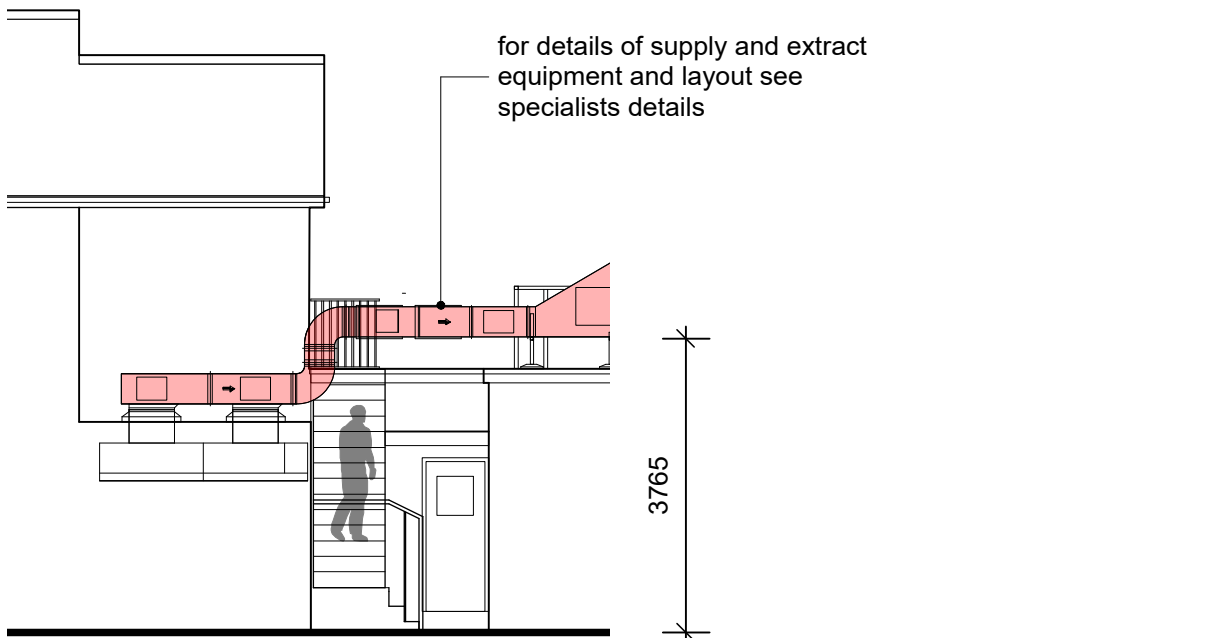

Side Elevation A (extract) as Proposed