
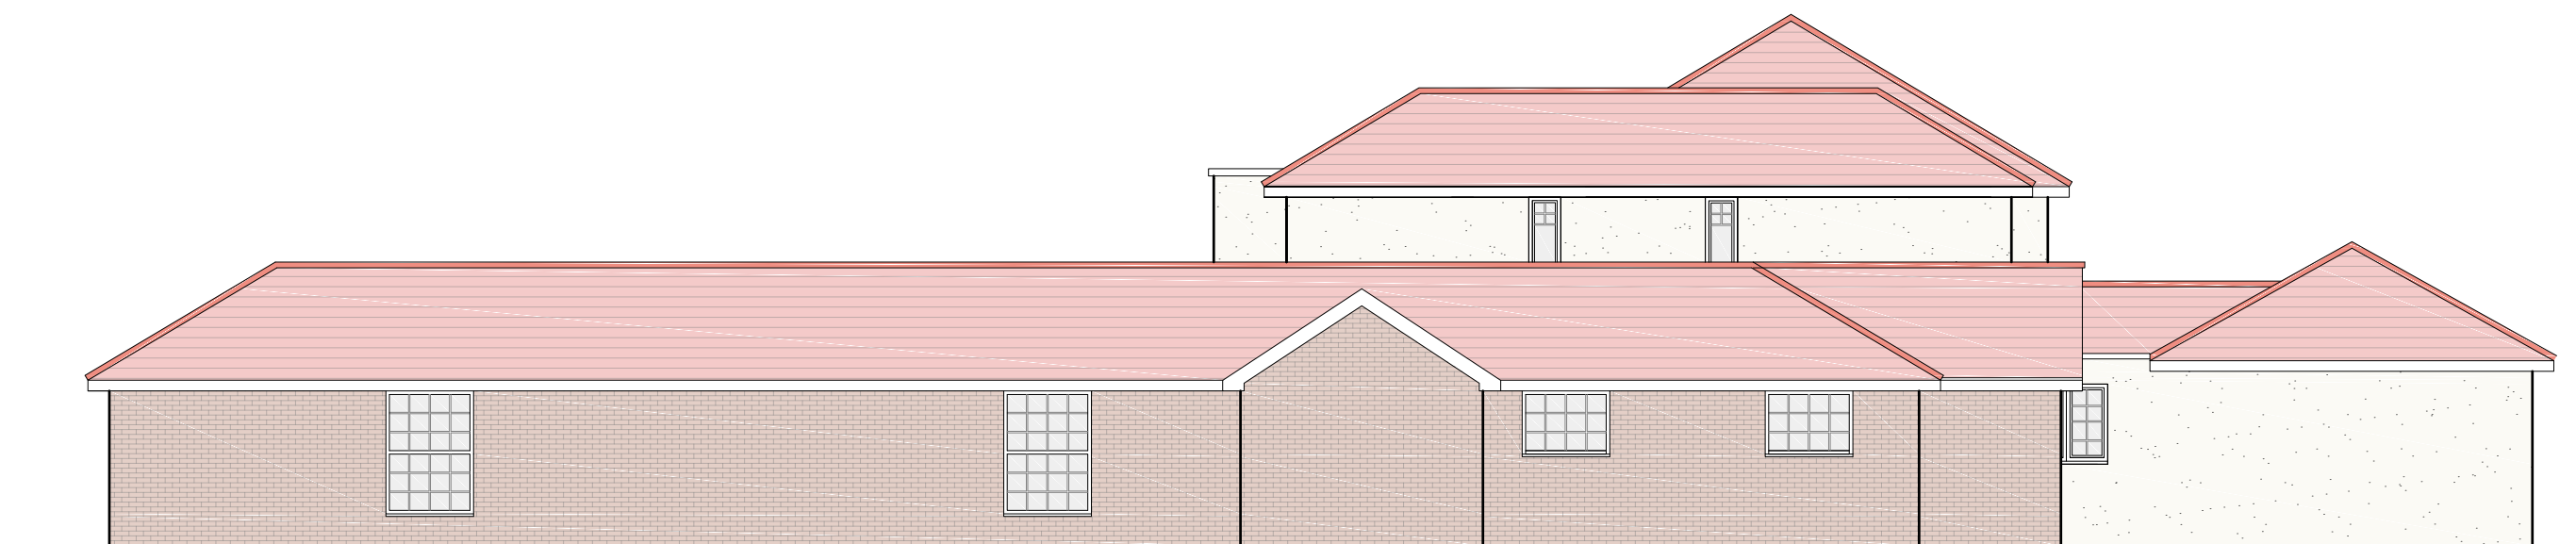
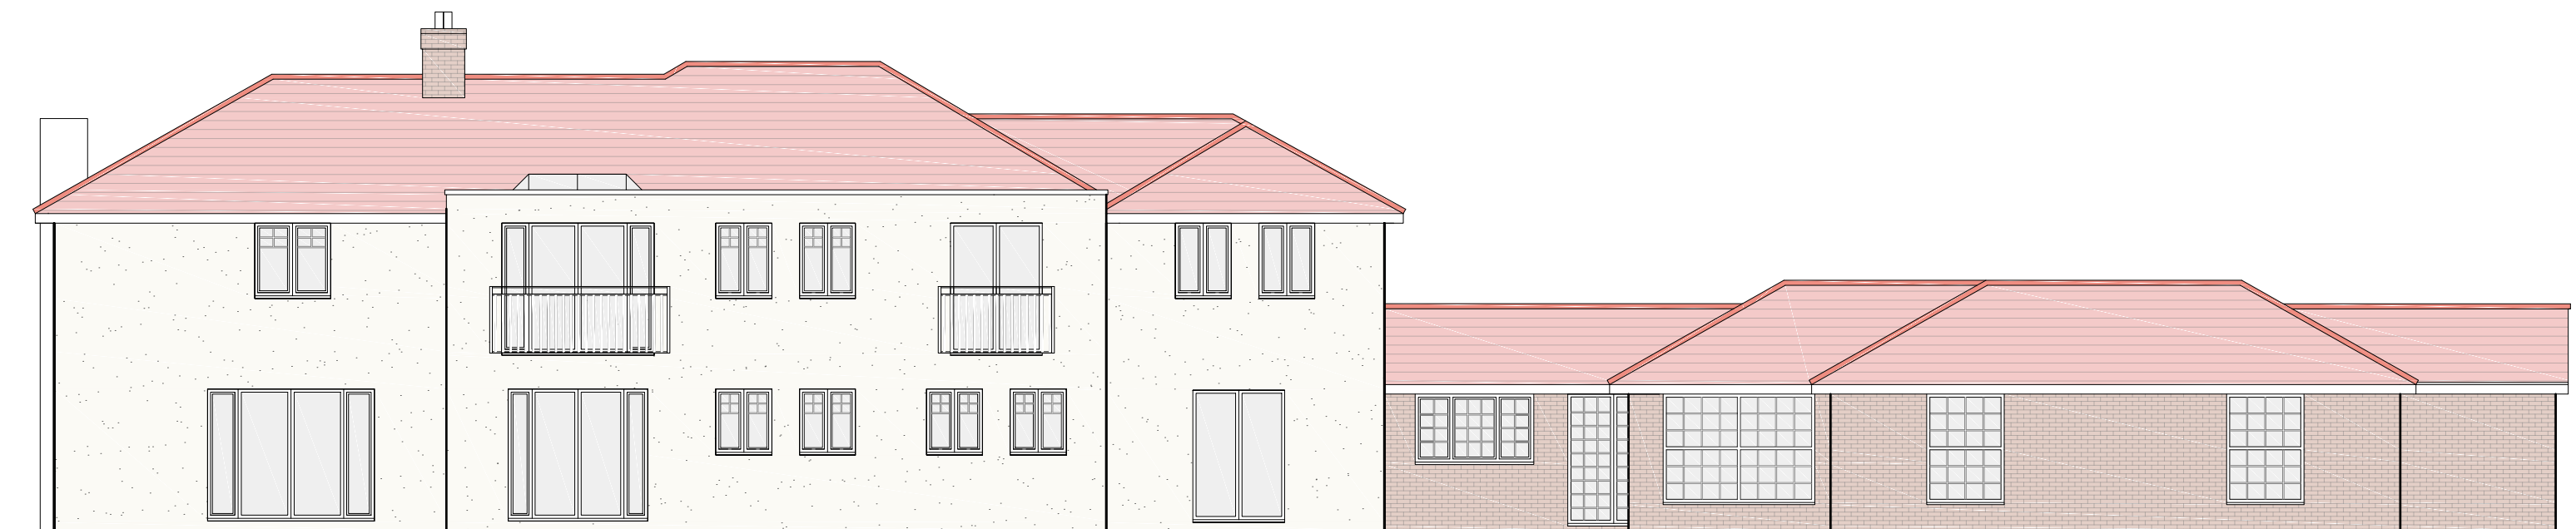


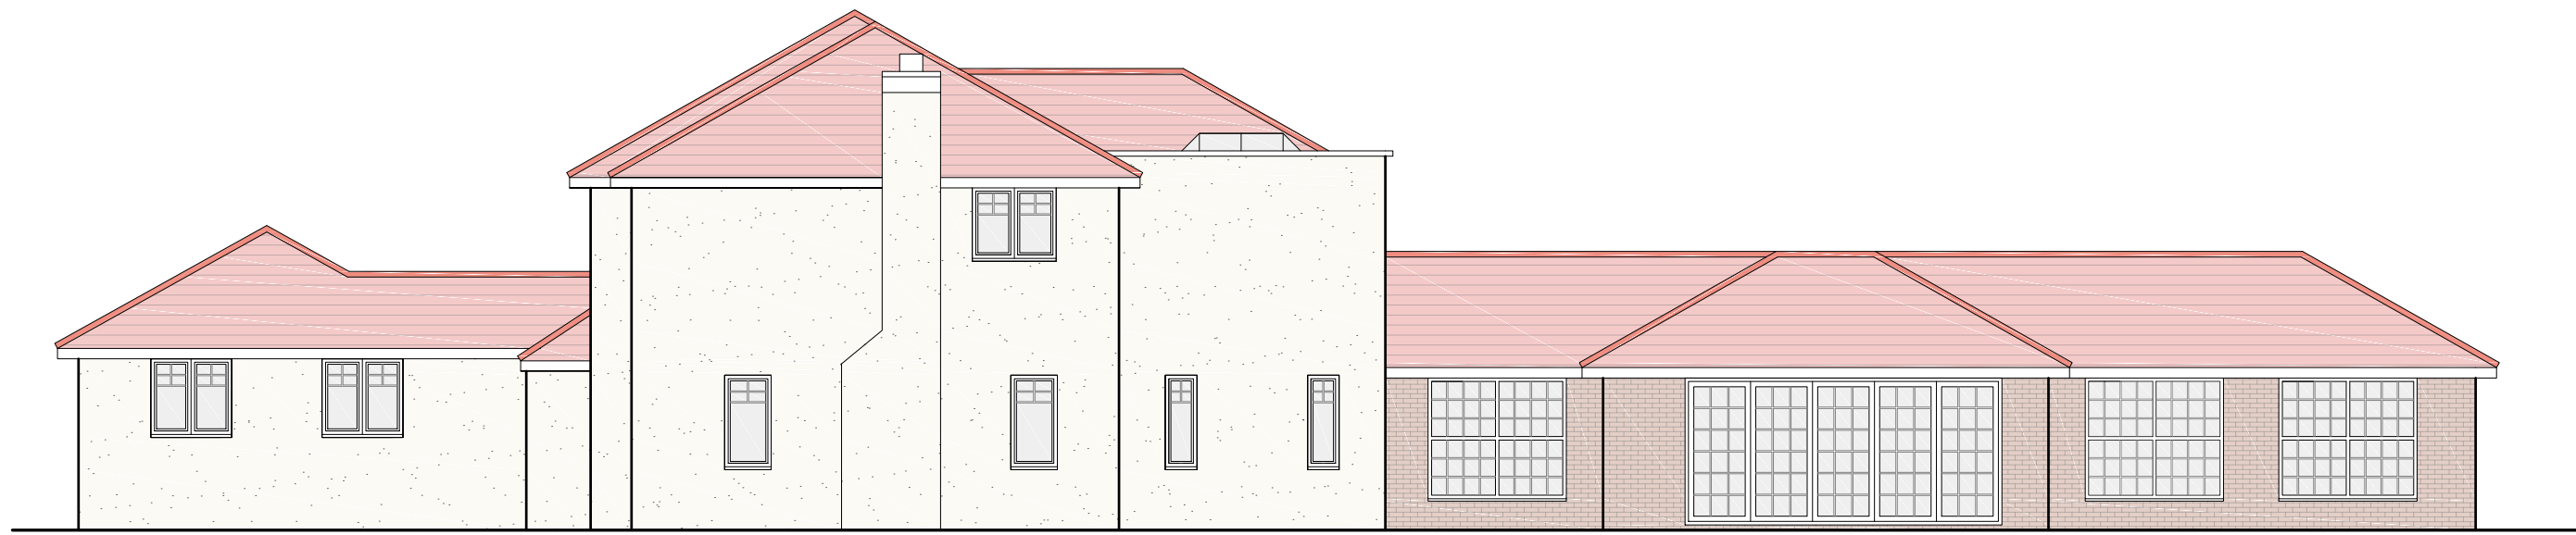

Rev	Revision			By	Date

K NIGHT ARCHITECTURAL DESIGN

K.A.D. Ltd
First Floor Unit 7
The Quarterdeck
Port Solent
PO6 4TP

T: 01489 660194
E: admin@k-a-d.co.uk
W: www.k-a-d.co.uk

Client MR AND MRS M. TOTI

Project ASHBERRY HOUSE
WINCHESTER ROAD
BOTLEY
SO32 2BX

Drawing EXISTING ELEVATIONS

Scale	Date
1:100@A2	SEP 2022

Project no.	Sequential	Bldg/Floor	Detail	Rev
KAD	04	A	EX	.