





South Side Elevation - 1:100



Front Elevation - 1:100

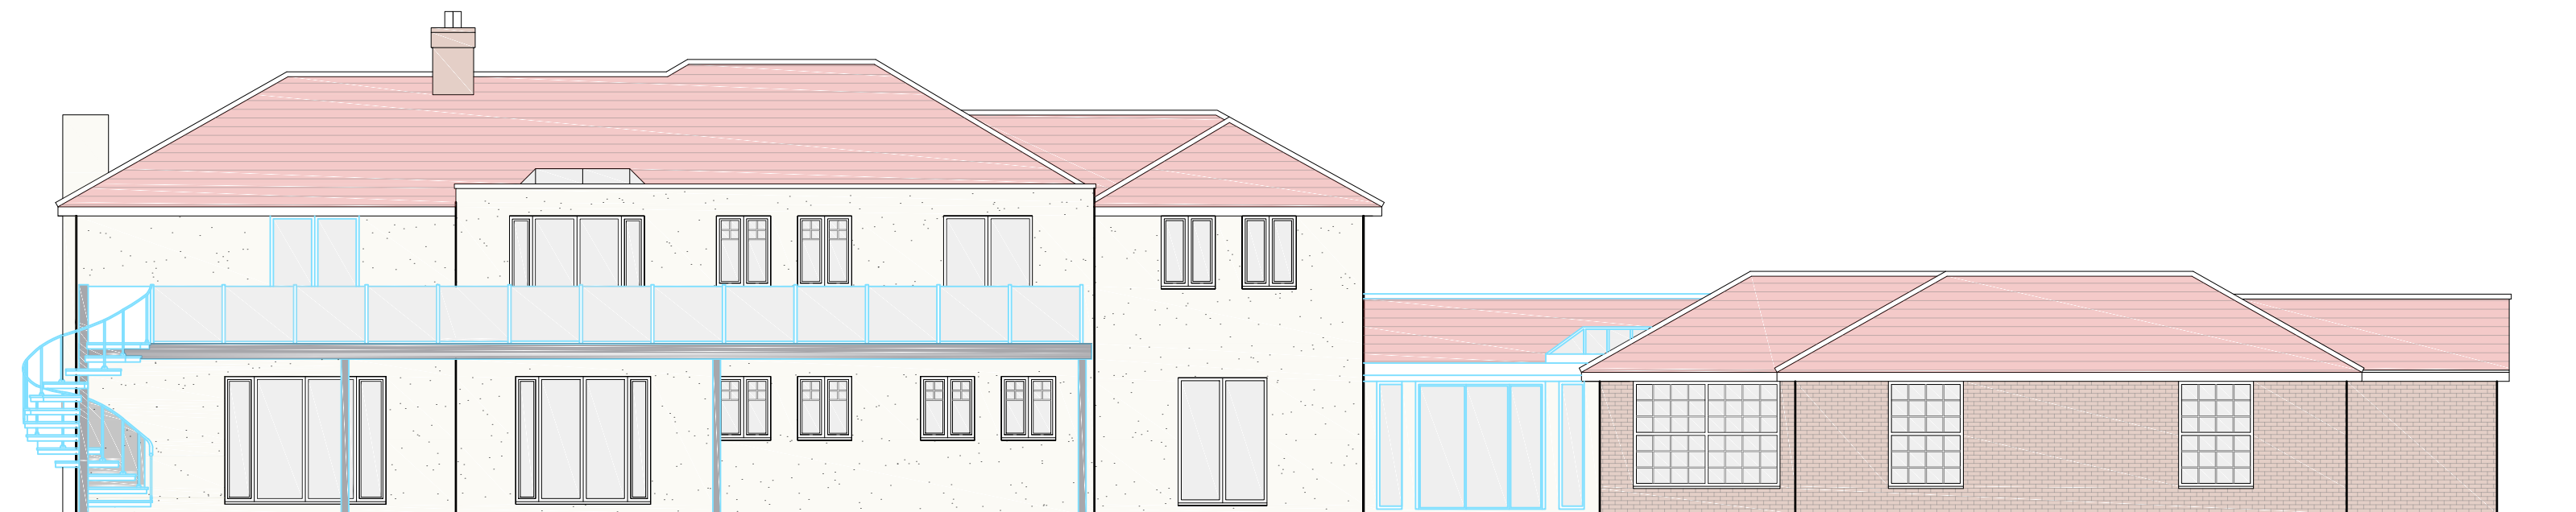

Rear Elevation - 1:100

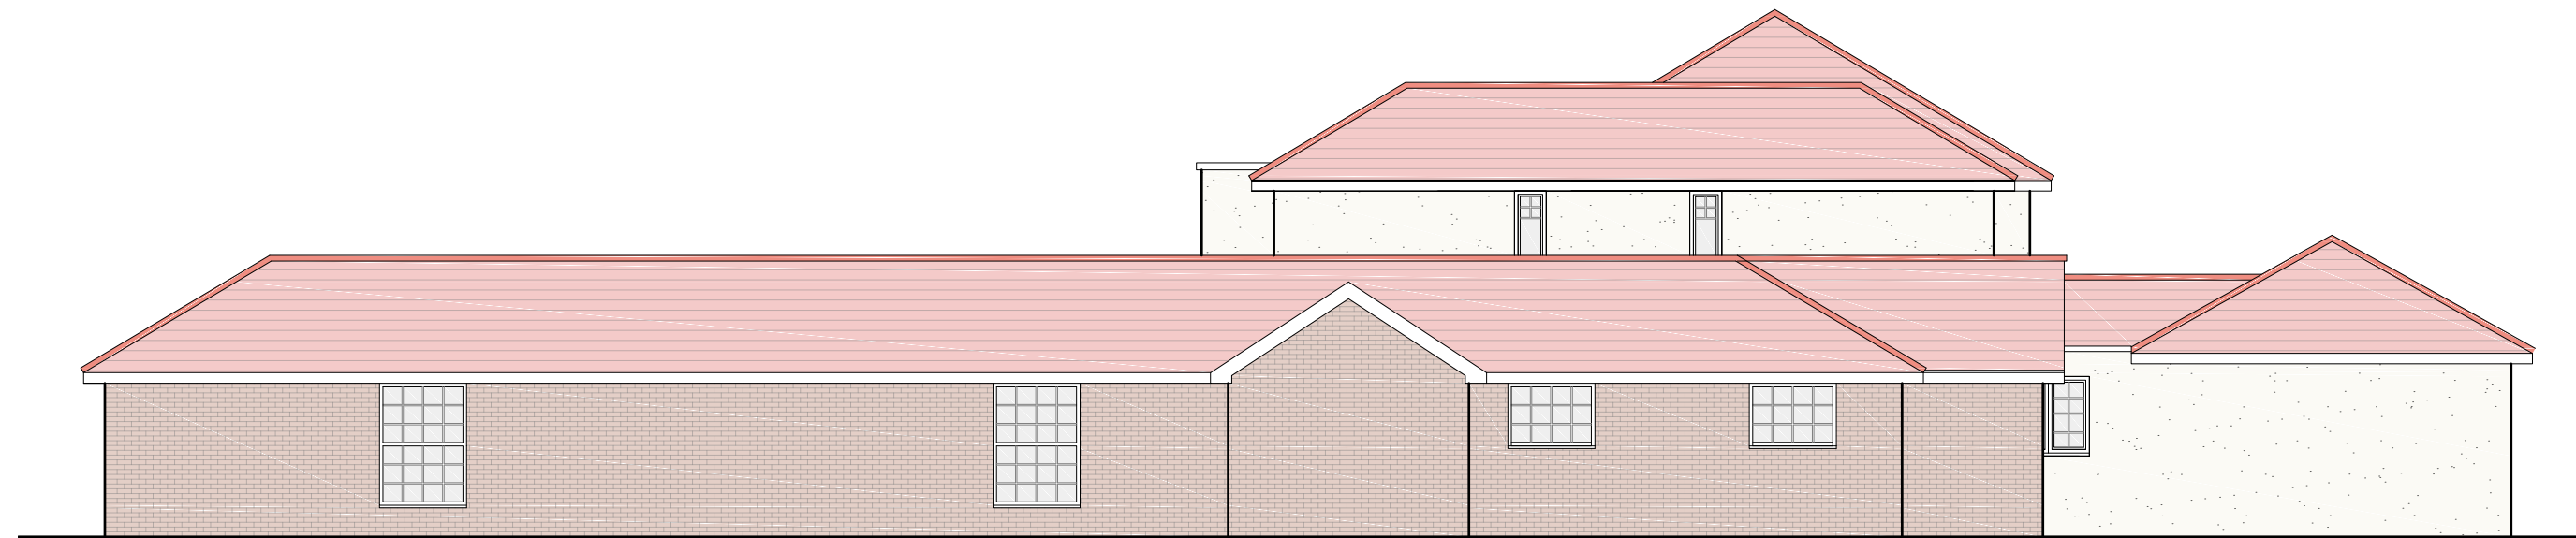

North Side Elevation - 1:100

0m 1m 2m 3m 4m 5m 6m 7m 8m 9m 10m

Rev	Revision	By	Date

KNIGHT
AARCHITECTURAL
DDESIGN

K.A.D. Ltd.
First Floor Unit 7
The Quarterdeck
Port Solent
PO6 4TP
T: 01489 660194
E: admin@k-a-d.co.uk
W: www.k-a-d.co.uk

Client
MR AND MRS M. TOTI

Project
ASHBERRY HOUSE
WINCHESTER ROAD
BOTLEY
SO32 2BX

Drawing
PROPOSED ELEVATIONS

Scale	1:100@A2	Date	SEP 2022	
Project no.	Sequential	Bldg/Floor	Detail	Rev
KAD	08	A	PP	.