



Figured dimensions to be followed in preference to those scaled from drawing.
All dimensions to be verified on site by the contractors and such dimensions to be their responsibility.
Drawing omissions and errors to be reported immediately to the designer.

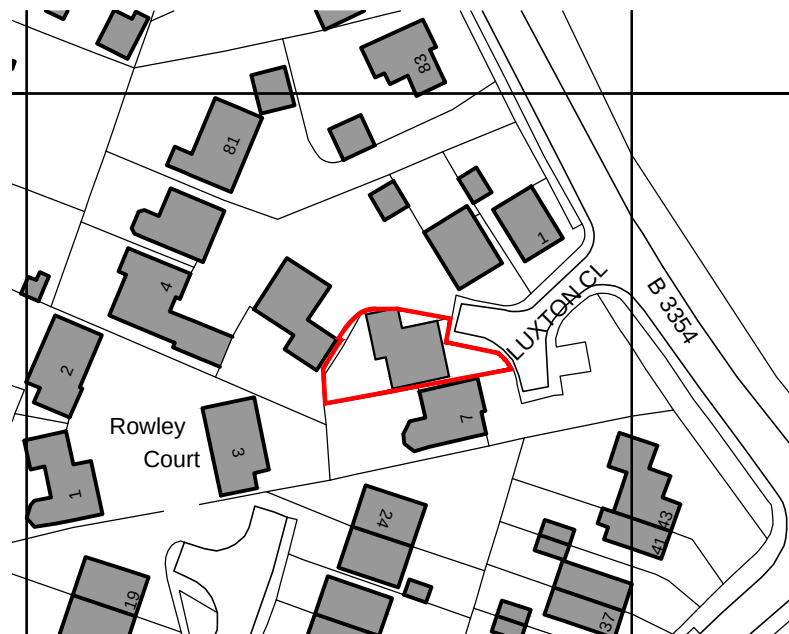

Ordnance Survey, (c) Crown Copyright 2021. All rights reserved. Licence number 100022432

SITE LOCATION PLAN

Scale 1:1250

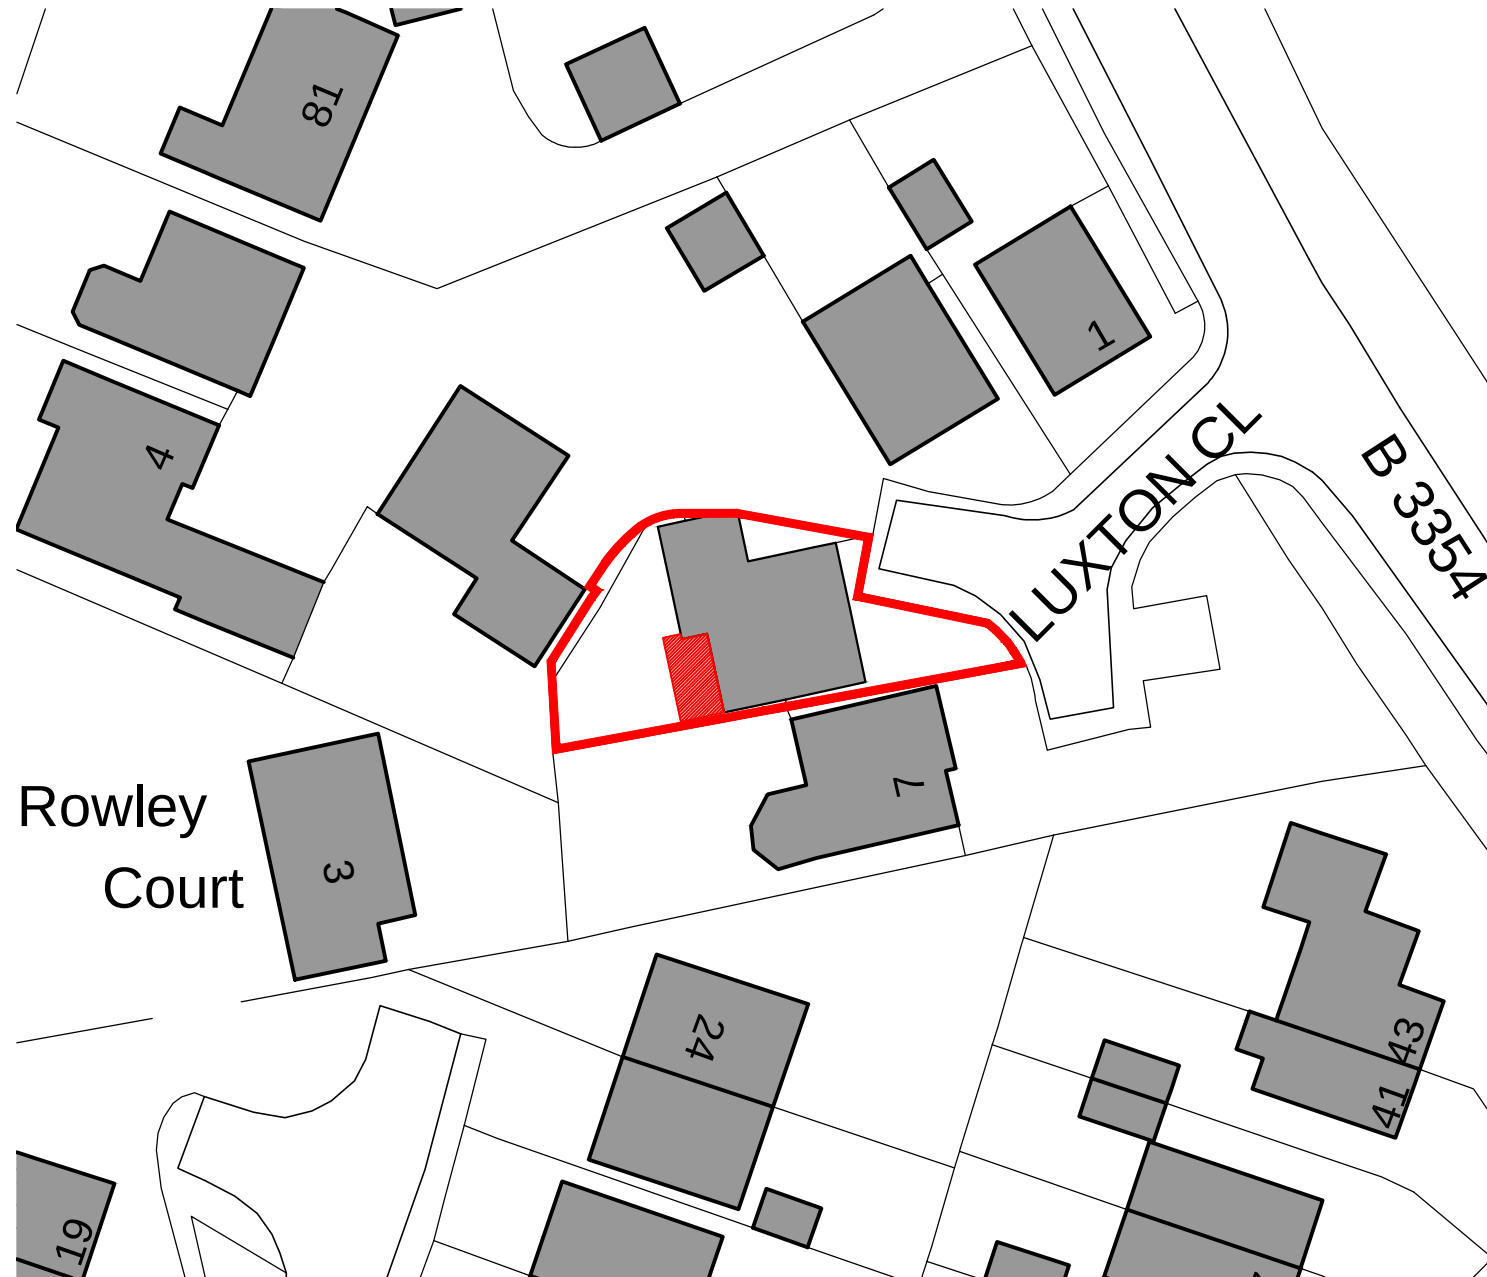

BLOCK PLAN

Scale 1:500



Red hatch indicates extent of proposed new extension

P01 05.11.22 Issued for Planning
Rev Date Description



E: martin@enzo-ds.co.uk W: www.enzo-ds.co.uk T: 07788800350
© Enzo Design Studio Limited 2022 Company Reg No.11875766

Client: Mr D & Mrs L Griffiths	
Project: 6 Luxton Close, Botley, SO30 2LA	

Drawing: Site Location Plan Block Plan	Existing / Proposed: Existing Status: PLANNING
--	---

Project: 2104	Drawn/Checked: MA / --	Scale: As shown	Month: 11
Drawing revision: [1EXG] 001_P01	Size: A3	Year: 2022	