


Figured dimensions to be followed in preference to those scaled from drawing.
All dimensions to be verified on site by the contractors and such dimensions to be their responsibility.
Drawing omissions and errors to be reported immediately to the designer.




EAST (FRONT) ELEVATION

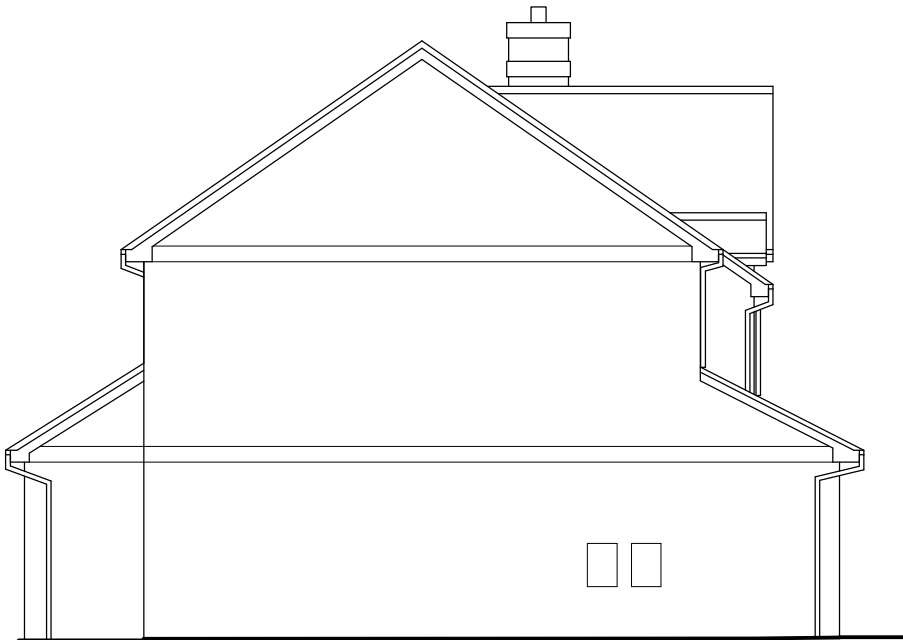

SOUTH (SIDE) ELEVATION



WEST (REAR) ELEVATION

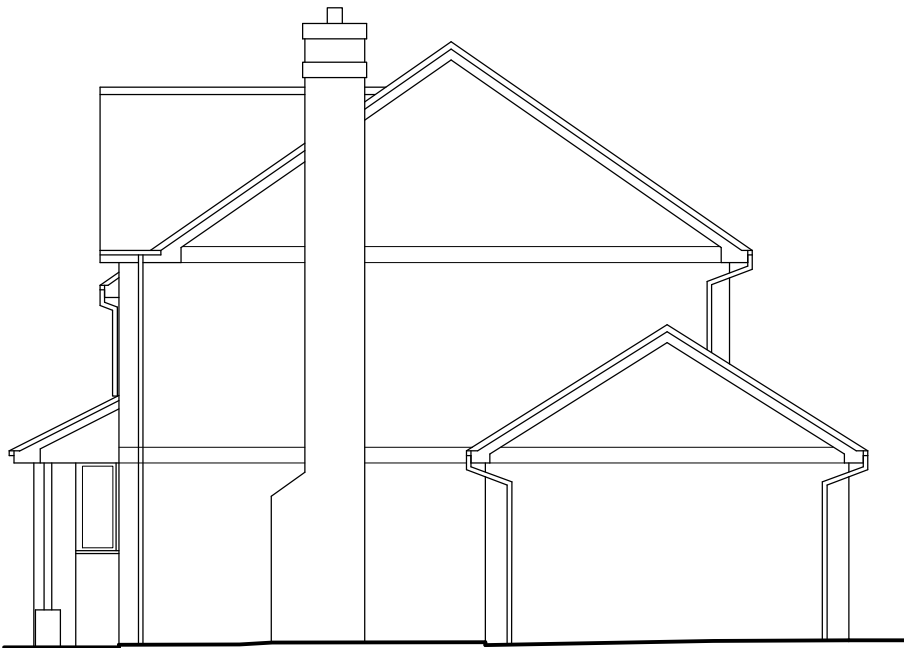

NORTH (SIDE) ELEVATION

Scale 100



P01 05.11.22
Rev Date

Issued for Planning
Description



E: martin@enzo-ds.co.uk W: www.enzo-ds.co.uk T: 07788800350
© Enzo Design Studio Limited 2022 Company Reg No.11875766

Client: Mr D & Mrs L Griffiths			
Project: 6 Luxton Close, Botley, SO30 2LA			
Drawing: Elevations		Existing / Proposed: Existing	
		Status: PLANNING	
Project: 2104	Drawn/Checked: MA / --	Scale: 1:100	Month: 11
Drawing revision: [1EXG] 004_P01		Size: A3	Year: 2022