


Key:

APPLICATION BOUNDARY
Area - 3,838 m² 0.94 acres

LANDLORD BOUNDARY

Site Address:

Hedge End Retail Park,
Charles Watts Way,
Hedge End,
Southampton,
SO30 4RT

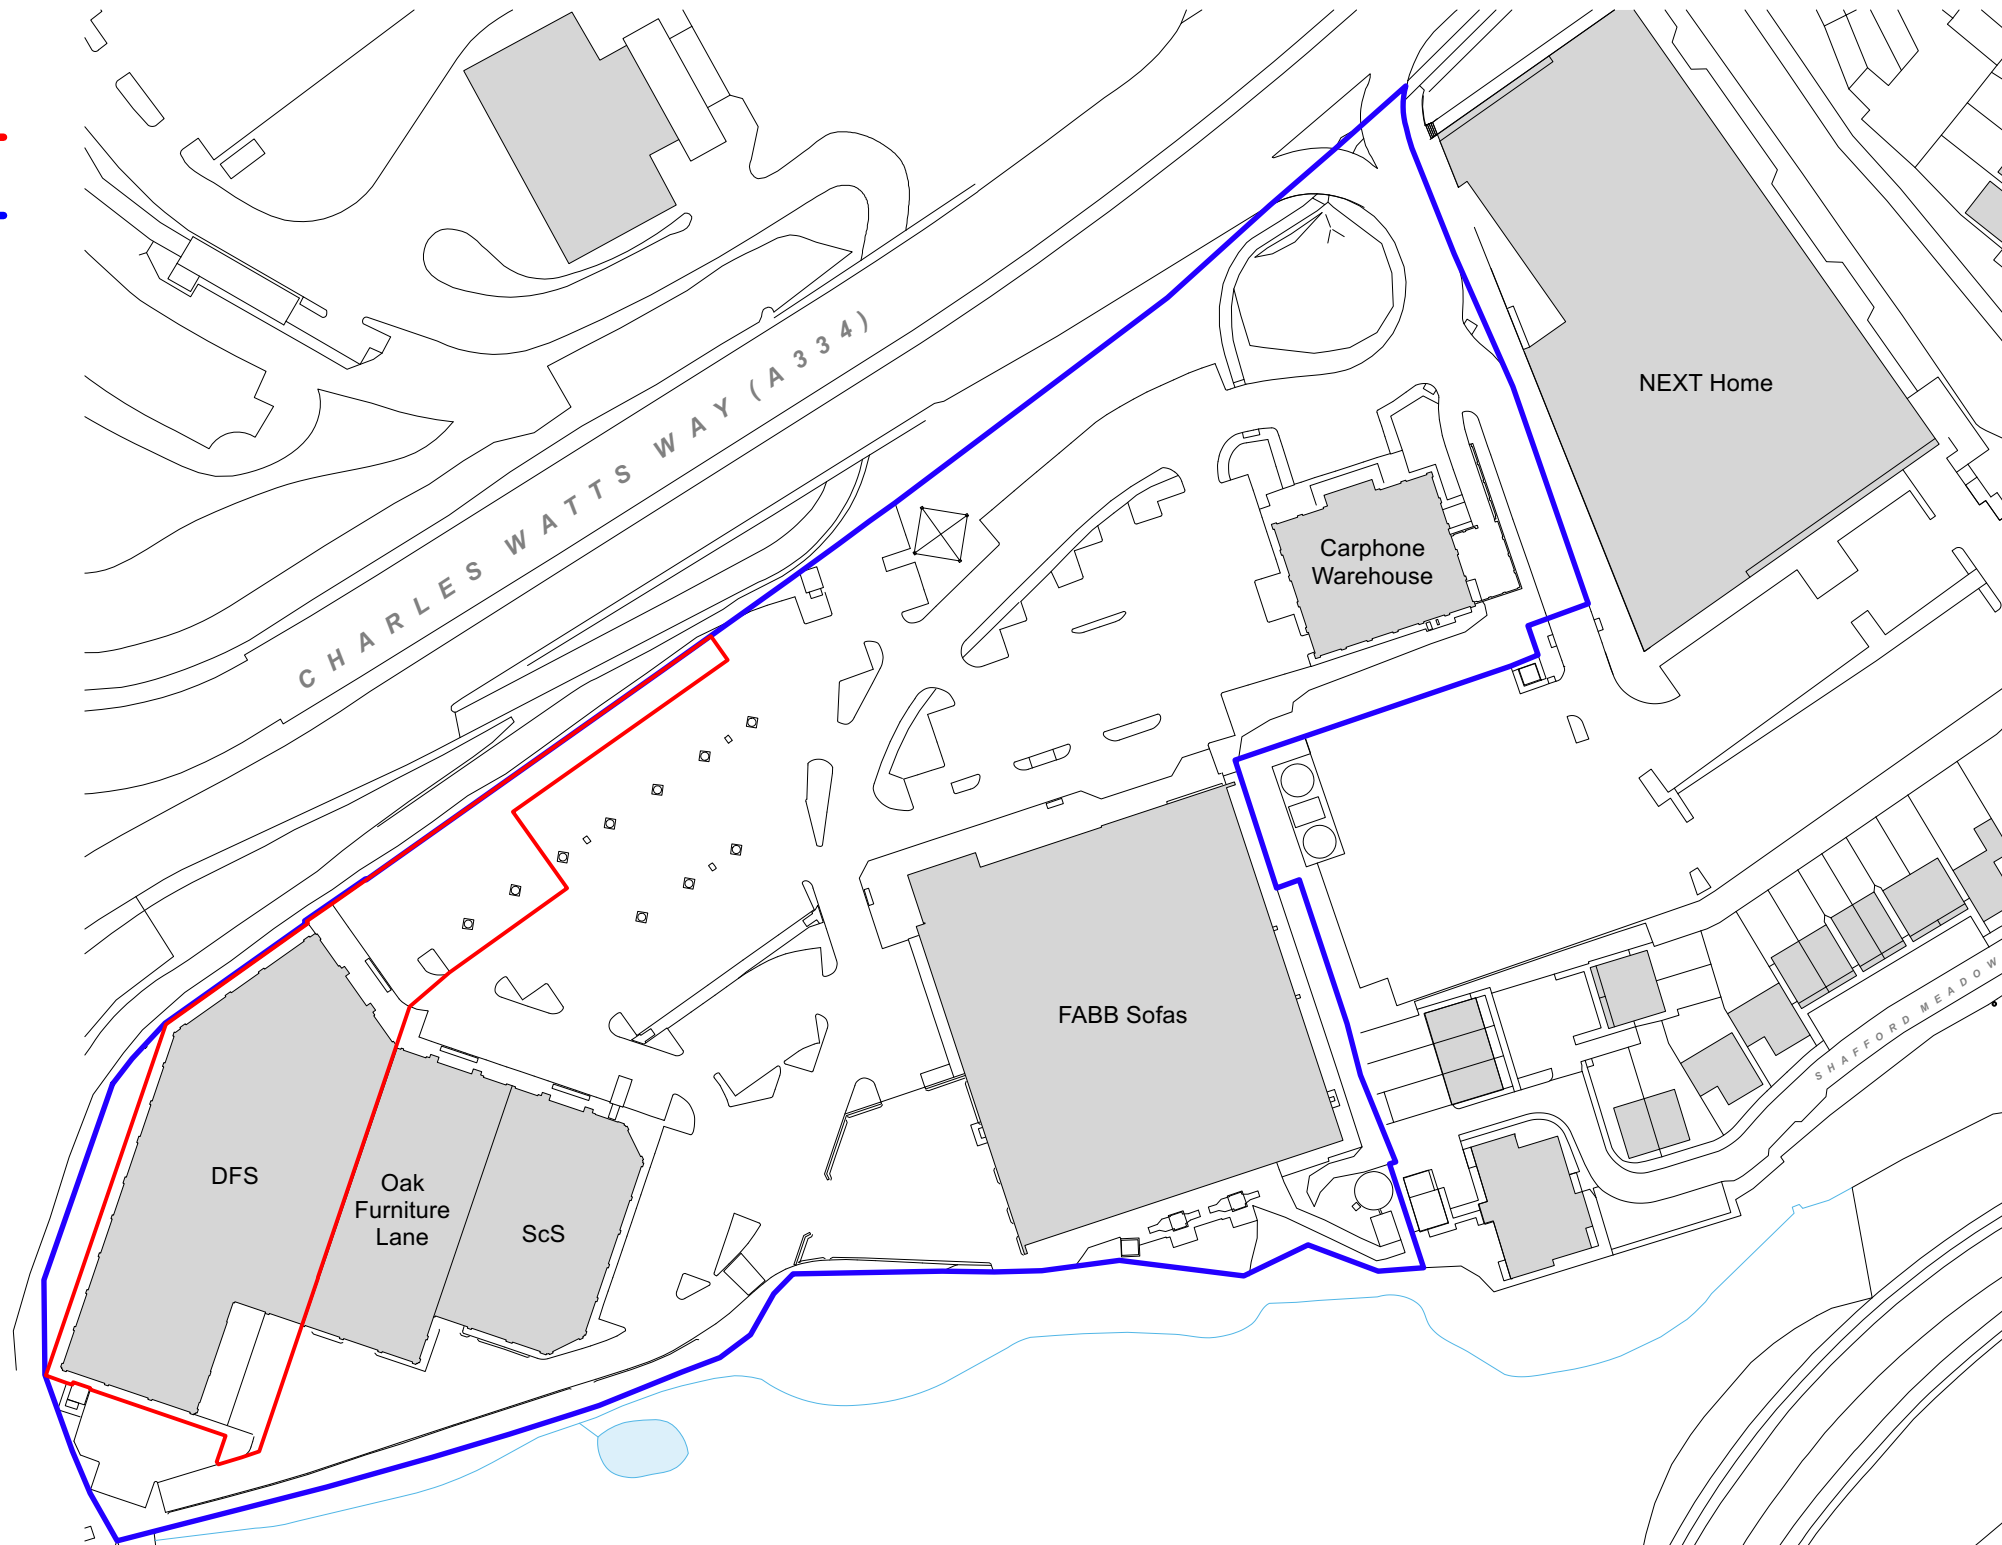

Ordnance Survey (c) Crown Copyright 2015. All rights reserved. Licence number 100022432

0 25 50 75 100 M

Scale 1:1250 @A3



Kendall Kingscott

Chartered Architects
Chartered Building Surveyors
Interior Designers
CDM Services

Glentworth Court, Lime Kiln Close
Stoke Gifford, Bristol BS34 8SR
+44 (0)117 931 2062
www.kendallkingscott.co.uk

Project
Southampton, Hedge End Retail Park
Former DFS

Client
Aldi Stores Ltd

Scale Paper Size Filename
1:1250 ISO A3 200698 Ad Consent MASTER.vwx

© Copyright

P01 27/10/22 DG MW Drawing issue.
Rev Date By Ap Note

Drawing Title
Site Location Plan
Advert Consent

Project Number Drawing Number Revision
200698-1010 P01

Date Drawn Checked Purpose/Status
27/10/22 MW DG PLANNING

Check all dimensions and levels on site

Only to be used on the site for which designed. The electronic transmission of design information contained in this drawing is carried out entirely at the User's risk and Kendall Kingscott Ltd. will have no liability for any errors or inaccuracies arising therefrom. The production of amended or updated information from the said design information by the User is entirely the responsibility of the User and Kendall Kingscott Ltd. shall have no responsibility in respect thereof whatsoever.