



Cross Section
Scale 1:1



Layout Plan
Scale 1:100

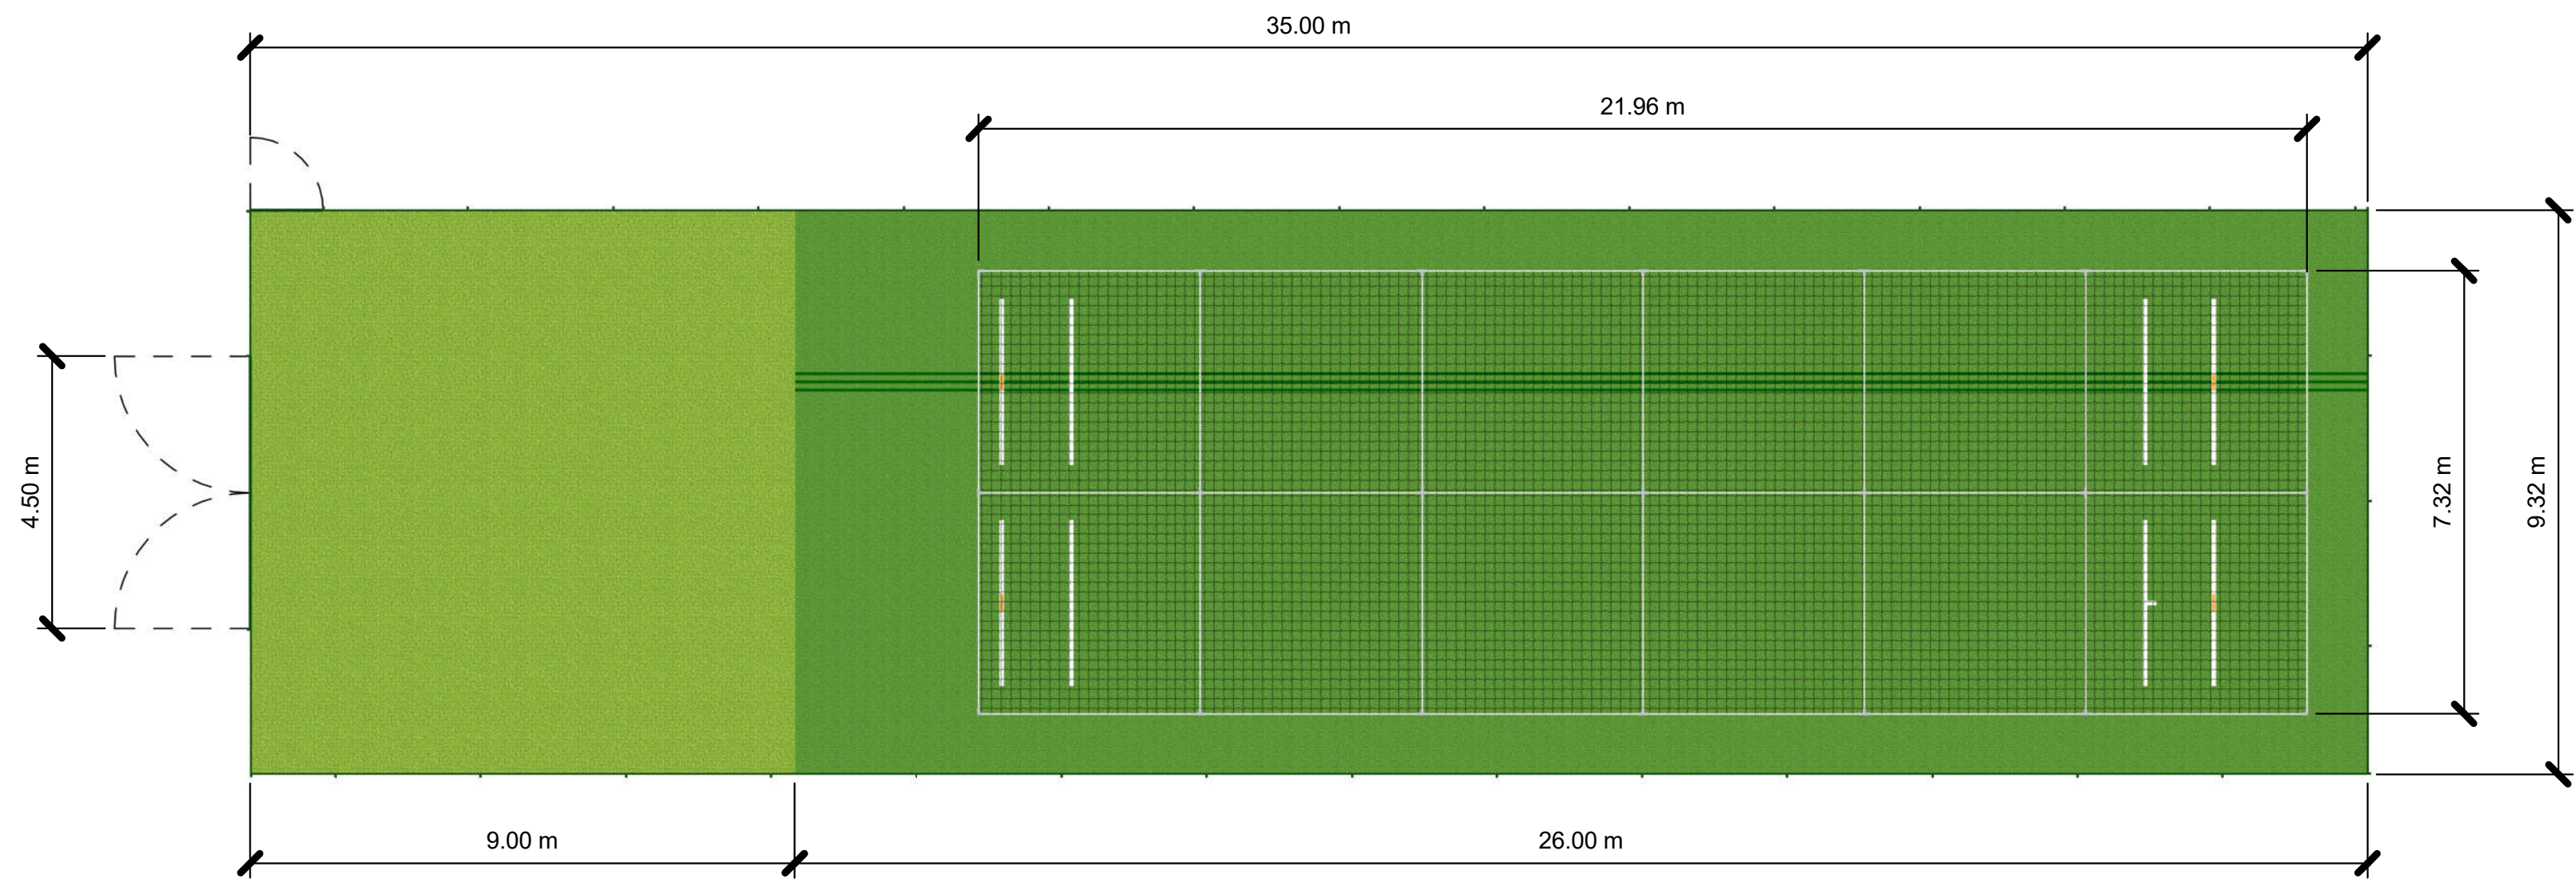


Cage Elevations
Scale 1:100

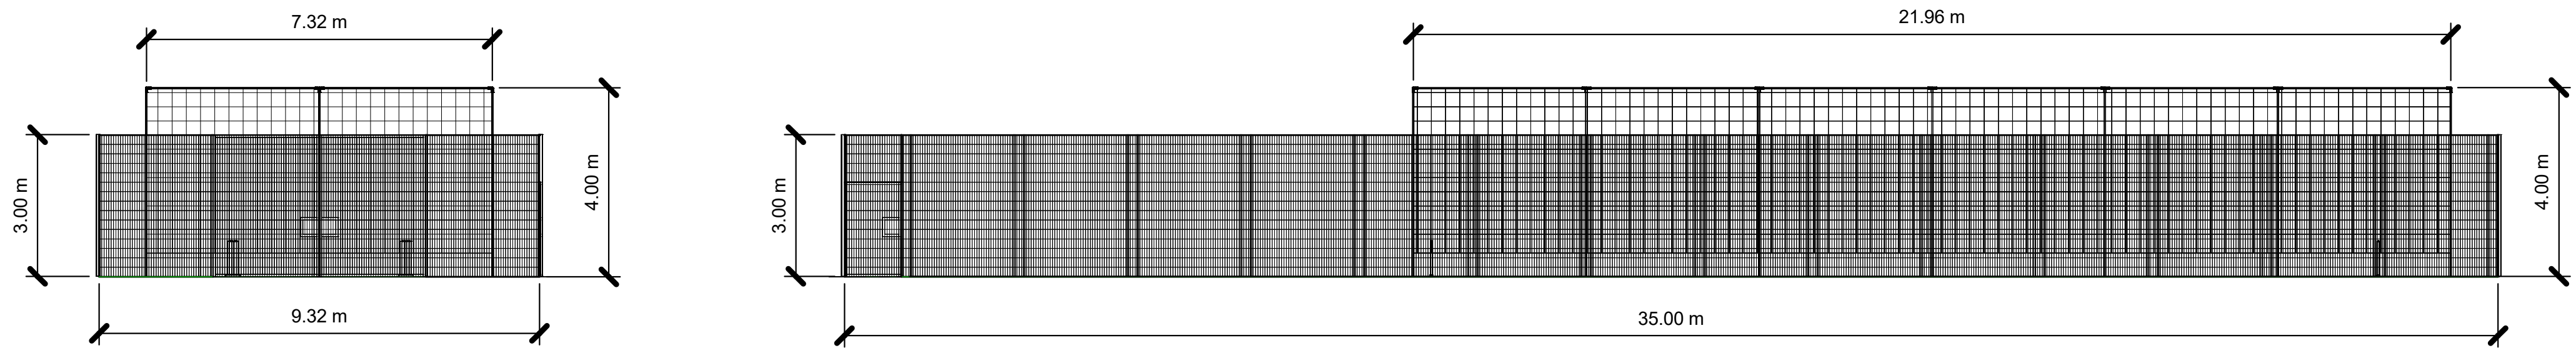

NOTES / KEY:

Full Width Carpets when specified can include the following options at no extra cost (lines options in green/white):

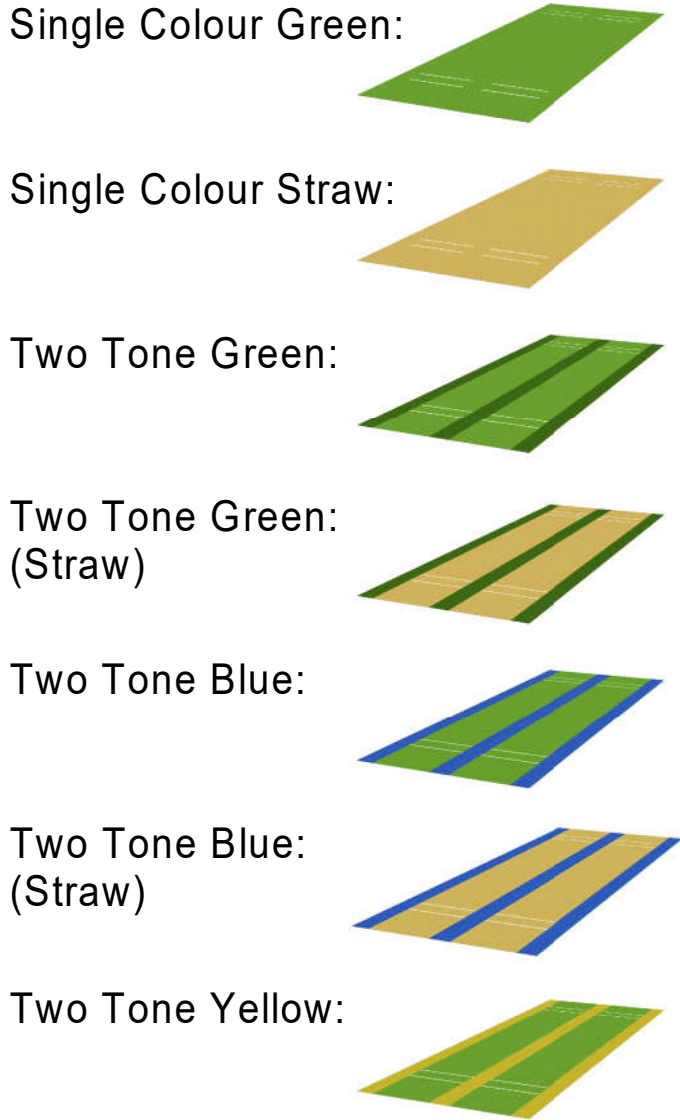

Project name:	Lapstone Playing Fields, Eastleigh Borough Council
Project type:	Double Lane Practice Facility
Drawing:	Cricket Layout
Reference:	NSLPFBC002
Revision:	B
Date:	08/09/2022
Drawn by:	AW
Scale / Size:	As Indicated @ A1

SPORTS CONSTRUCTION SPECIALISTS

Synthetic Surfacing / Cricket

Head Office: Notts Sport Ltd, Bridge Farm, Holt Lane, Ashby Magna, Leicestershire, LE17 5NJ


Copyright© Notts Sport Limited. All rights reserved. No part of this work may be reproduced, stored in a retrieval system of any nature, or transmitted, in any form or by any means including photocopying and recording, without the prior written permission of Notts Sport Limited, the copyright owner. If any unauthorised acts are carried out in relation to this copyright work, a civil claim for damages may be made and/or a criminal prosecution may result.

Project name: Lapstone Playing Fields, Eastleigh Borough Council


Drawing: Three Dimensional Views

Reference: NSLPFEB002_Images

Date: 08/09/2022

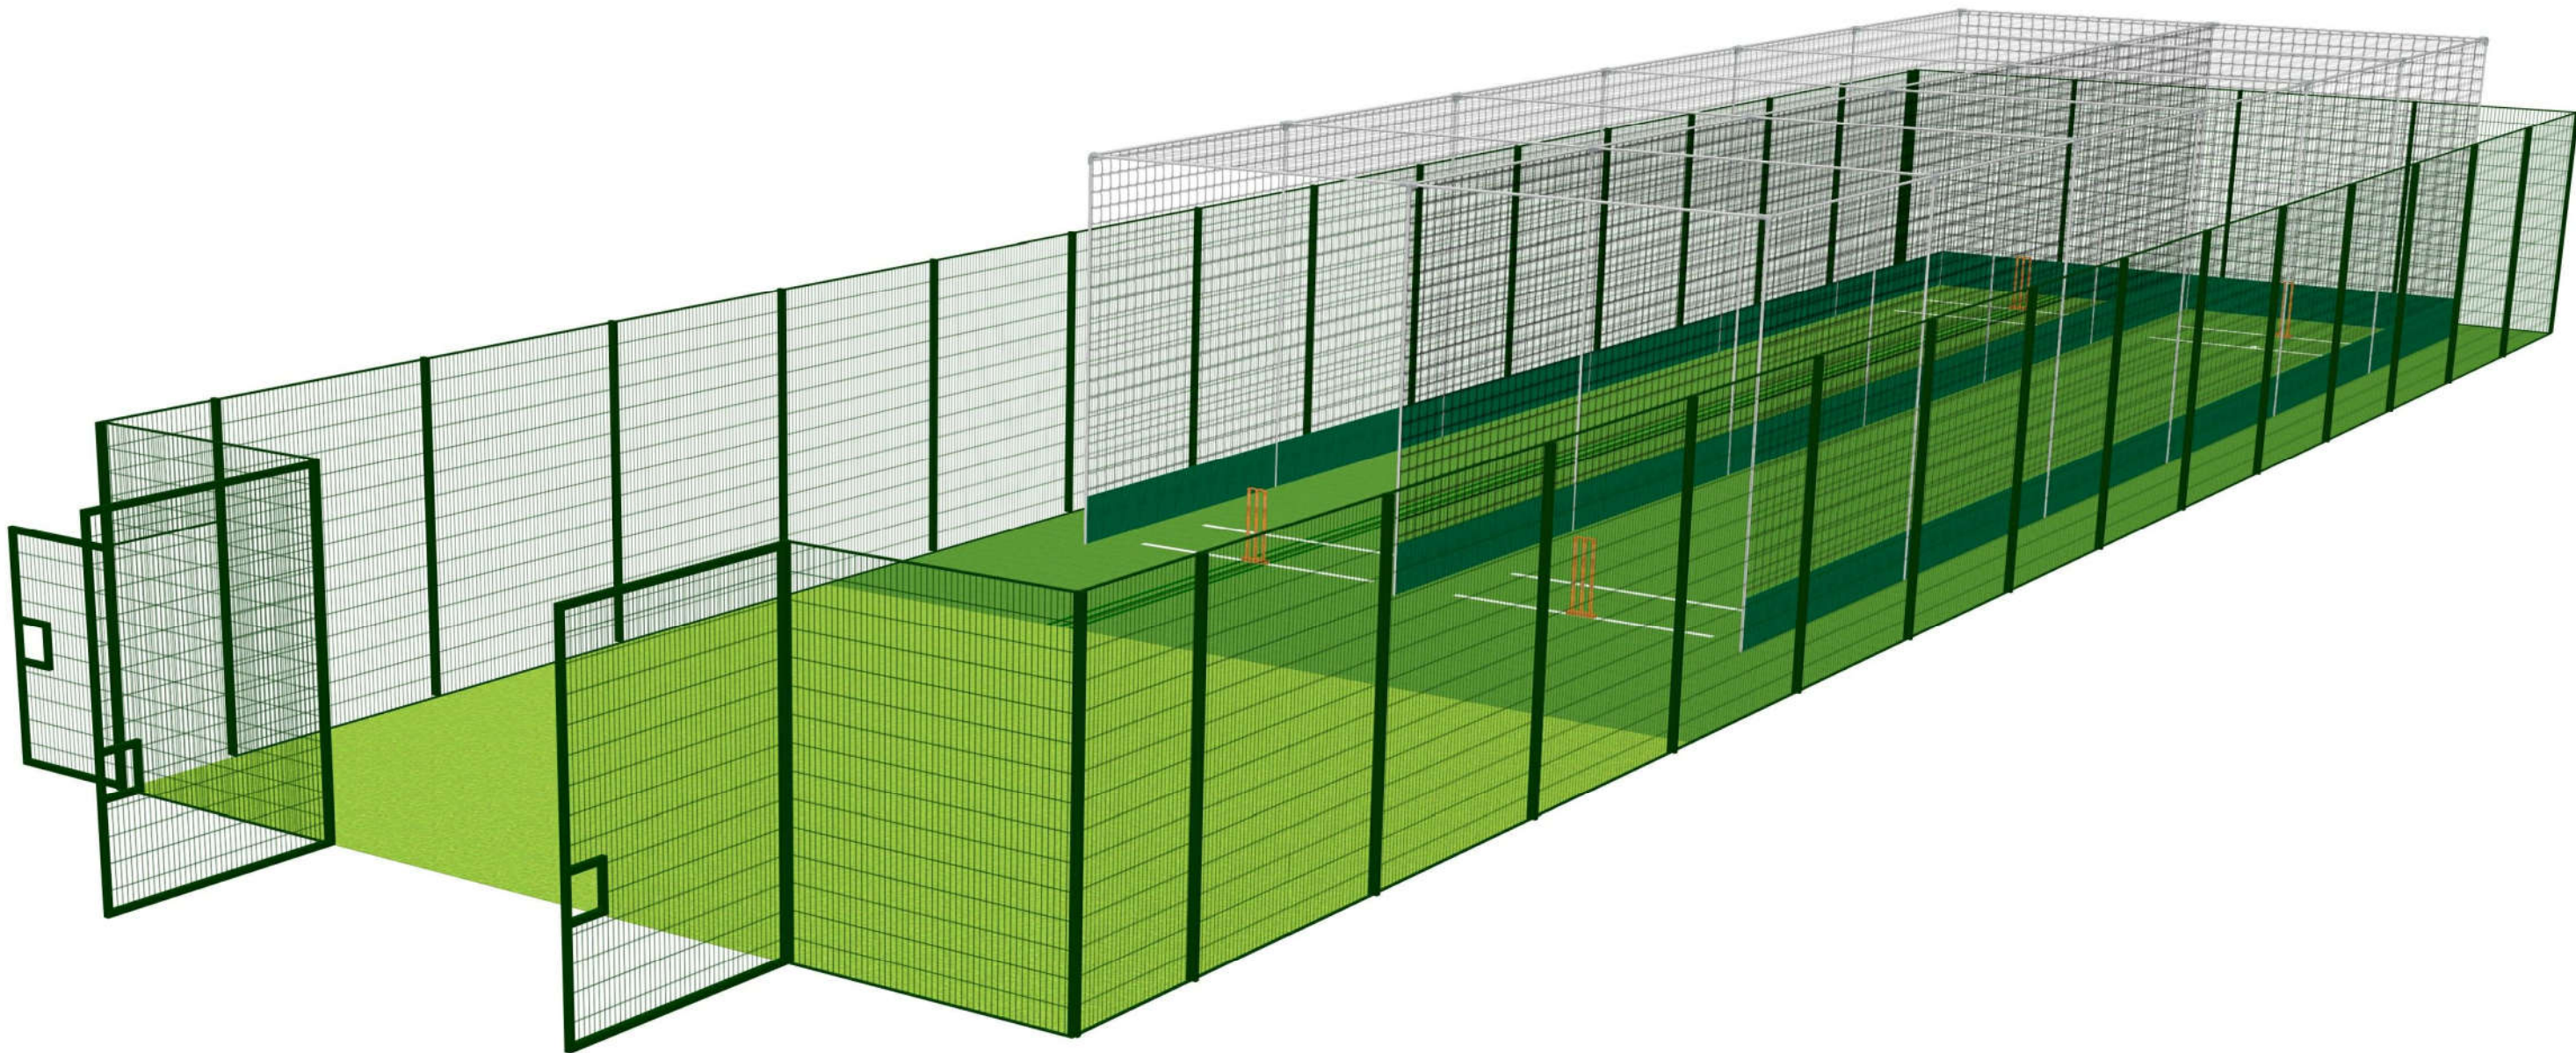

Layout 1 - Isometric View

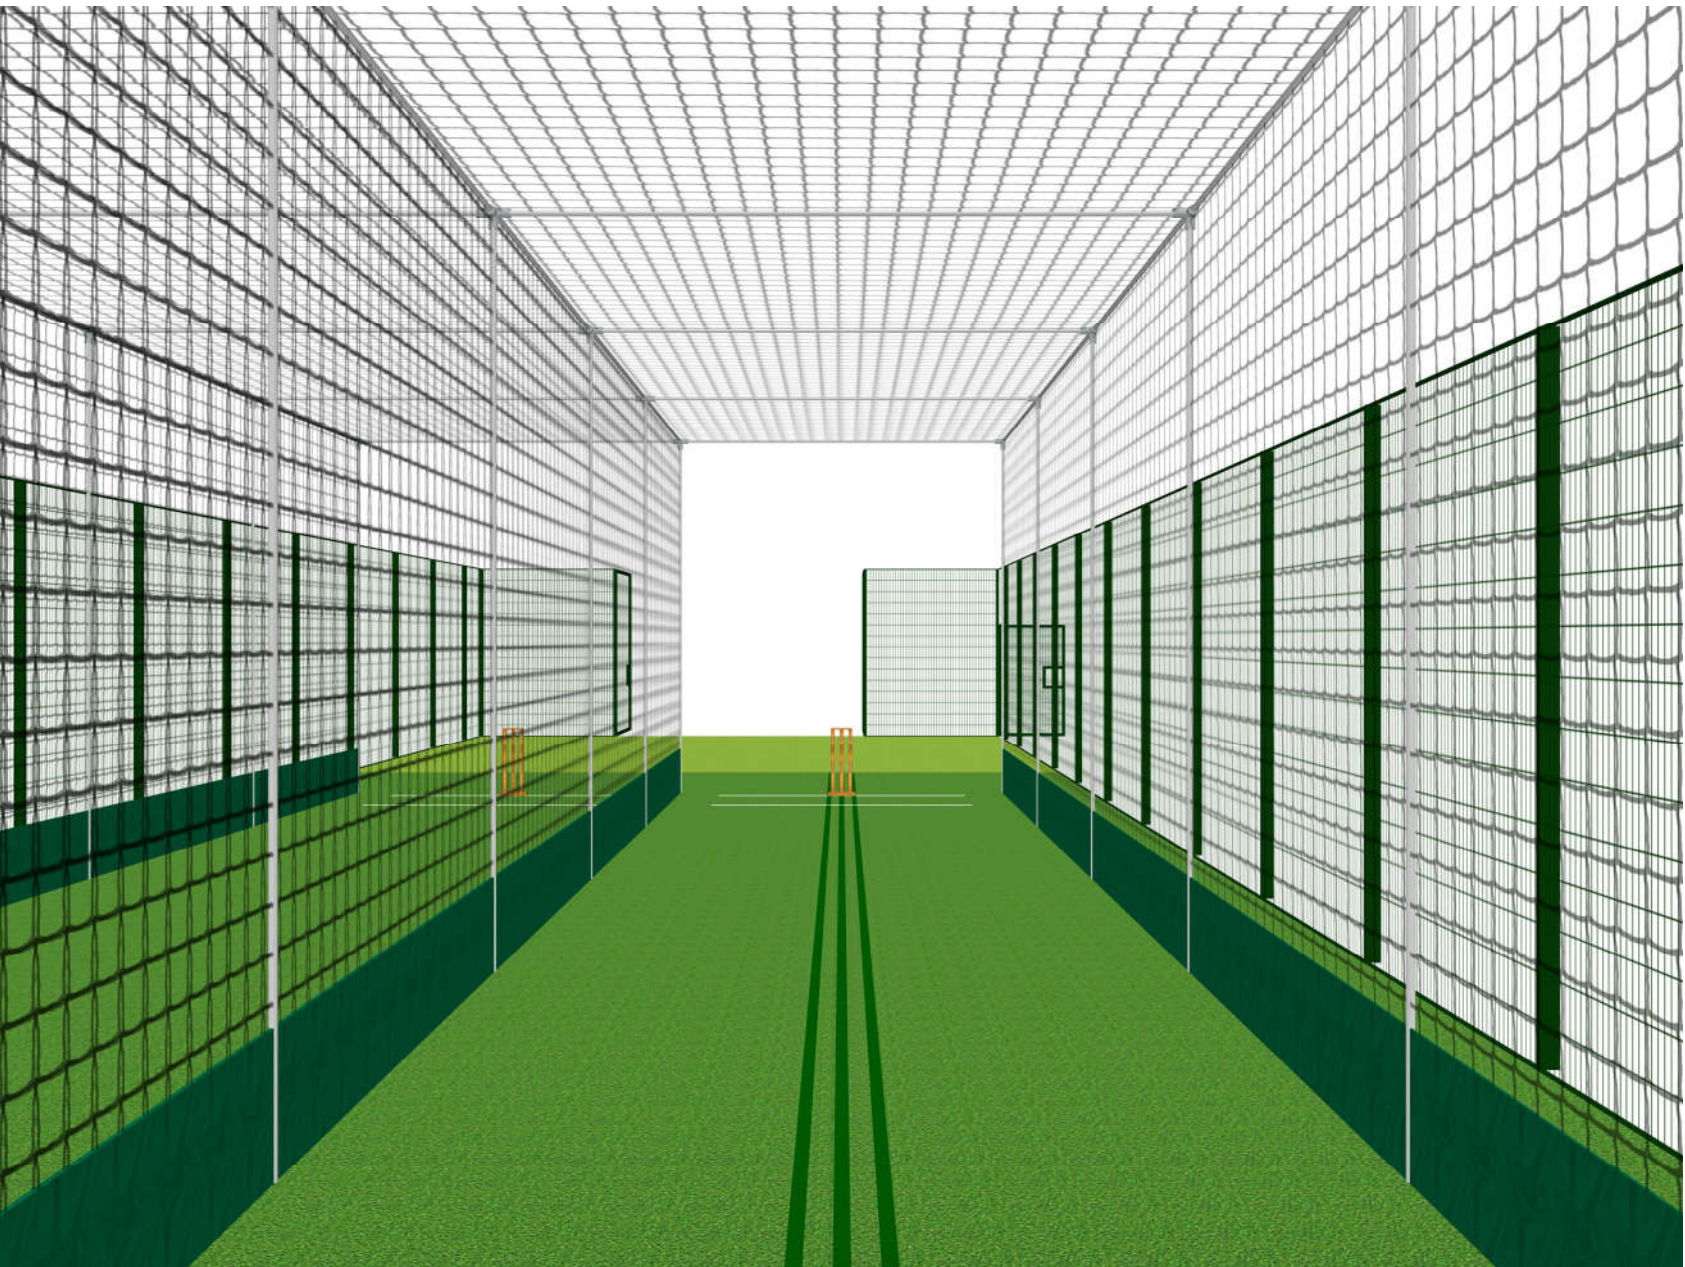

Layout 2 - Batting Perspective View



Layout 3 - Side View