


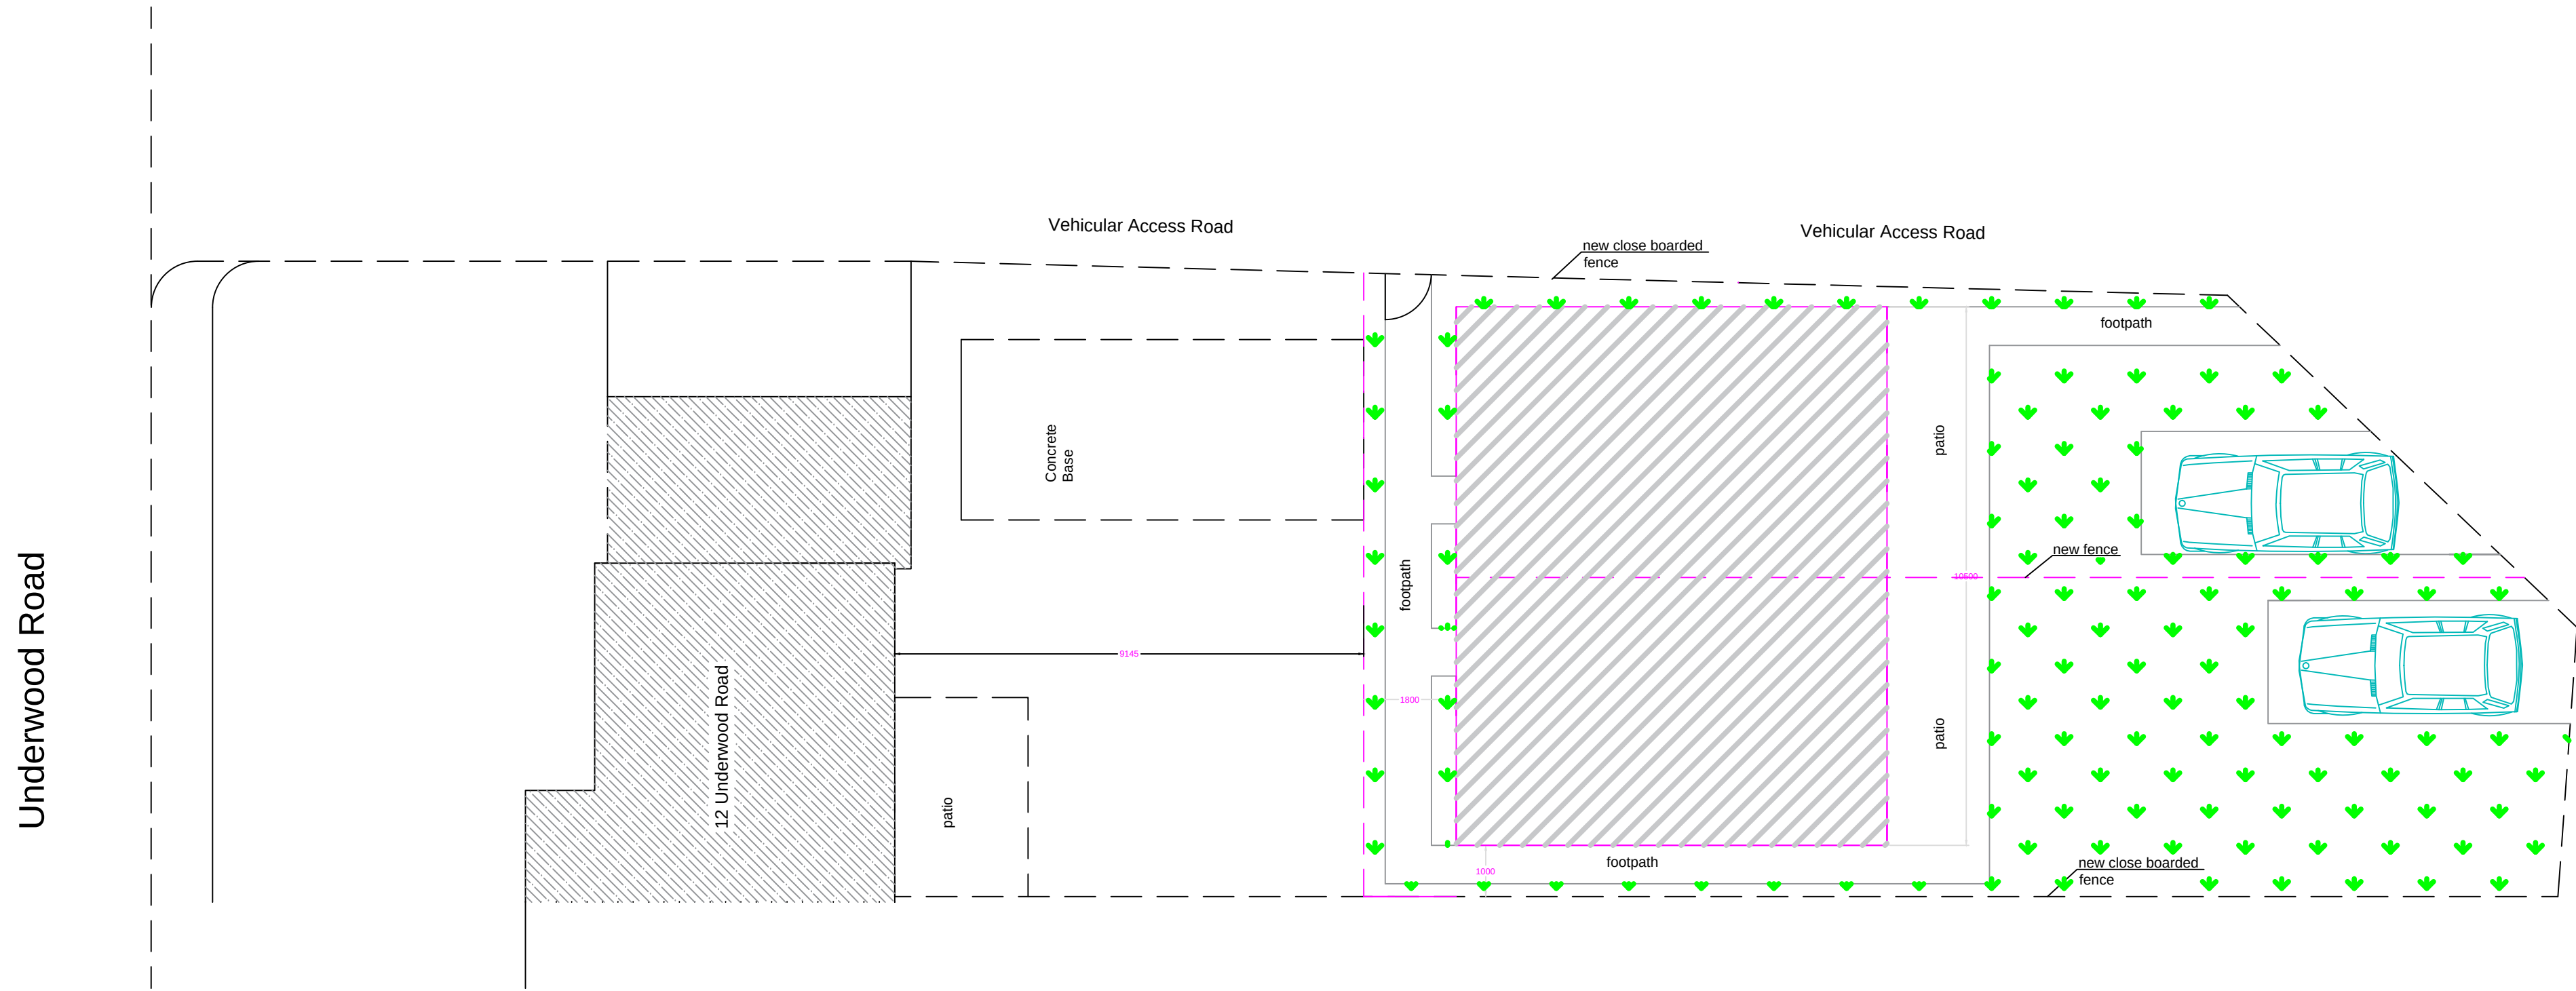

OUTLINE APPLICATION

rev	description	date
-		
project		
Gane Developments 12 Underwood Road Bishopstoke SO50 6FW		
title		
Outline Plan for land at rear		
scale	date	
1 : 100 @ A1	24/10/22	
dwg. no.		revision
E / 51 / SK03		-
B L J		
BLJ PROJECT MANAGEMENT 3 CLANDON DRIVE BOVATT WOOD EASTLEIGH SO50 4QQ		
		t: 023 8861 9190 e: b.l.john@btinternet.com