
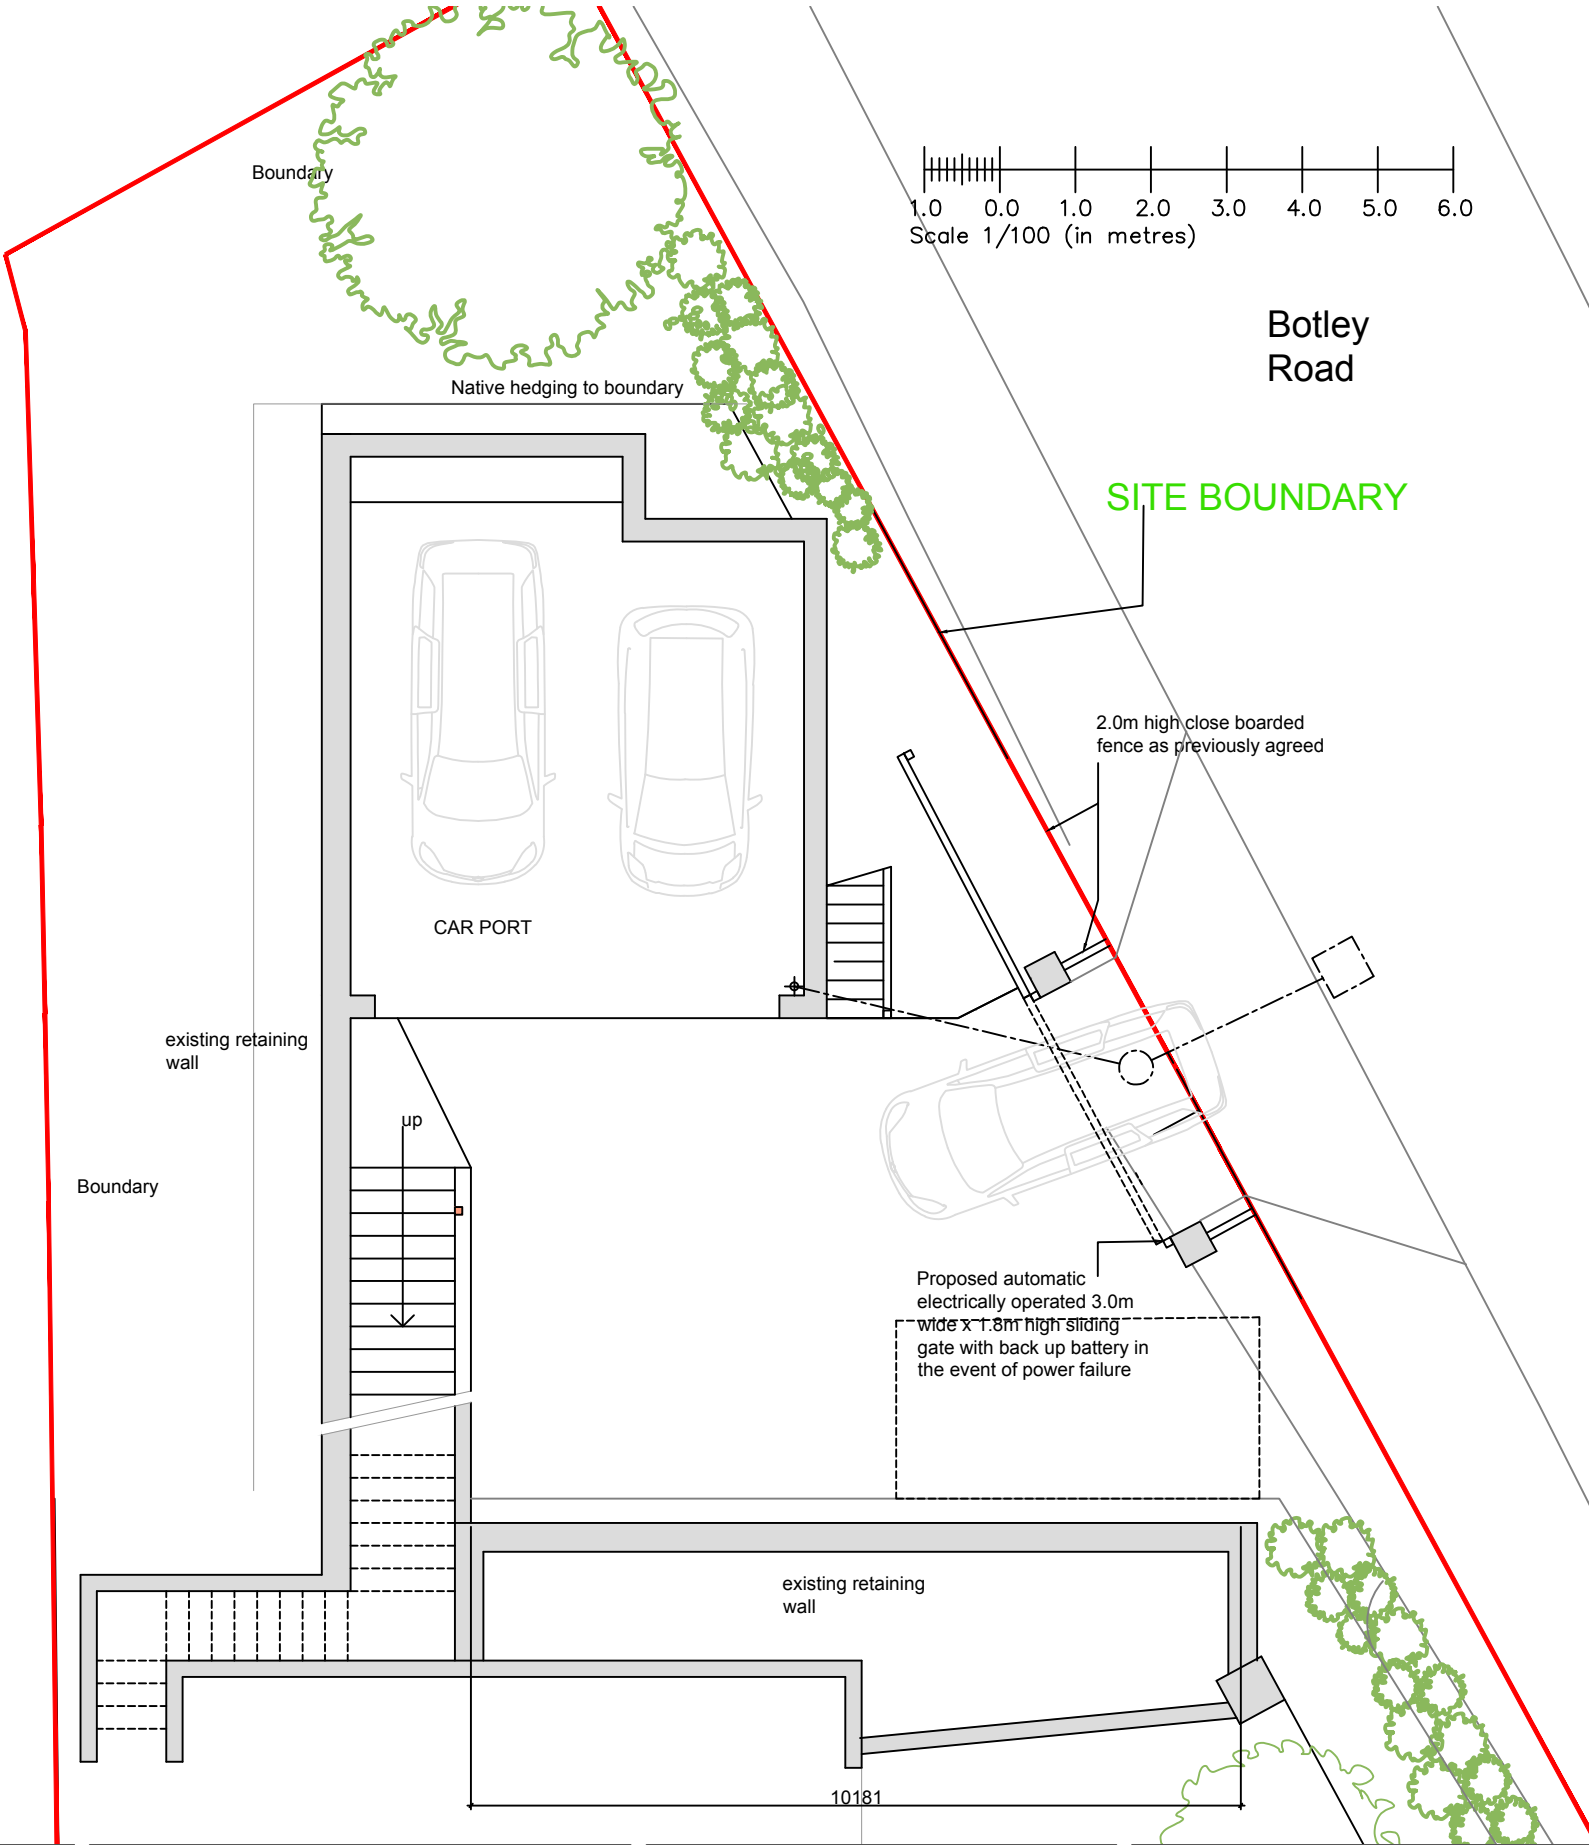
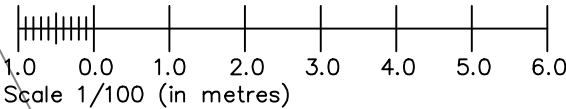
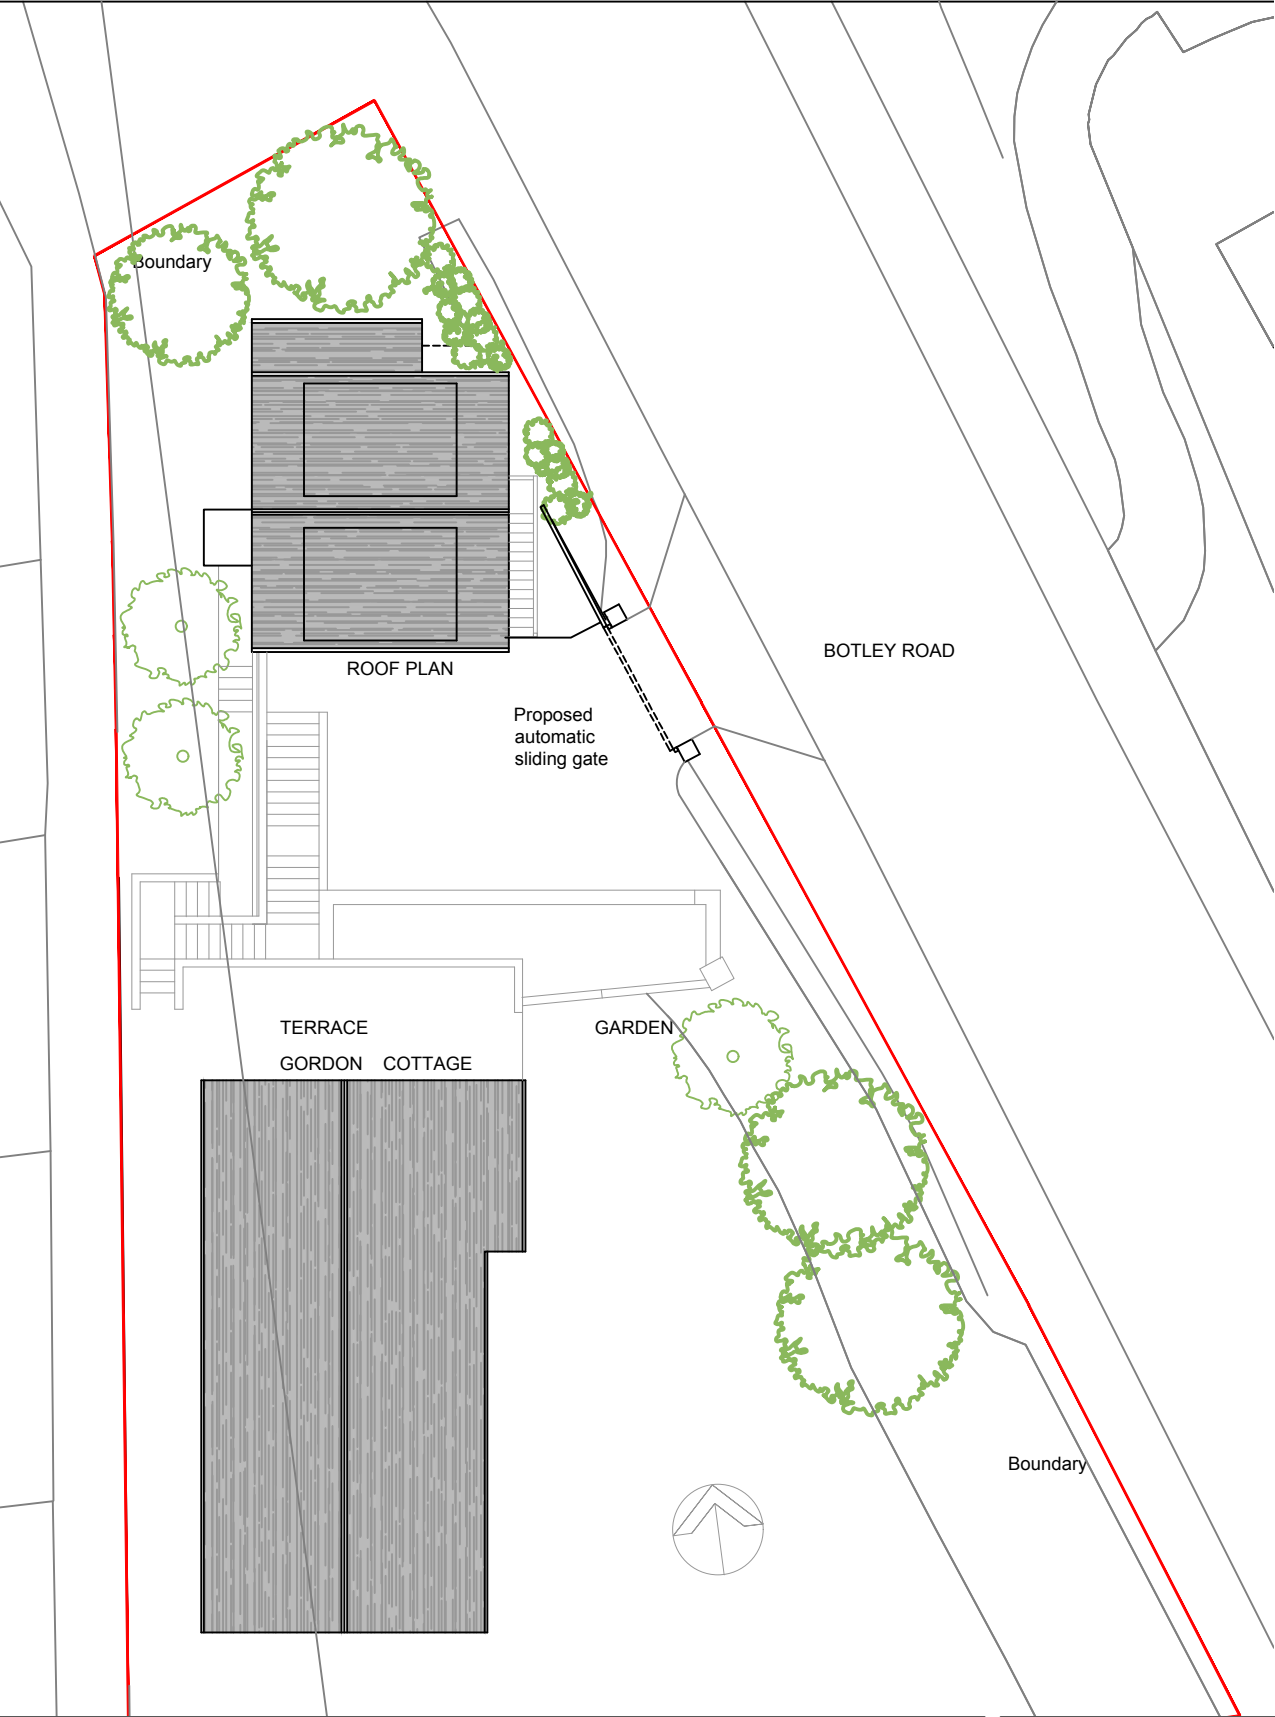


Notes
Report any discrepancies to the author.
This drawing is copyrighted to Temple Ford Design LTD.

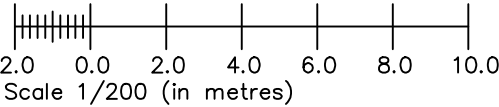

Revision Notes:

Rev:	Date:	Description:
~	~	~

Date:
October 2022

Scale @ A3:
1:100 and 1/200

Drawing Status:	Drawn:	Checked:
Design	dmm	mp

Project:
Gordon Cottage
Driveway

Drawing Title:
Amendment to condition 7
Proposed Plan

Client:
Mr and Mrs Williams
Botley Road Fair Oak

Project:	Dwg No:	Rev:
1888	D15	~

Temple Ford Design Ltd
architects



T 023 8027 6393
E templeforddesign@gmail.com W templeforddesign.co.uk