
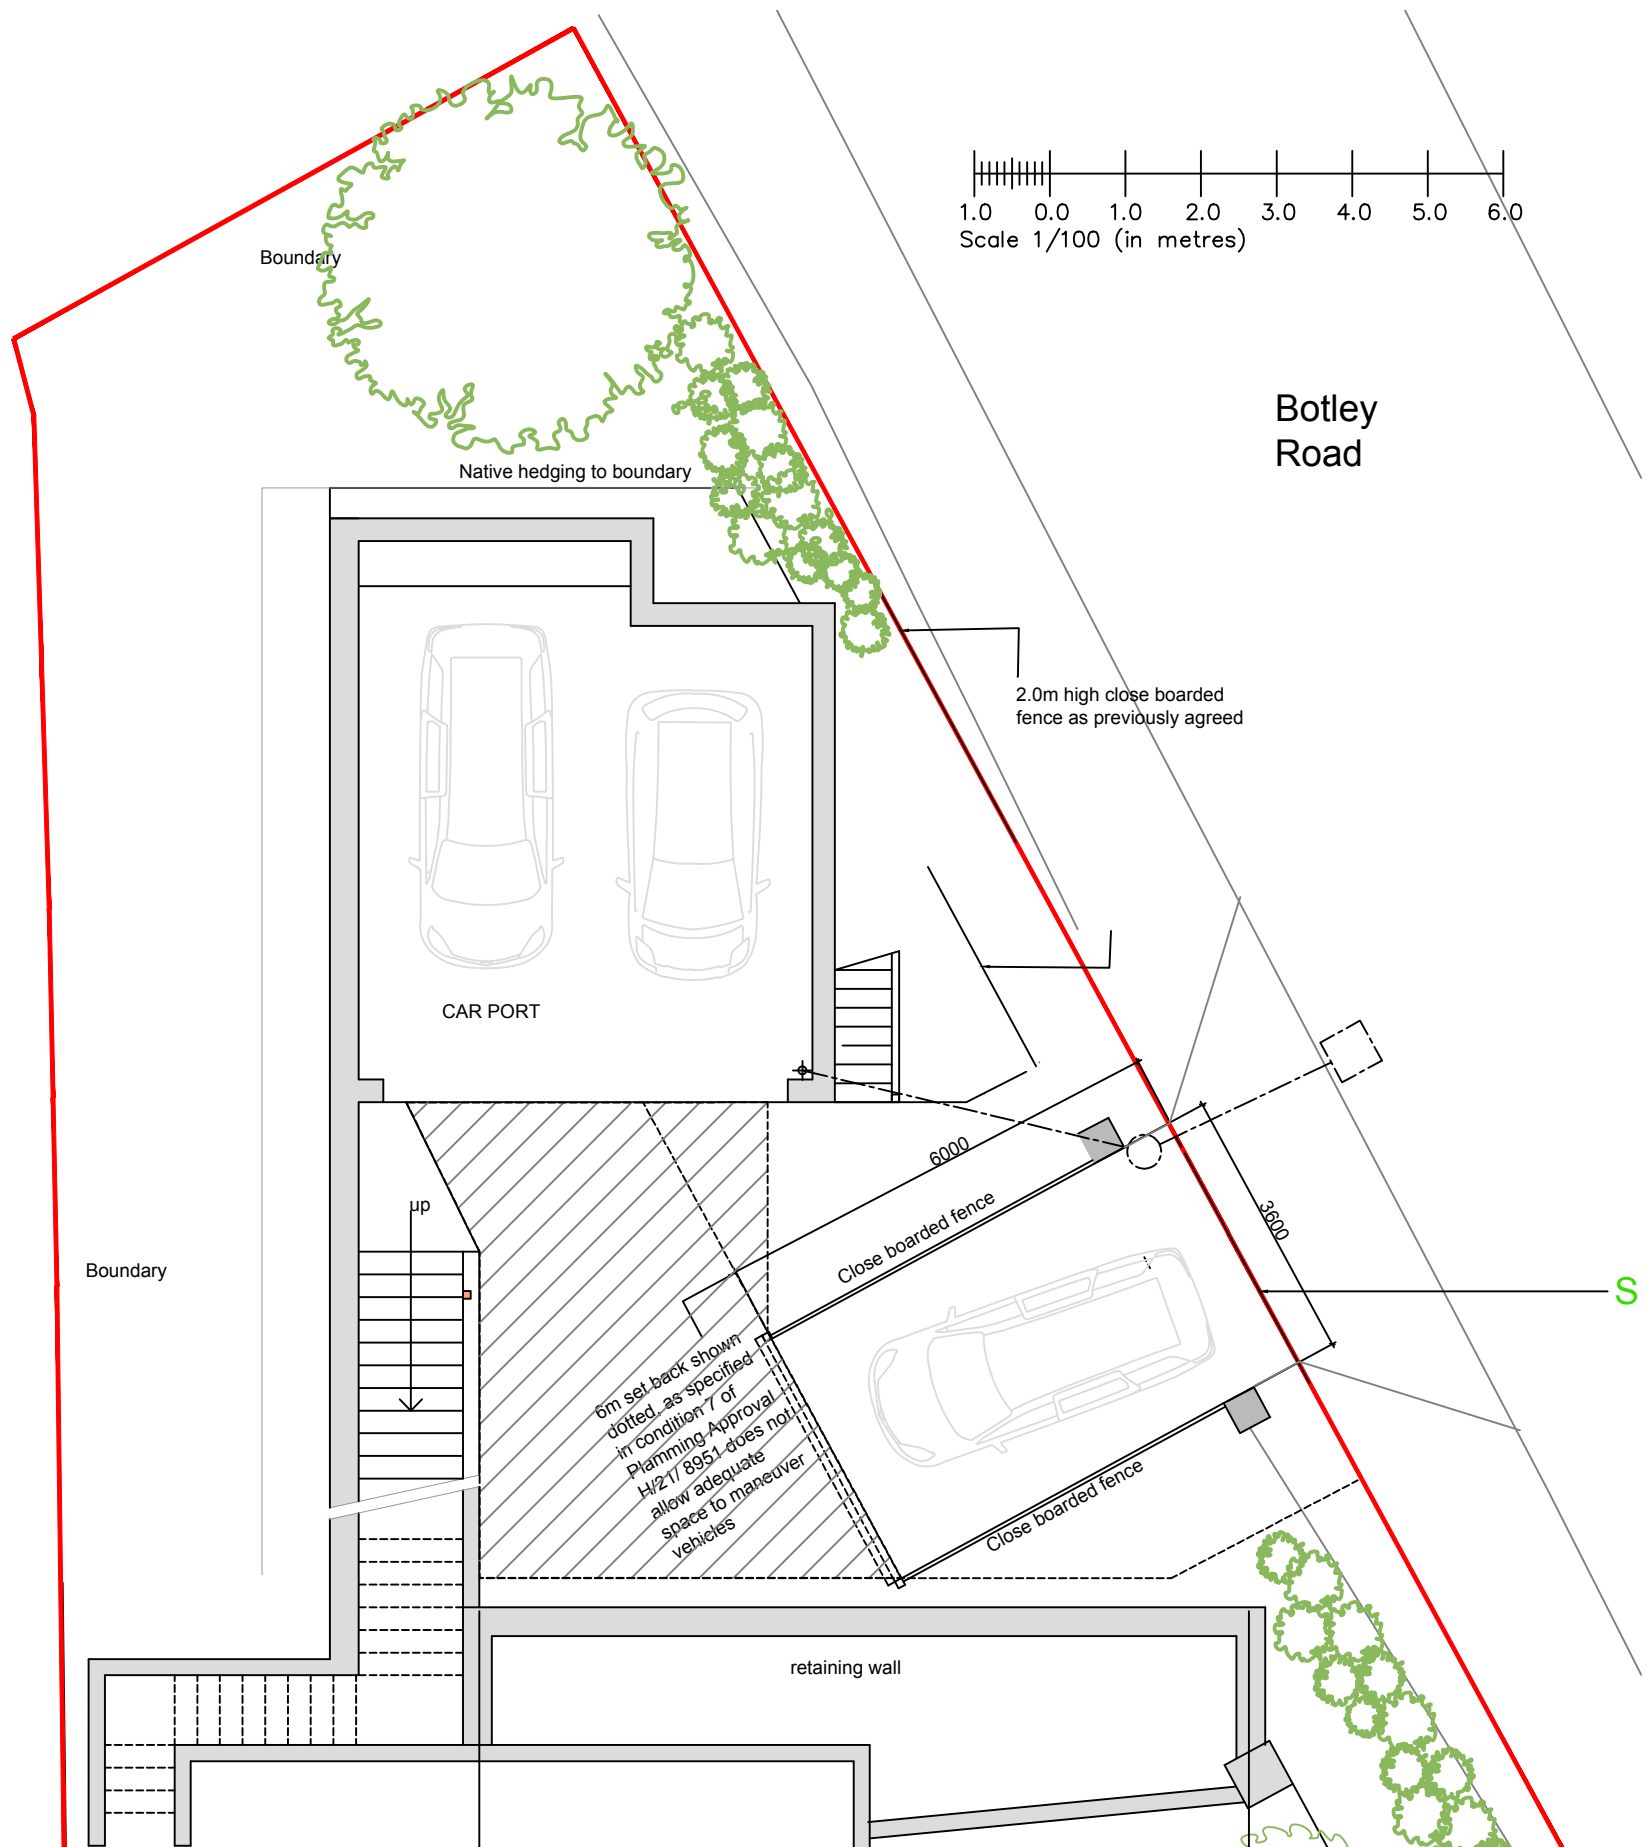


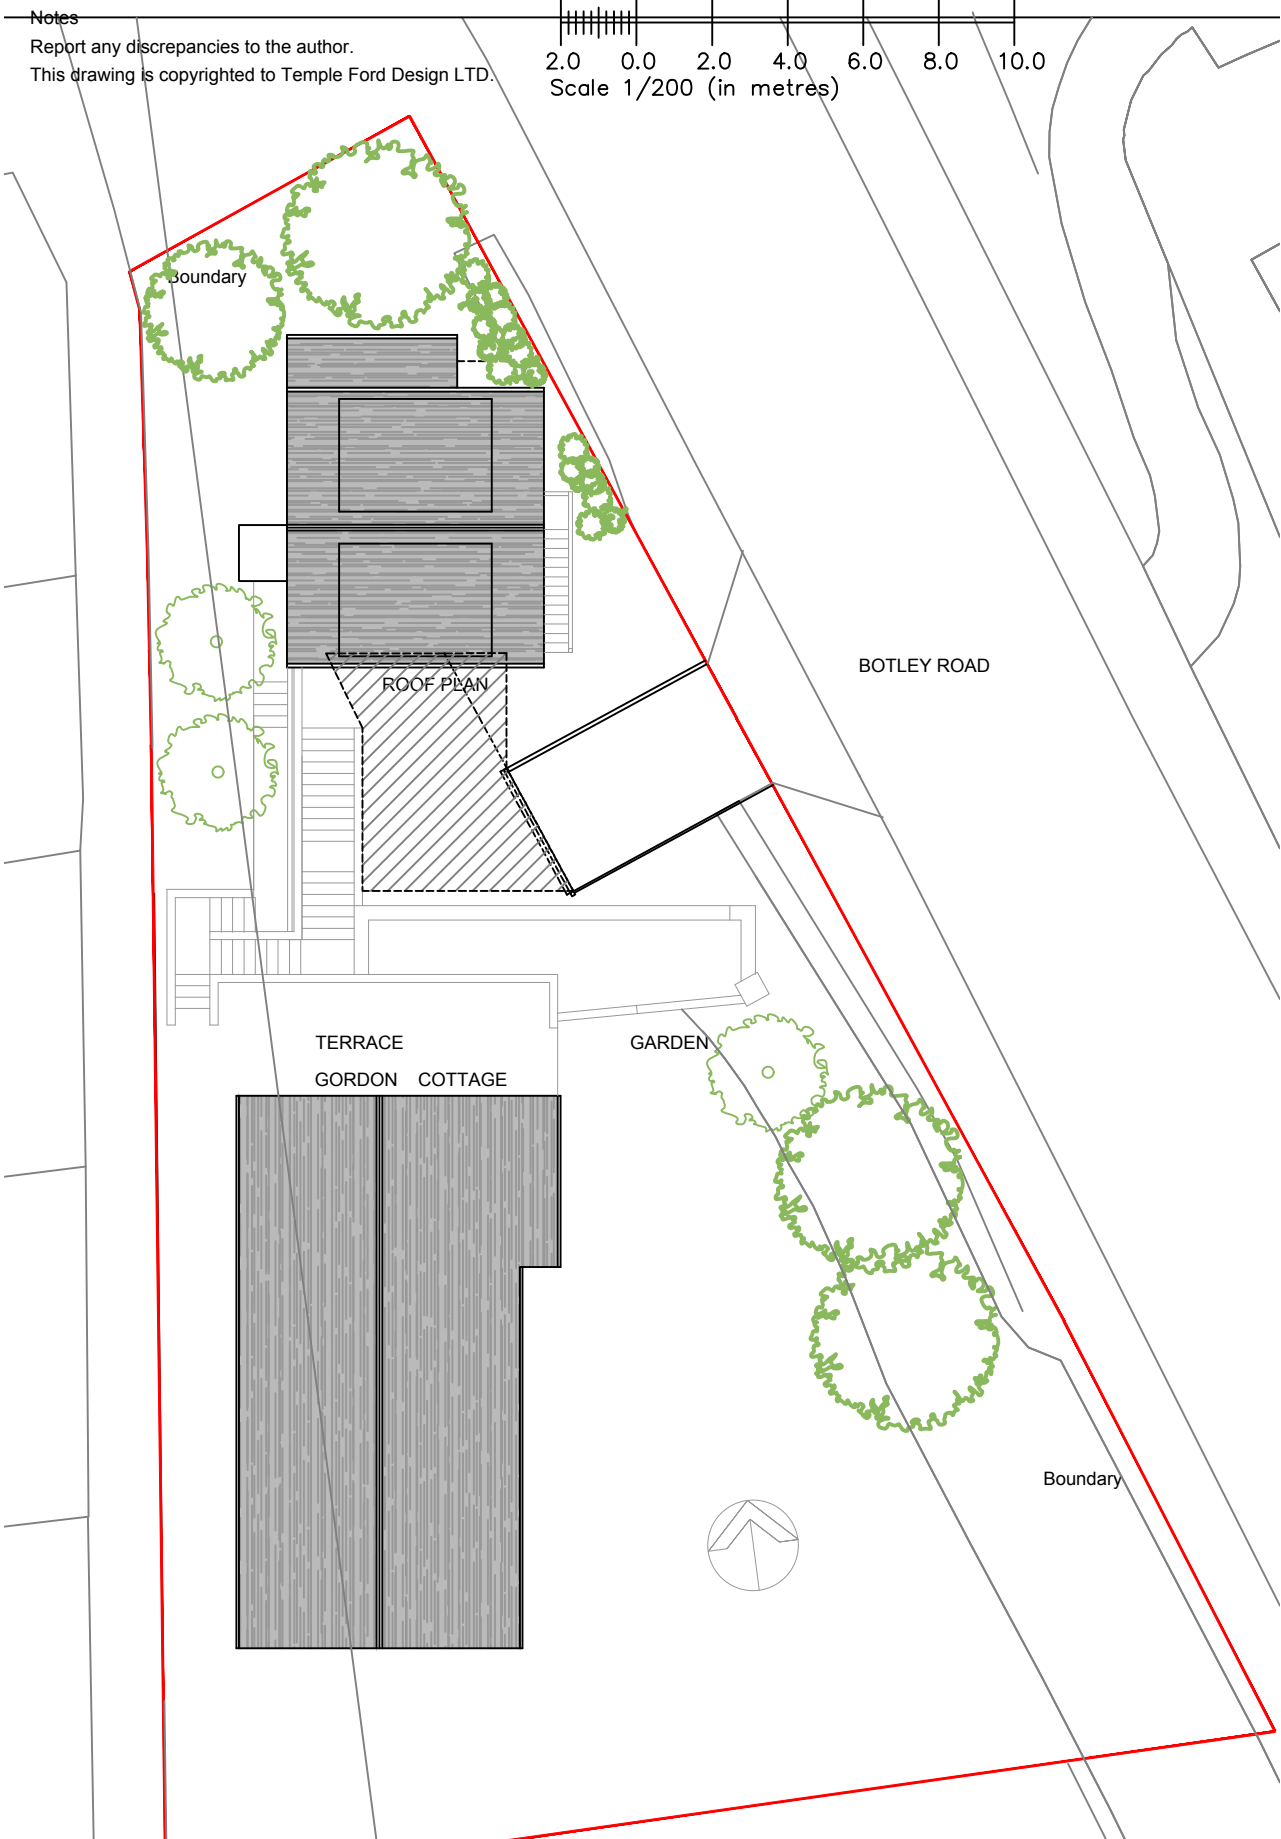

Revision Notes:		
Rev:	Date:	Description:
~	~	~

Date: October 2022		
Scale @ A3: 1:100 and 1/200		
Drawing Status: Design	Drawn: dmm	Checked: mp

Project: Gordon Cottage Proposed Driveway and Gate
Drawing Title: Amendment to condition 7 Setting out to comply

Client: Mr and Mrs Williams Botley Road Fair Oak		
Project: 1888	Dwg No: D16	Rev: ~

Temple Ford Design Ltd
architects

T 023 8027 6393
E templeforddesign@gmail.com W templeforddesign.co.uk