


Chandler's Ford and Hiltingbury Character Areas

Supplementary Planning Document

Adopted: January 2005
£5.00

Cliff Bowden
Head of Planning Policy & Design
Eastleigh Borough Council

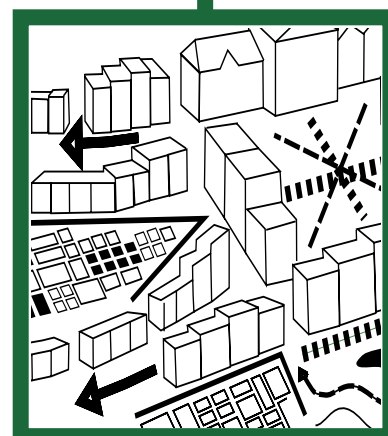

3. KINGSWAY

This area includes a range of detached dwellings, many with individual characteristics. The average plot size is about 0.11 hectares. There are many mature trees in the locality.

Development proposals should ensure that:


- *sufficient garden depth and area is retained by existing or replacement dwellings, commensurate with their size and character, which can accommodate appropriate tree planting in keeping with the character of existing plots.*
- *no healthy or mature trees would be felled or likely to be damaged*
- *the design of new building work, including extensions, is compatible with the character of good quality adjacent properties and fits well into the overall street-scene*



**Junction of
Kingsway Gardens**



Kingsway (North Section)

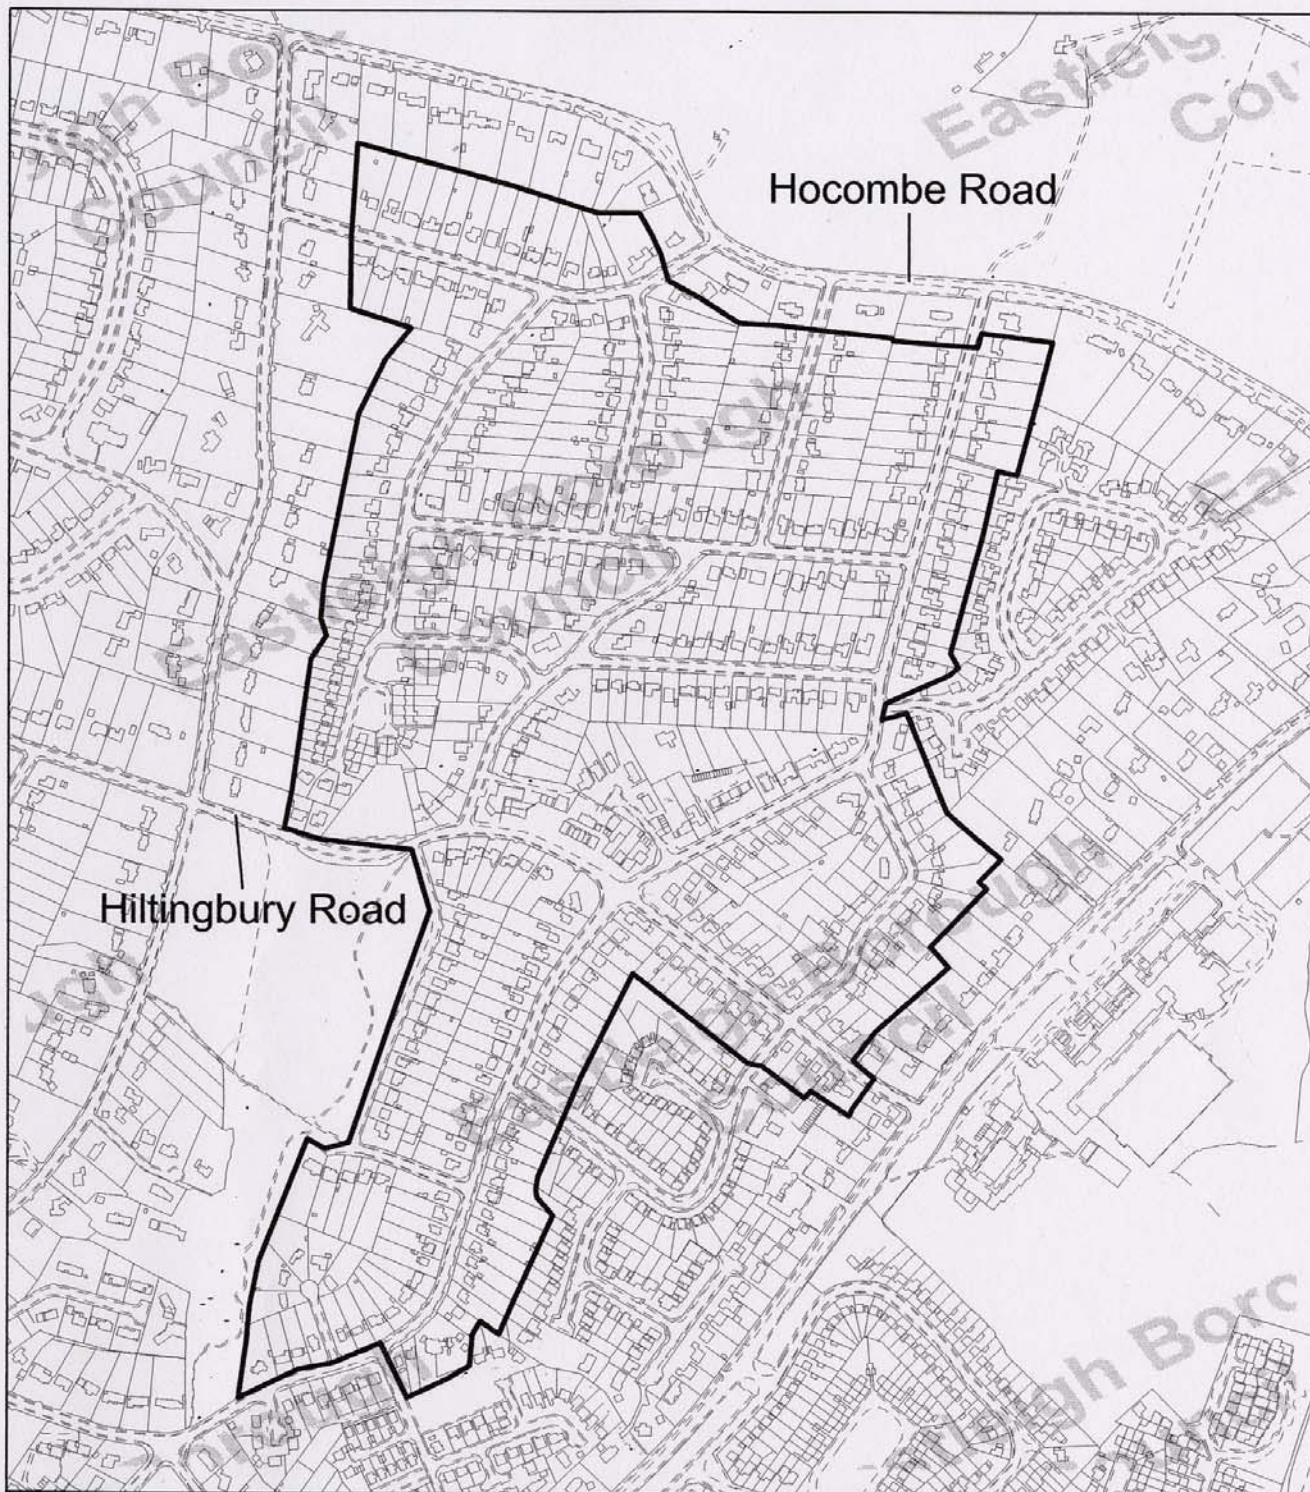

Reproduced from the Ordnance Survey mapping with the permission of Her Majesty's Stationery Office (C) Crown copyright. Unauthorised reproduction infringes Crown copyright and may lead to prosecution or civil proceedings. Licence No. 100019622 (2004)

EASTLEIGH
BOROUGH COUNCIL

Planning Policy & Design


Civic Offices

Leigh Road

Eastleigh

Hants SO50 9YN

Telephone 023 8068 6800 Fax 023 8064 3952

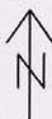

TITLE Kingsway

Map Ref SU4422

Date 18/10/2004

Scale 1:6000

Name