



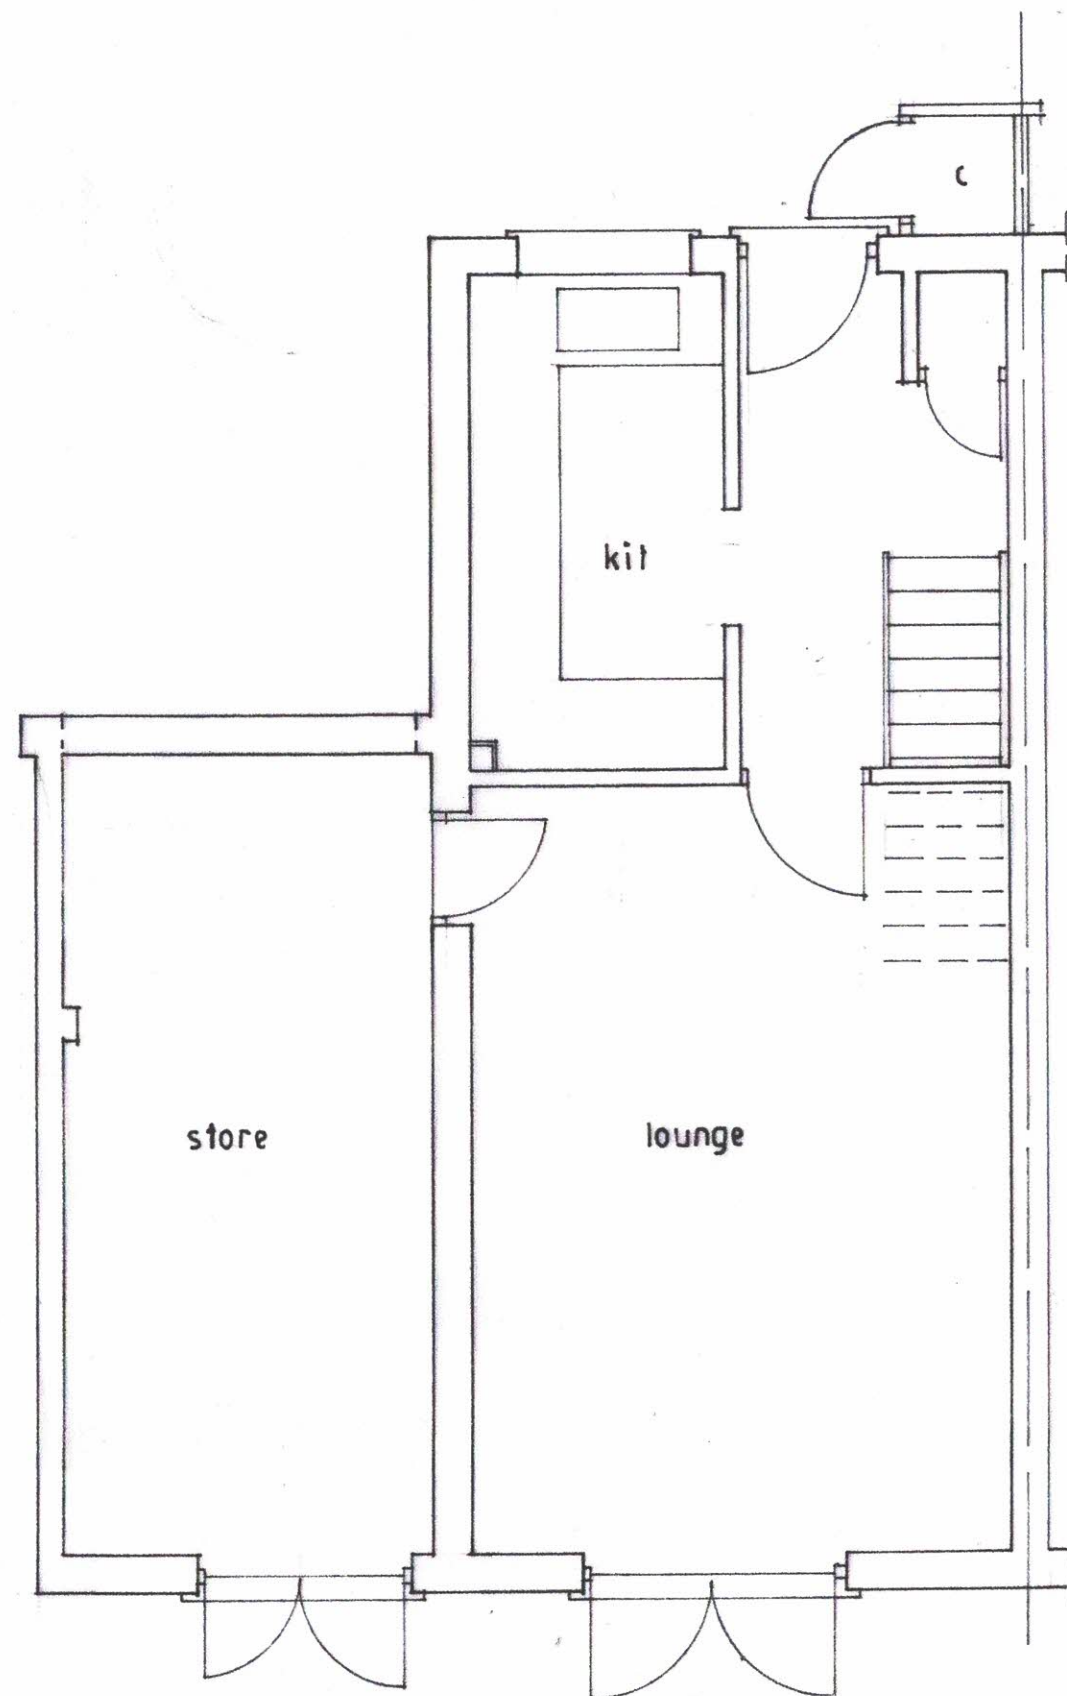

GROUND 1:50

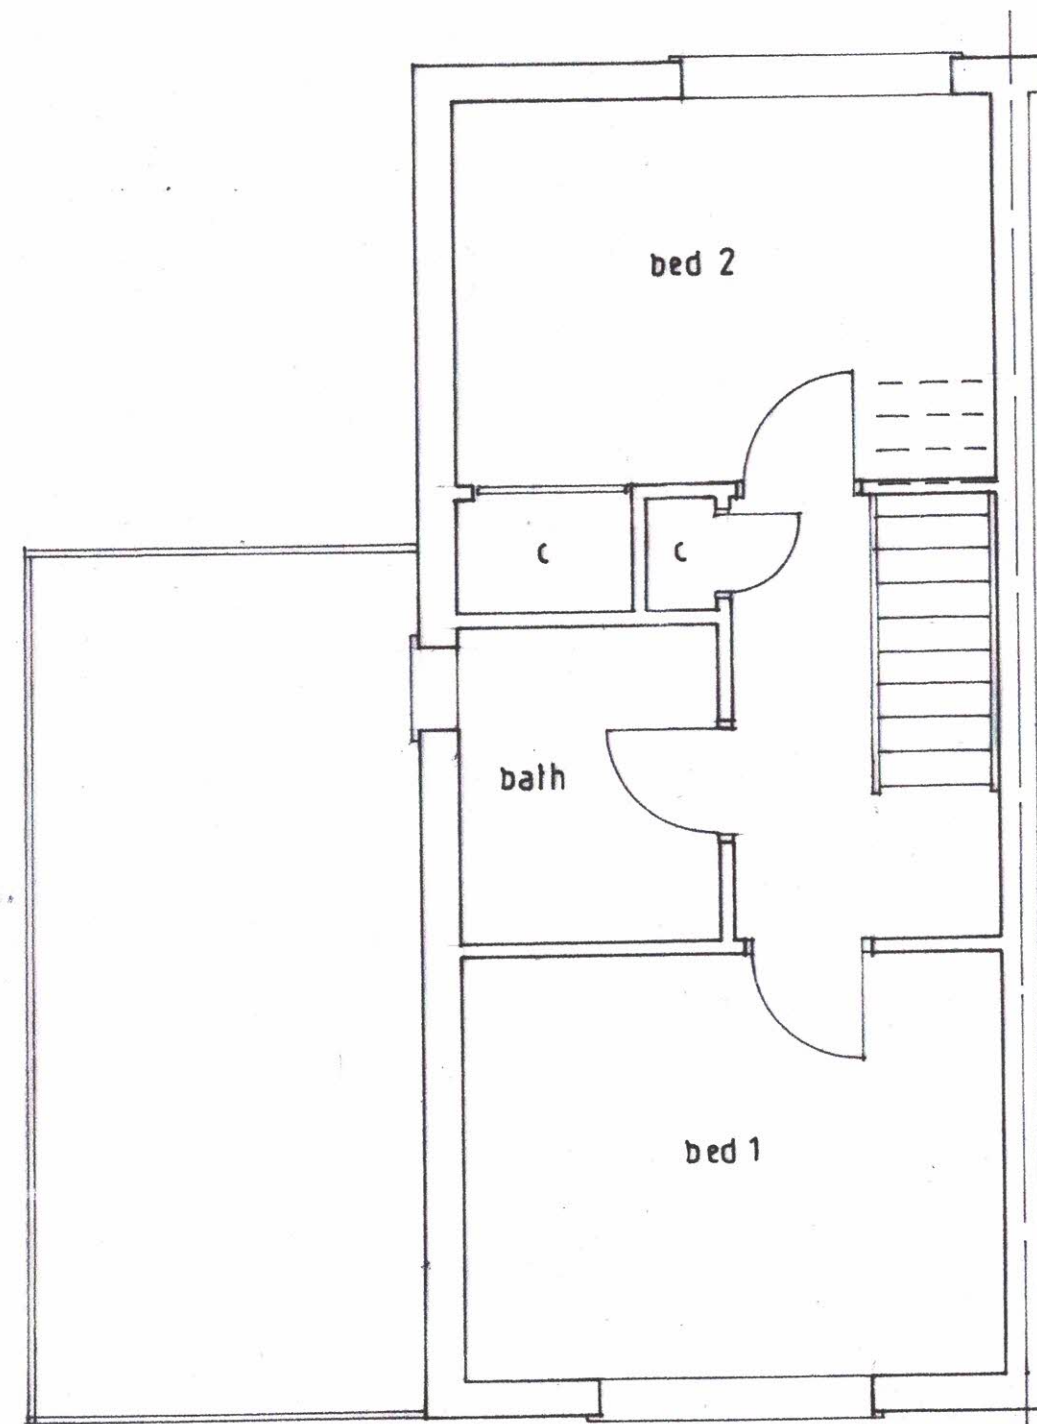

FIRST

WILLIAMS DESIGN
 40 BEMBRIDGE
 INGLESIDE
 NETLEY ABBEY
 SOUTHAMPTON
 SO315PN

07510 656649
williamsdesign@email.com

PROJECT
 6 KINGSTON
 TITLE
 EXISTING PLANS
 SCALE DATE REVISION
 1:50 10/11/22
 DRAWING D 01