


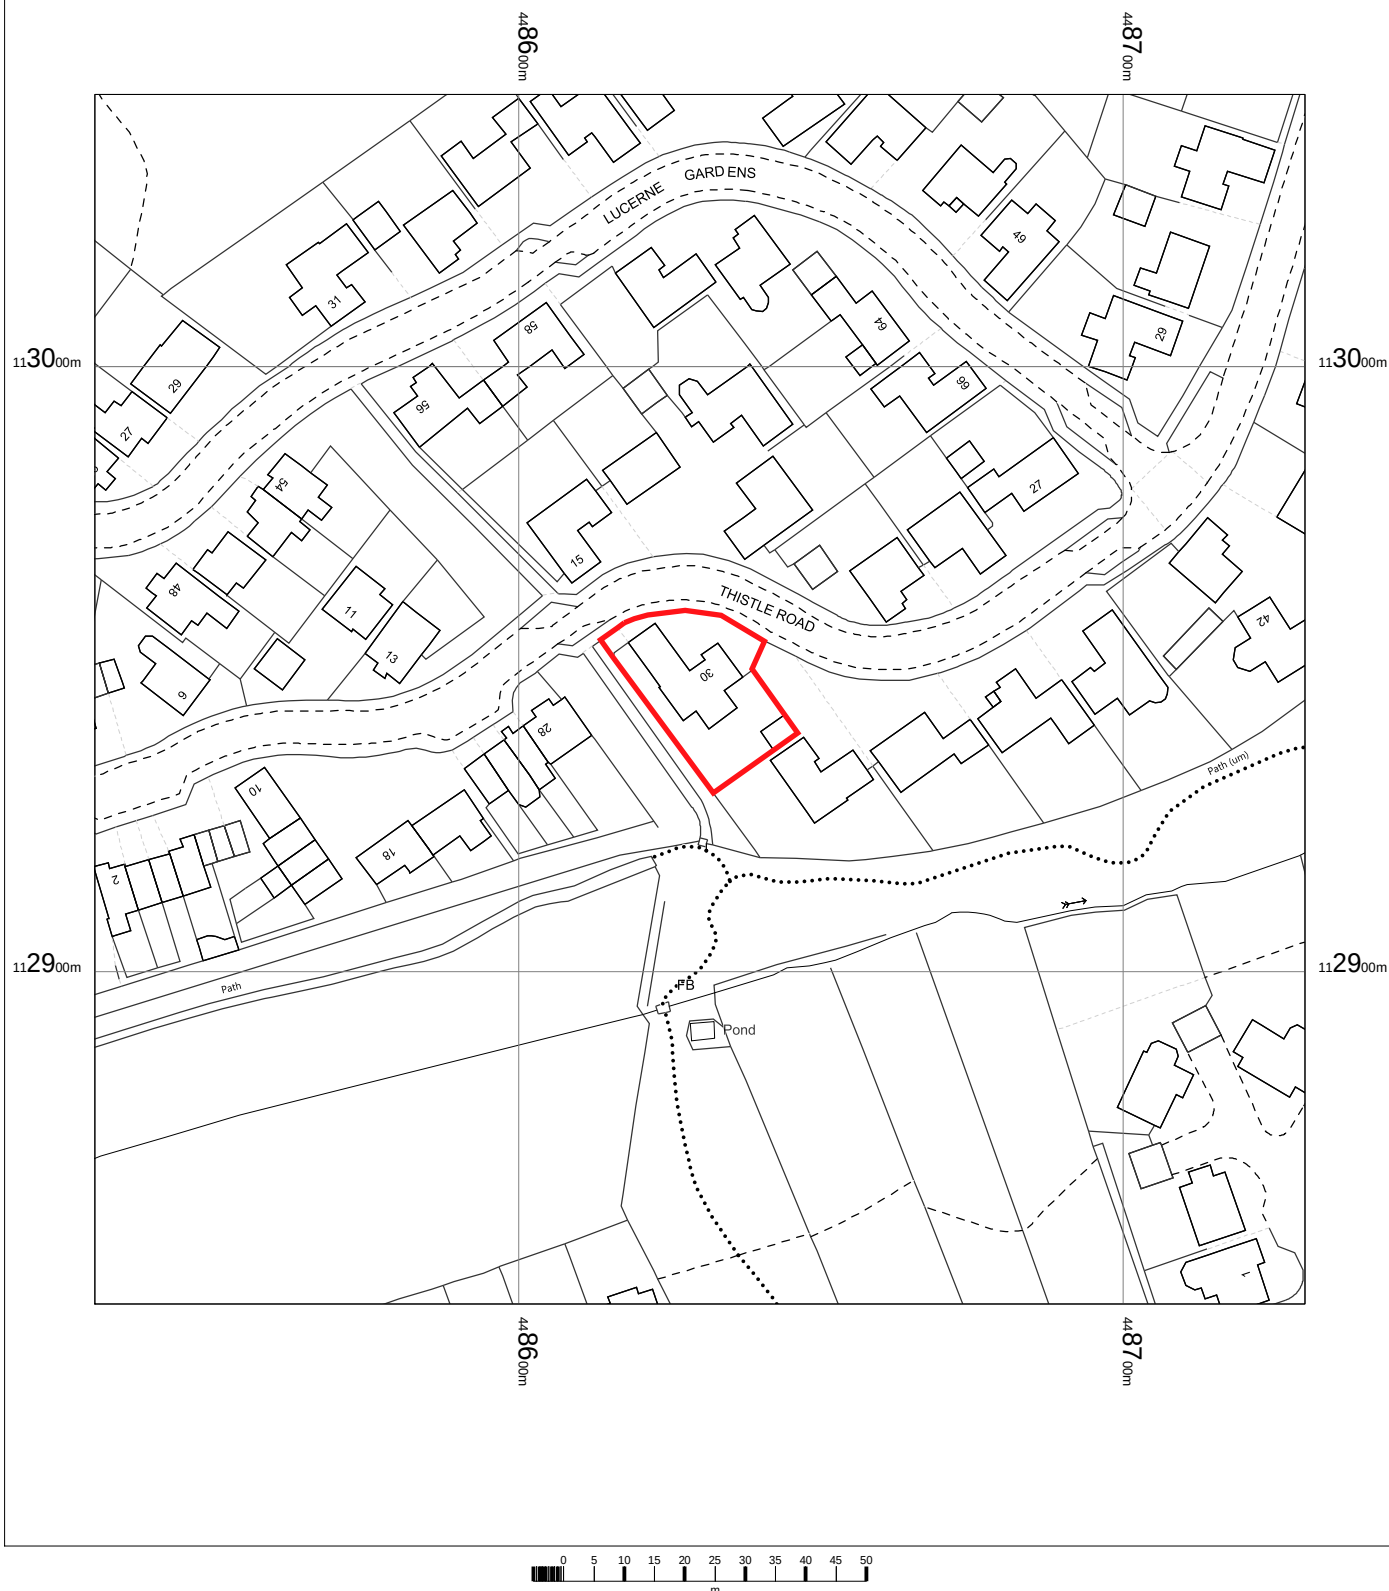


30 THISTLE ROAD
HEDGE END
SO30 0TT

OS MasterMap 1250/2500/10000 scale
Thursday, December 23, 2021, ID: BW1-01010158
maps.blackwell.co.uk

1:1250 scale print at A4, Centre: 448630 E, 112945 N

©Crown Copyright Ordnance Survey. Licence no. 100041041

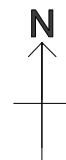

BLACKWELL'S
MAPPING SERVICES
PERSONAL & PROFESSIONAL MAPPING
www.blackwellmapping.co.uk

TEL: 0800 151 2612
maps@blackwell.co.uk