


Streetscene Scale Bar 1:100

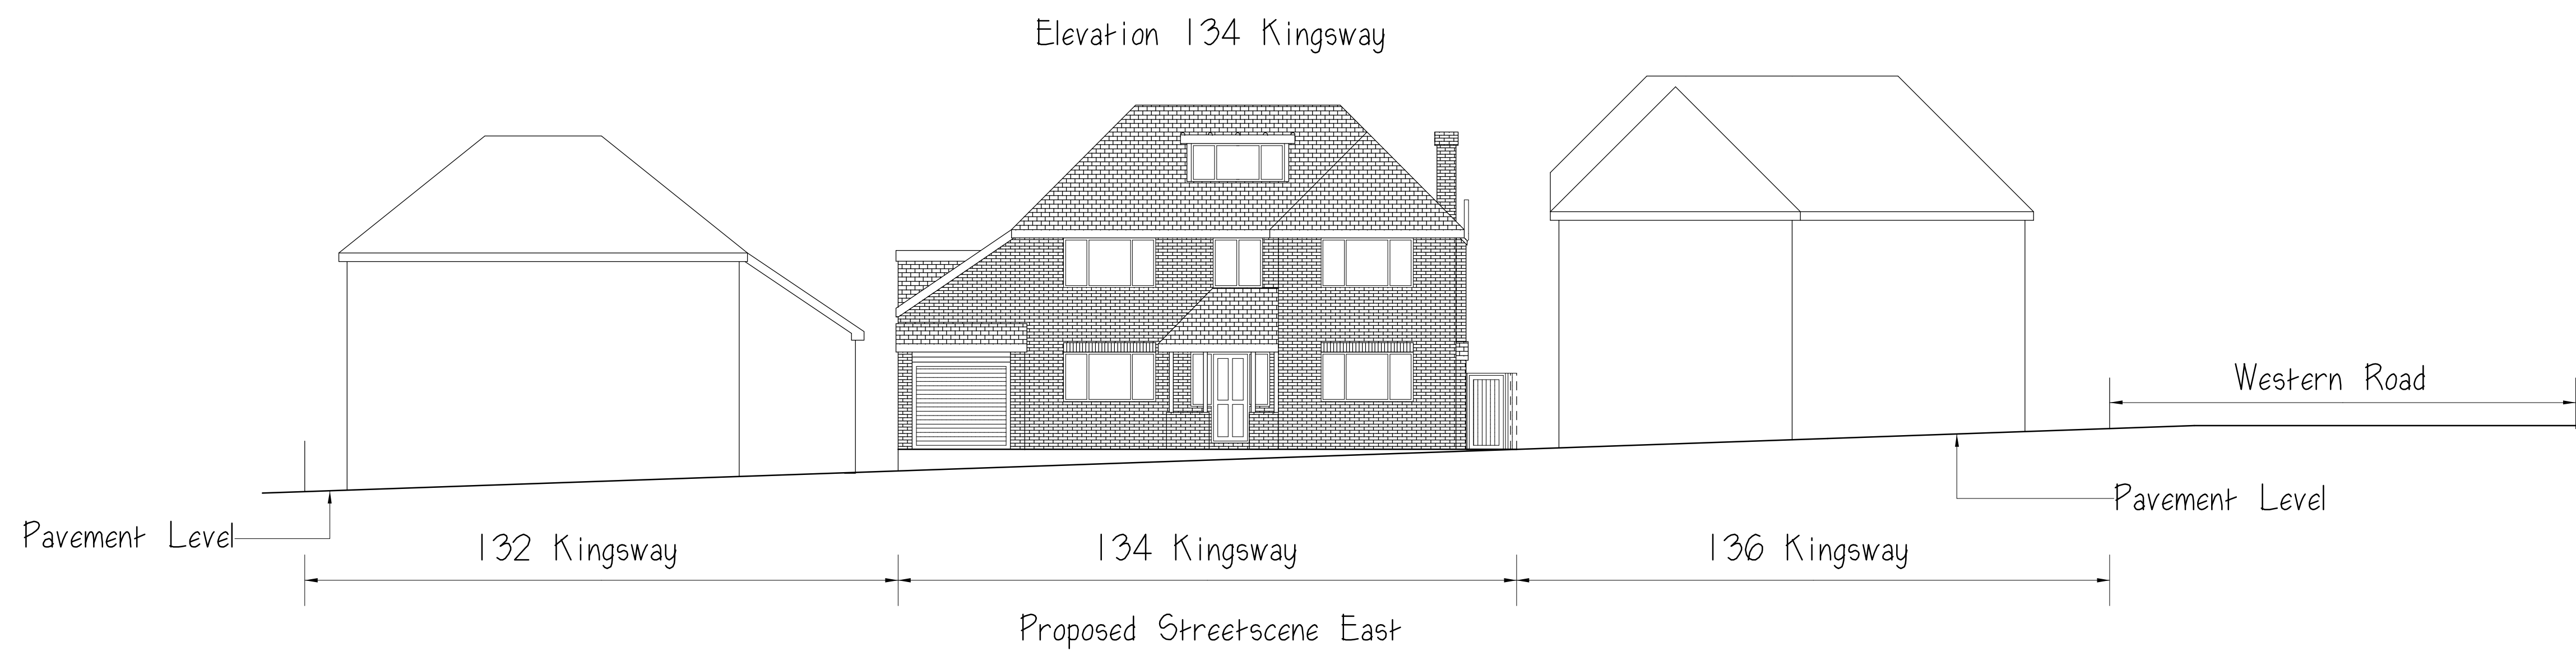

Jem Musselwhite C.Build E FCABE, MIET, MlconstM.
Chartered Building Engineer & Surveyor.

106 Buriton Road, Winchester, Hants. SO22 6JF.
Tel 07758 746207 - e-mail jem@jem-musselwhite.co.uk
www.jem-musselwhite.co.uk

134 Kingsway, Chandlers Ford.

Extension, Loft Conversion & Associated Alterations To Dwelling.

for Mr. & Mrs. B. Thiara.

As Proposed Streetscene East.

Scale 1:100 @ A1 Sized Paper. Dwg. No. 2021066/003.