
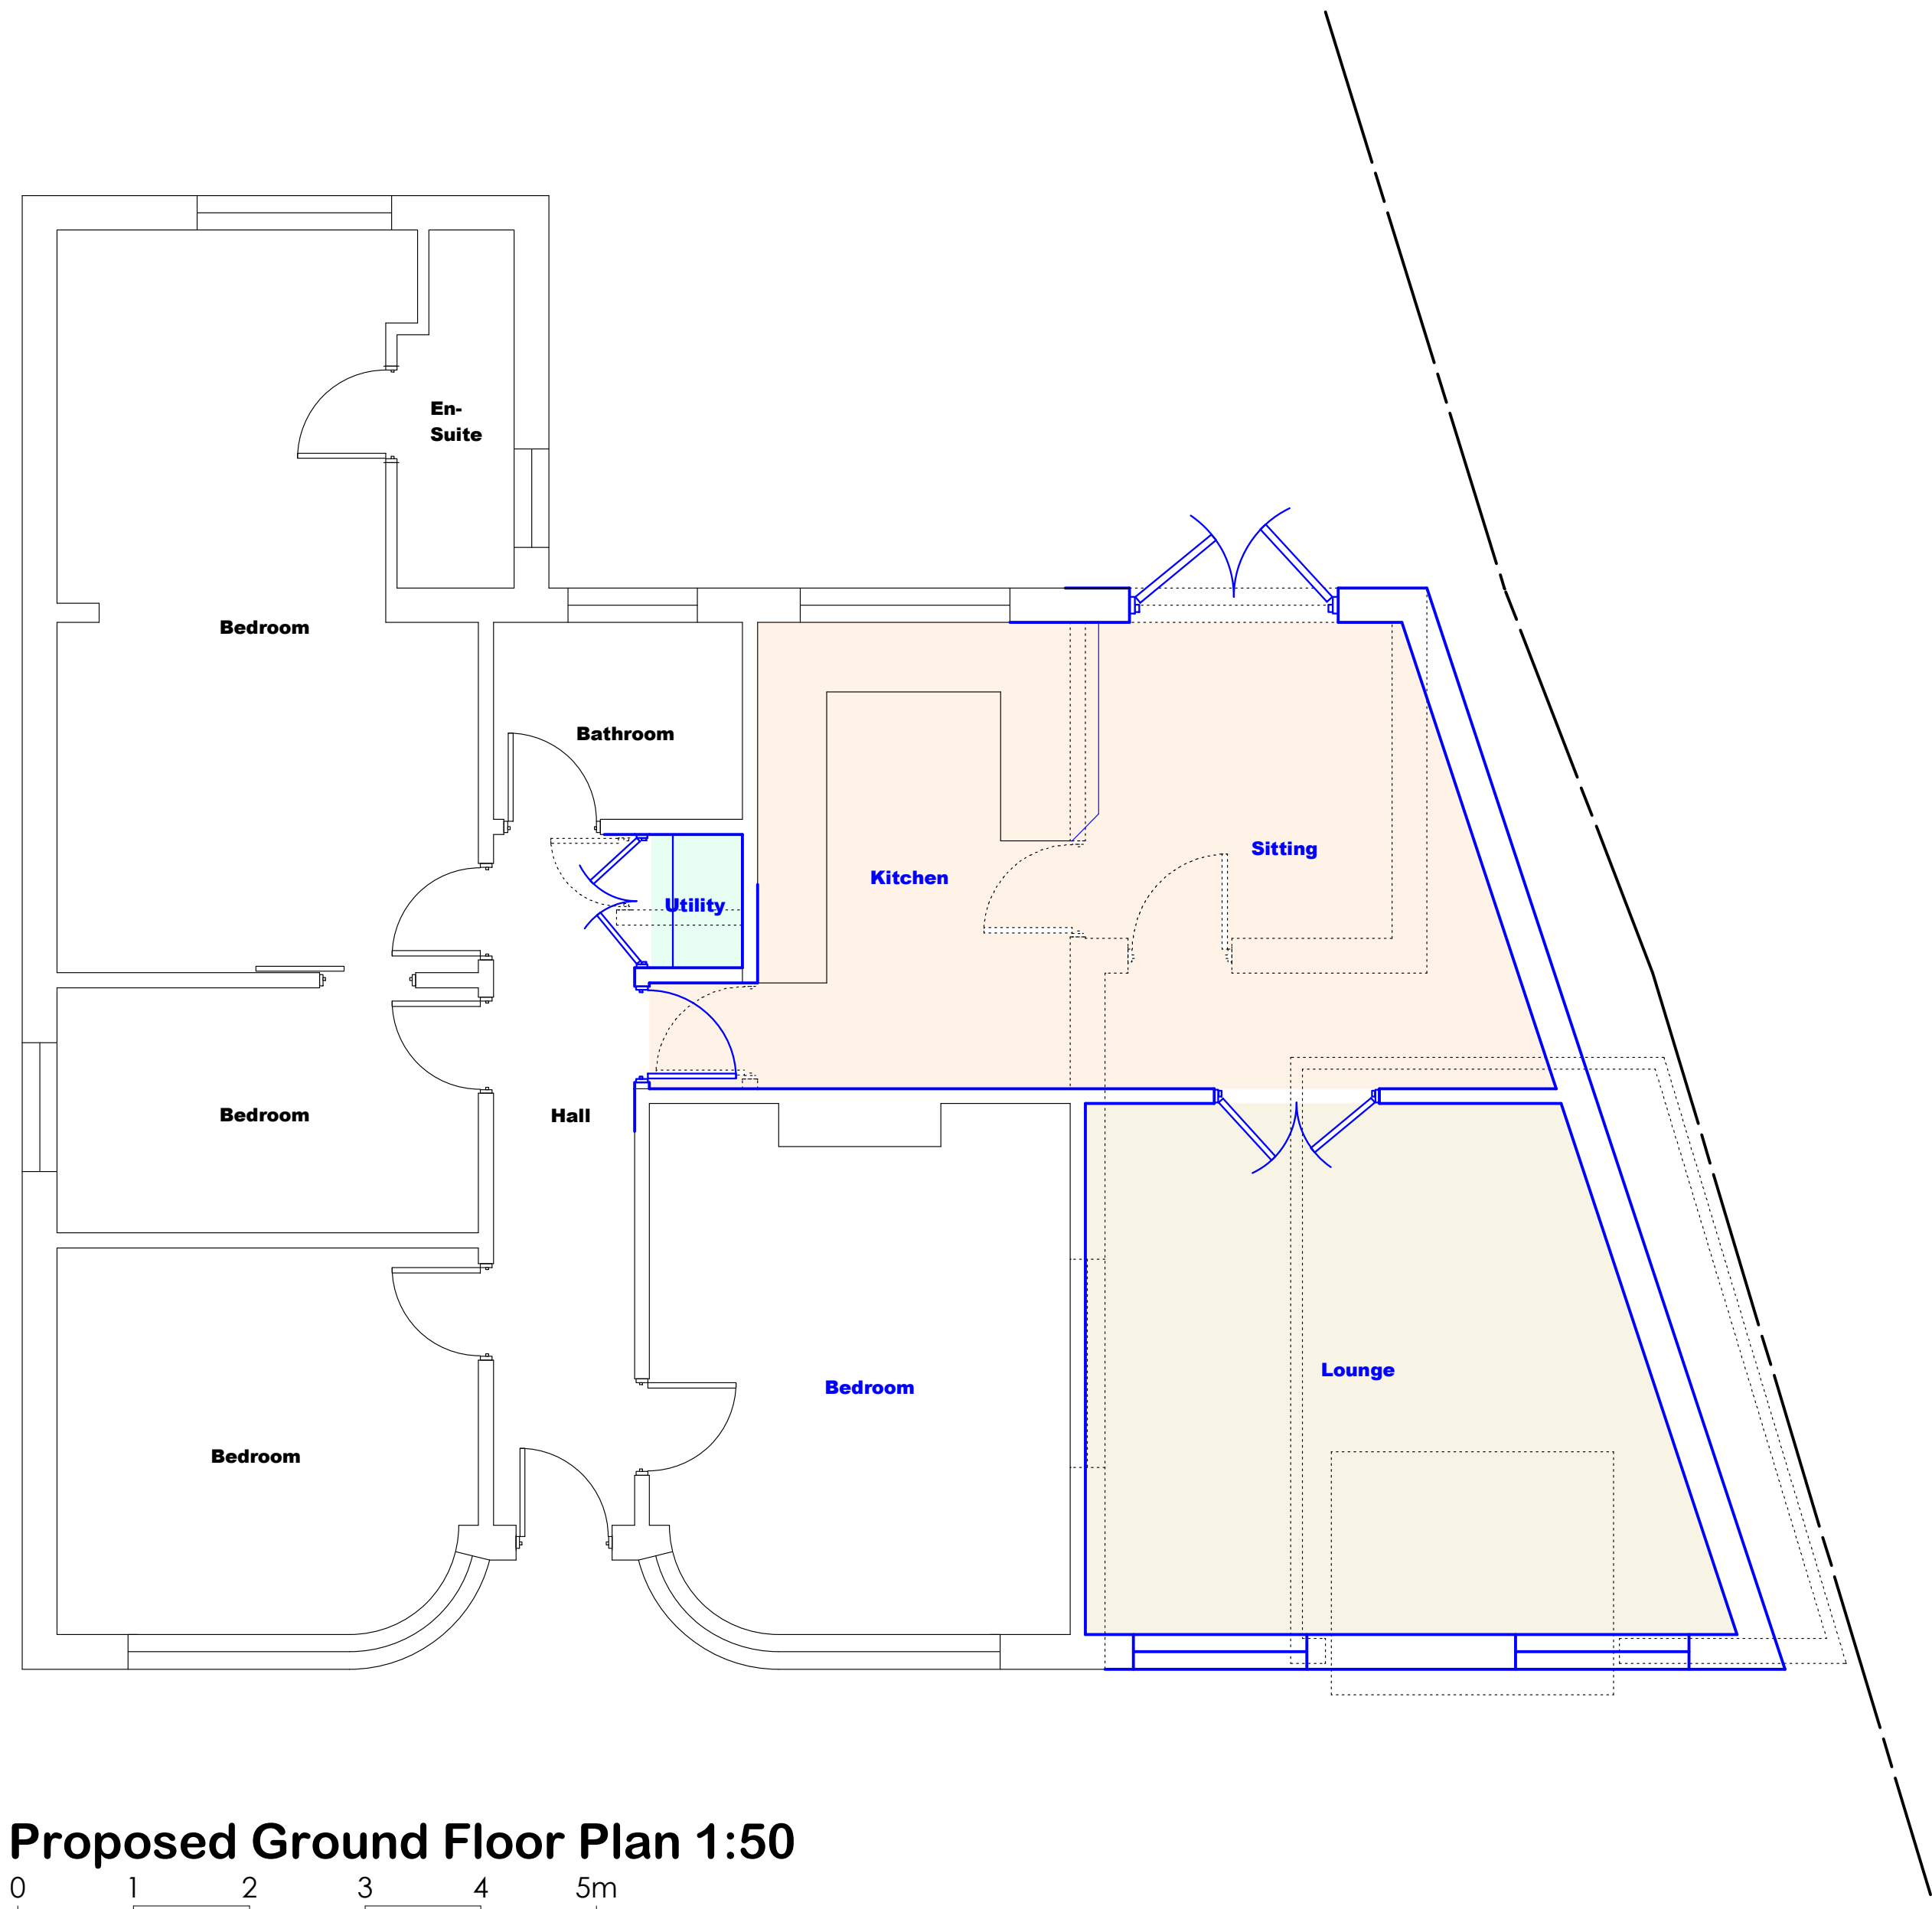
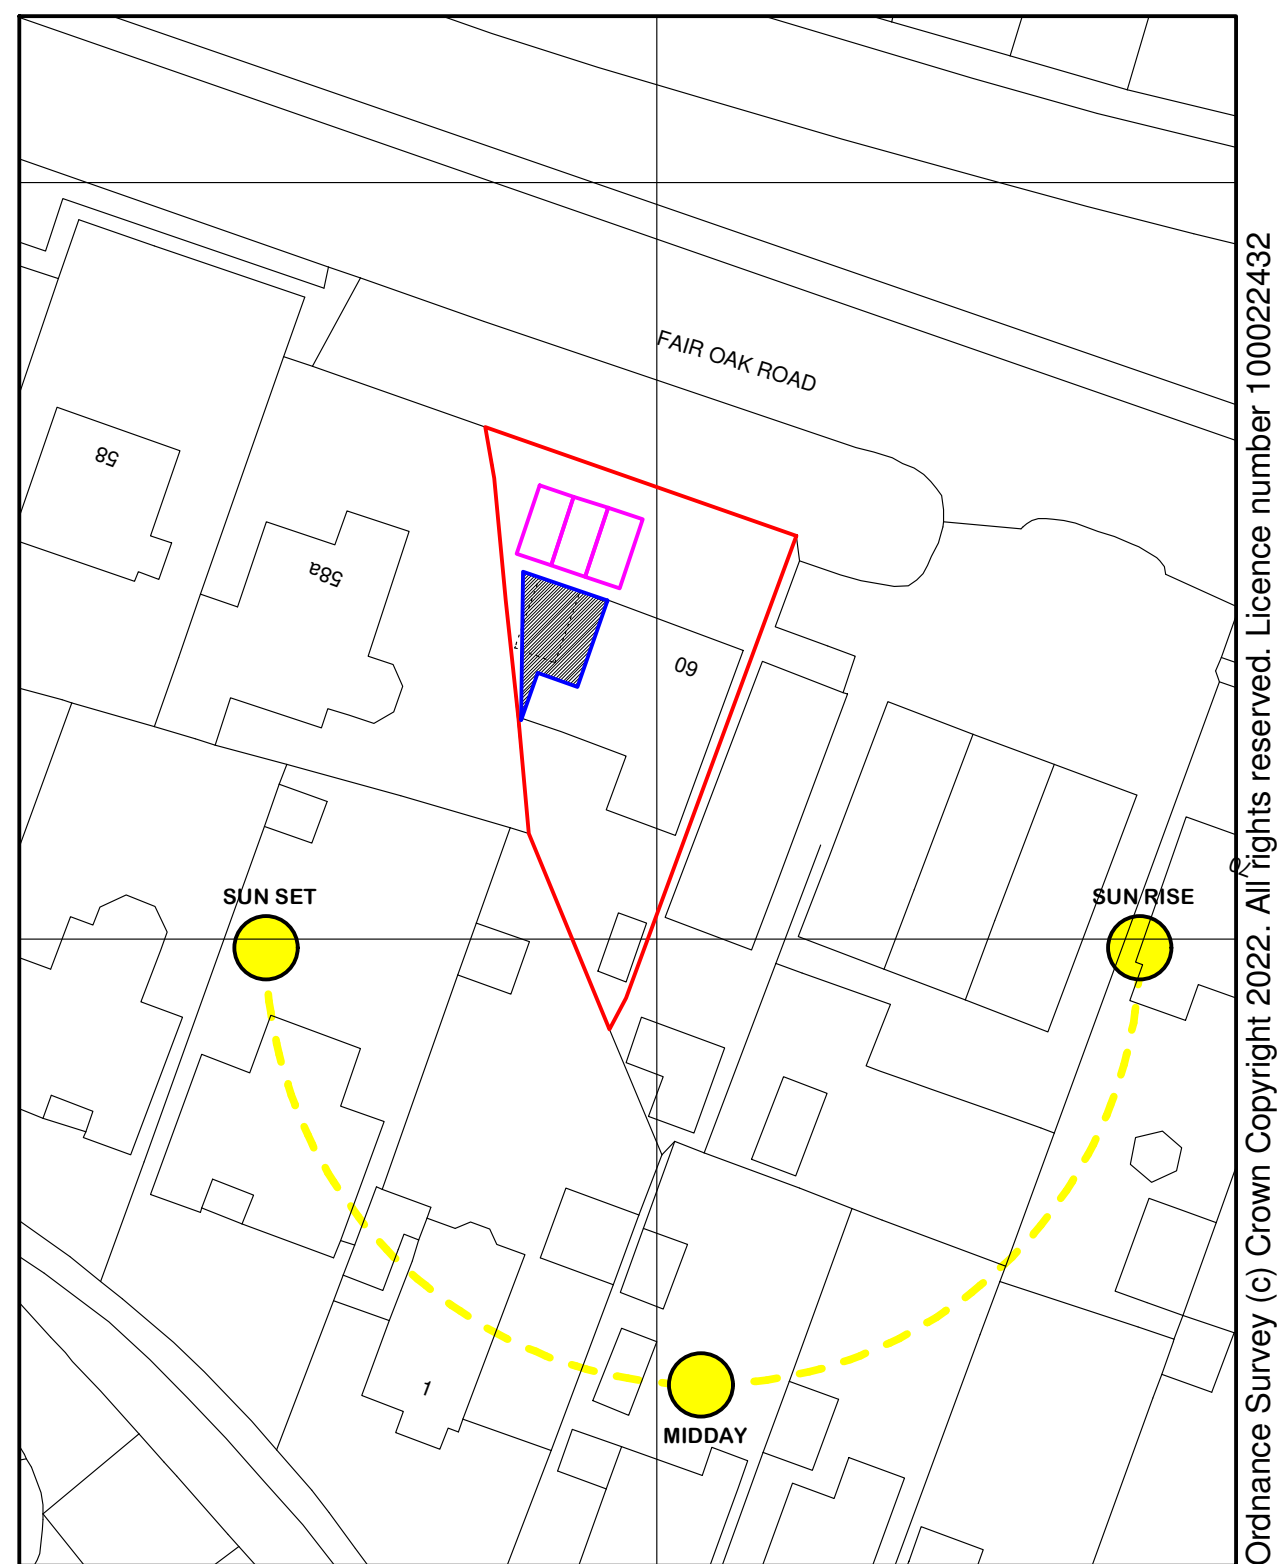


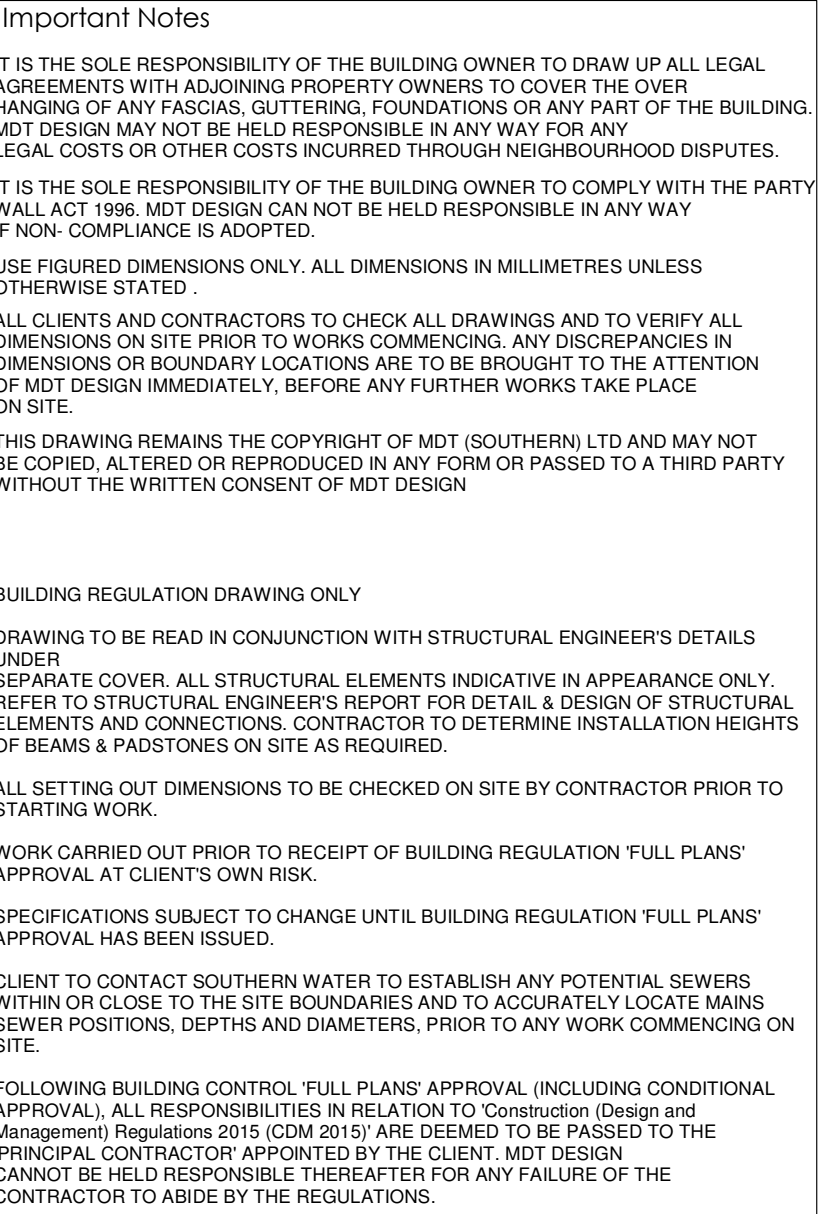

revisions

0 Fair Oak Road
Bishopstoke
Bathleigh
Bathampton
Bath
BA5 6LH

Mr D Larner

Proposed Alterations

Stage 1 - Survey

Stage 2 - Design

scale	date
1:100 & 1:50@A1	November 2022

job no._	dwg no._	revision
8004/11_	01_	A

The Studio, 1A Portsmouth Road
 Fishers Pond
 Hampshire
 PO5 7HF

T. 023 8069 3924
 M. 07881 587261
 E. info@mdtdesign.co.uk
 W. www.mdtdesign.co.uk

