



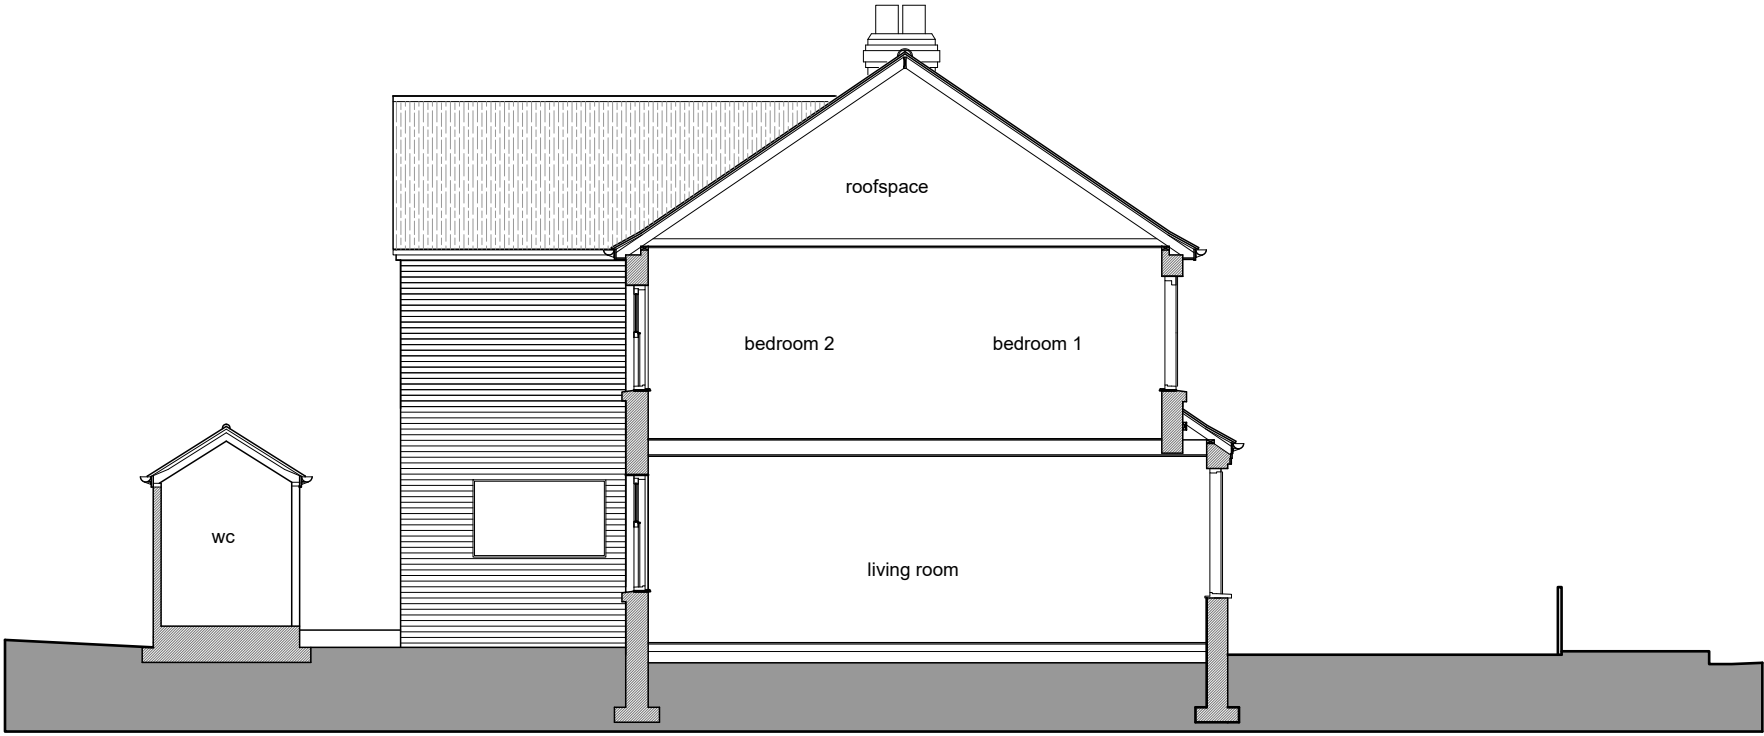


Section AA - Existing

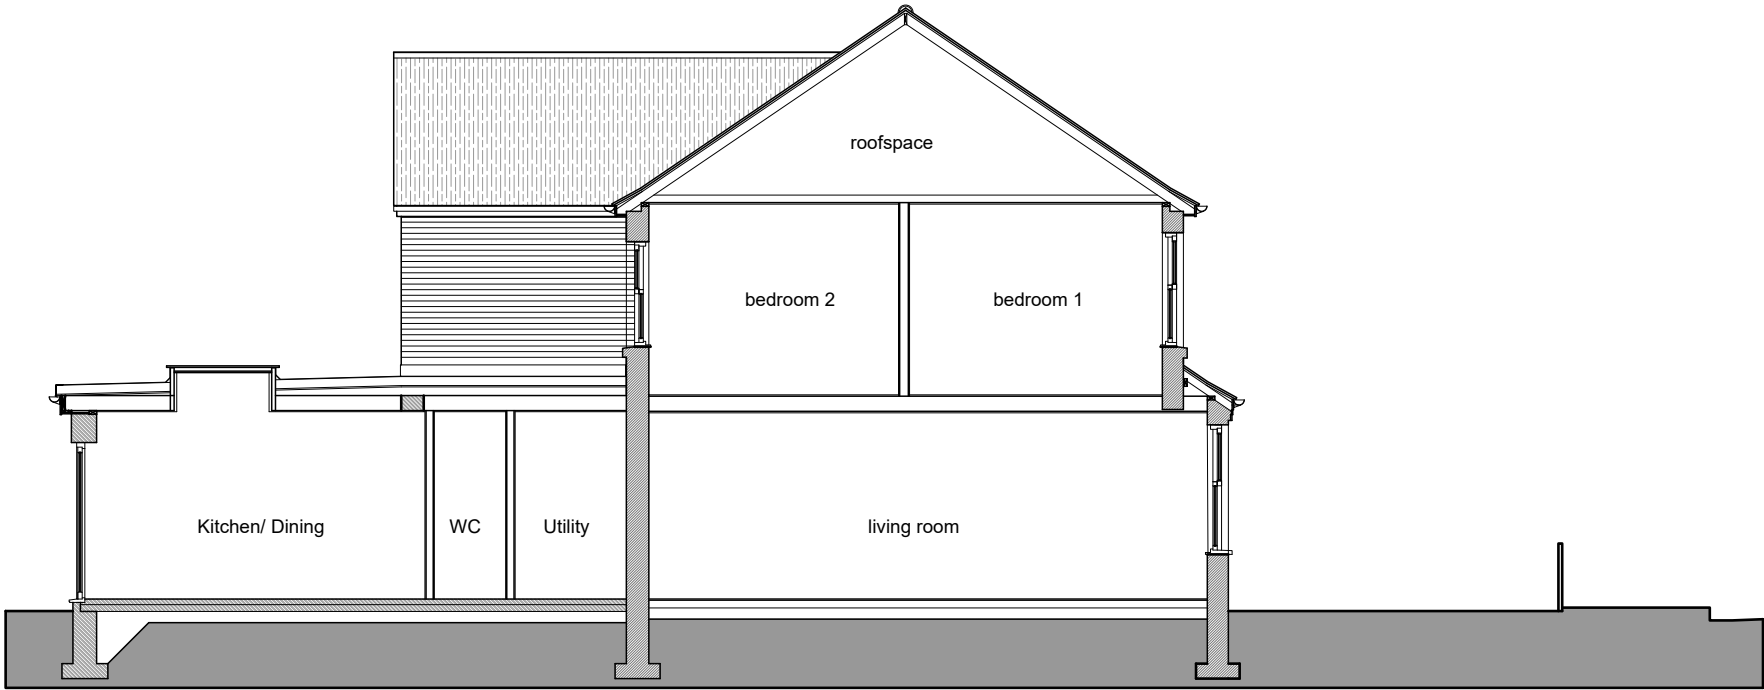

Section AA - Proposed

Existing & Proposed Section AA

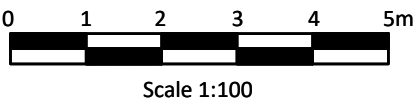

- All drawings are subject to Planning and Building Control consent.
- The details shown are for design intent purposes only and are subject to further design development with suppliers and sub-contractors
- Proposals subject to consultation and approval from Local Authority Building Control or an Approved Inspector
- All setting out dimensions should be checked on-site prior to construction and any discrepancies and/or omissions should be reported to the Architect immediately

A 17.11.22 existing section added			eos	eos
rev.	date	details	drawn	check
issued for:				
			comment	
project:			project no:	
proposed extensions			2217	
15 & 17 Lower New Road			dwg no:	
Southampton			013	
			rev:	
			A	
drawing:			scale:	
Existing & Proposed Section AA			1:100	
			drawn by:	date:
			eos	07.11.22
			checked by:	date:
			eos	07.11.22