





PROPOSED FRONT VIEW




PROPOSED REAR VIEW

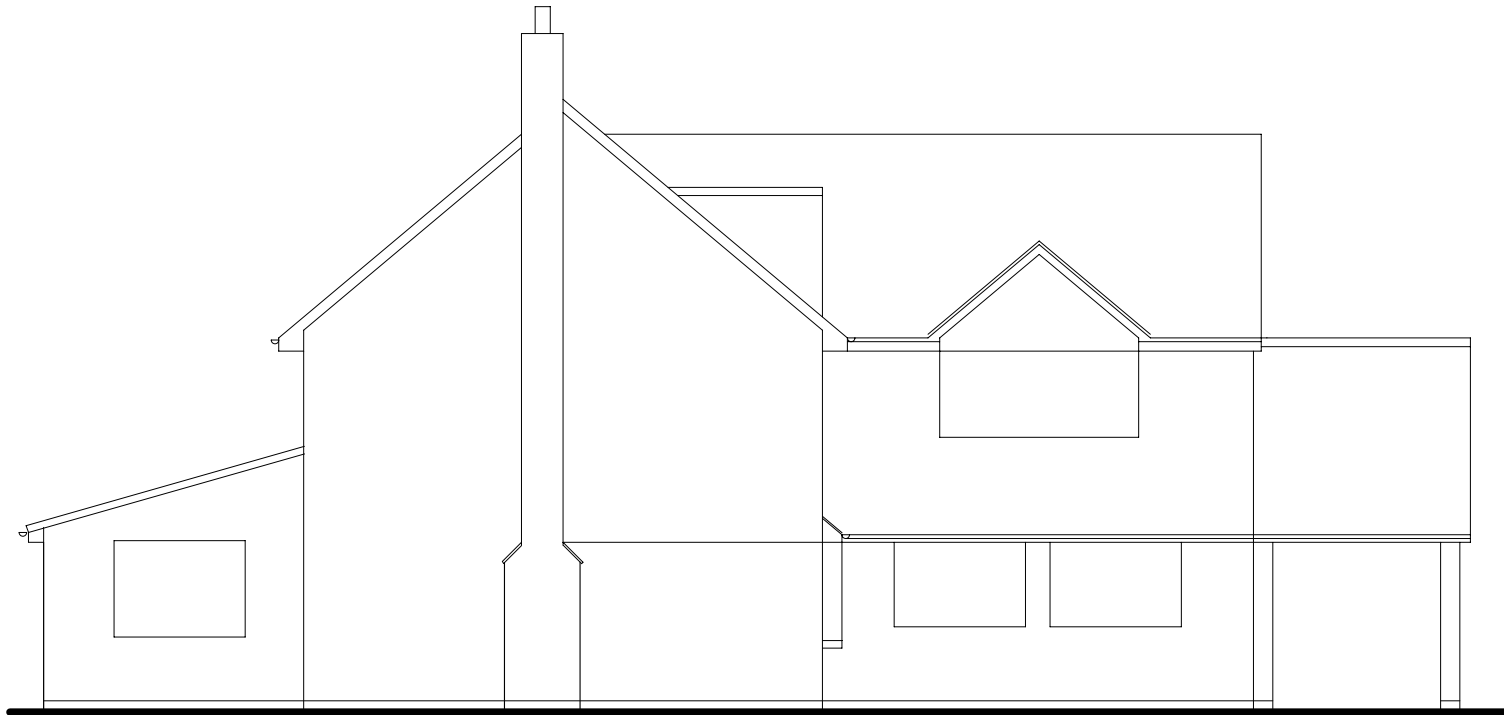


EXISTING SIDE VIEW

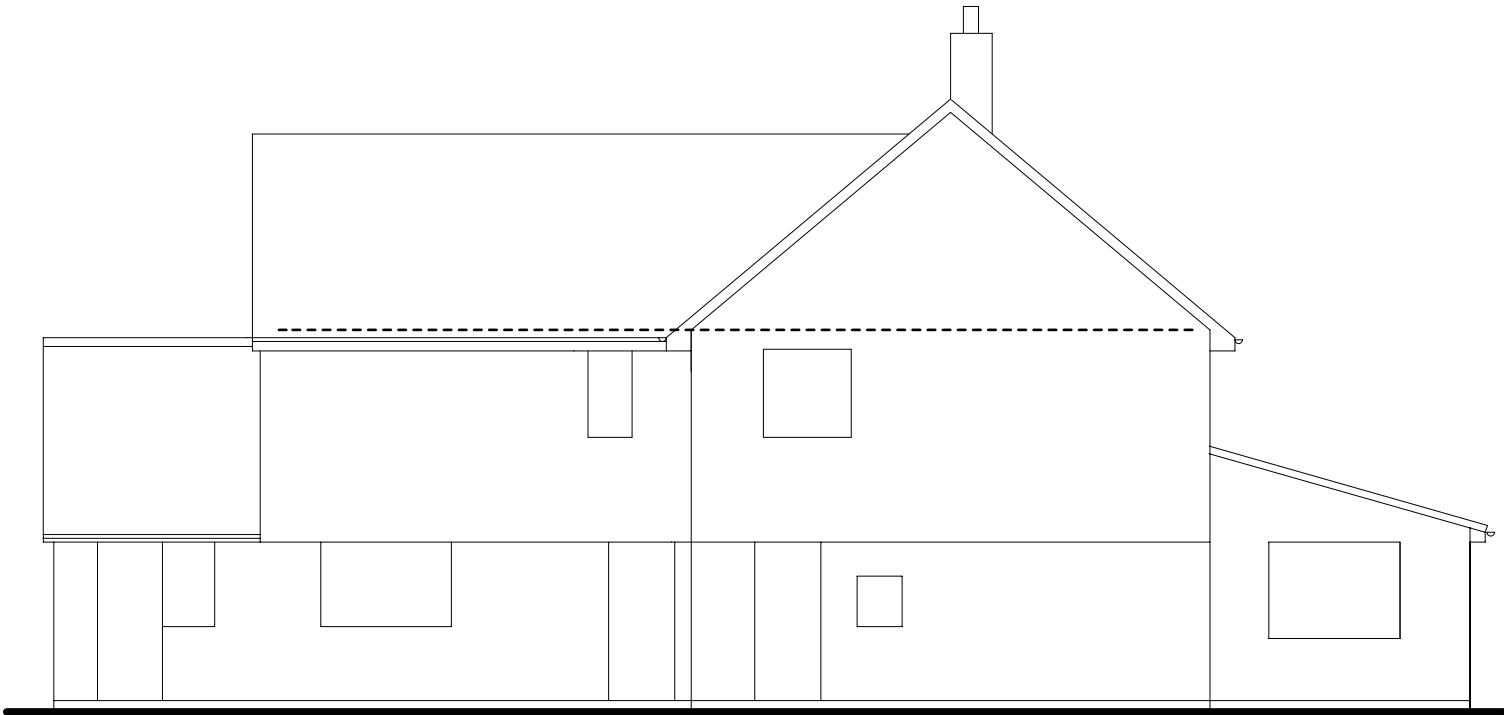

EXISTING SIDE VIEW

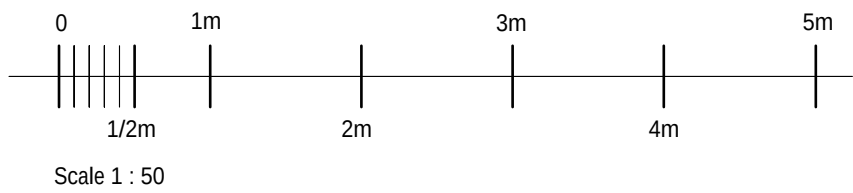


Scale 1 : 50

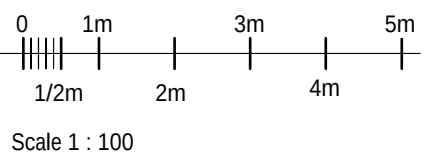


Scale 1 : 100




PROPOSED SIDE VIEW

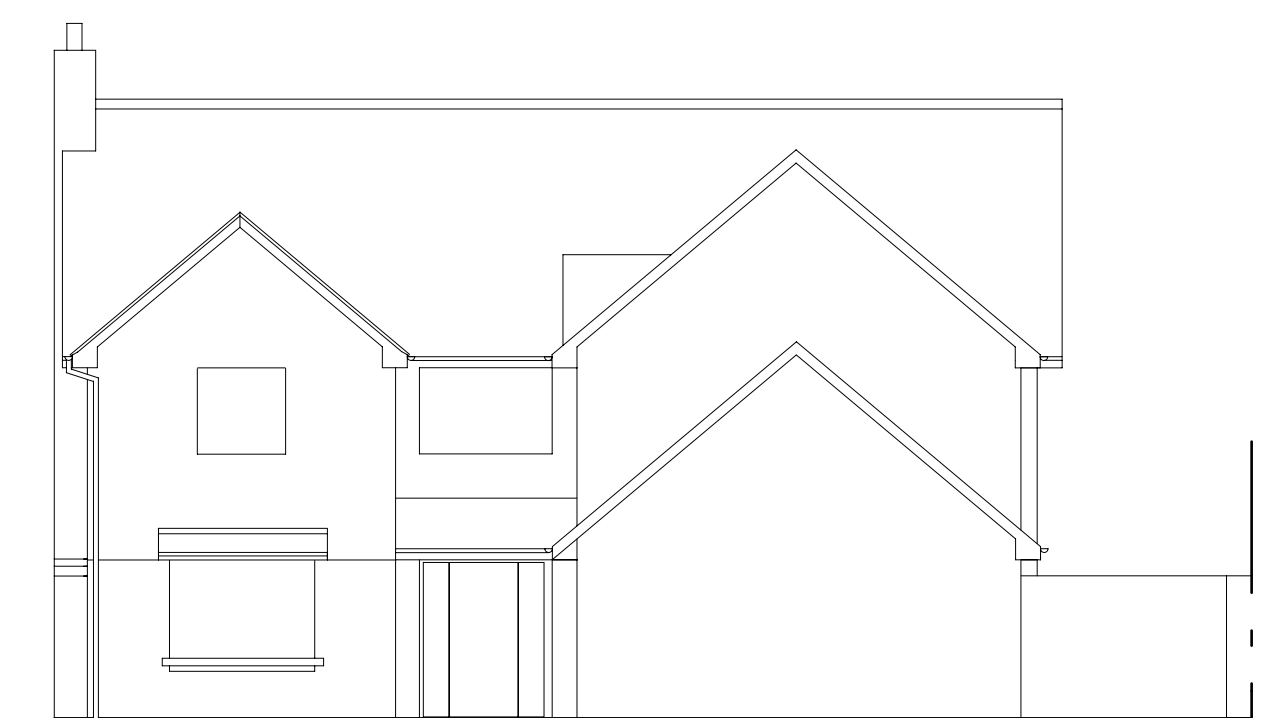


EXISTING FRONT VIEW

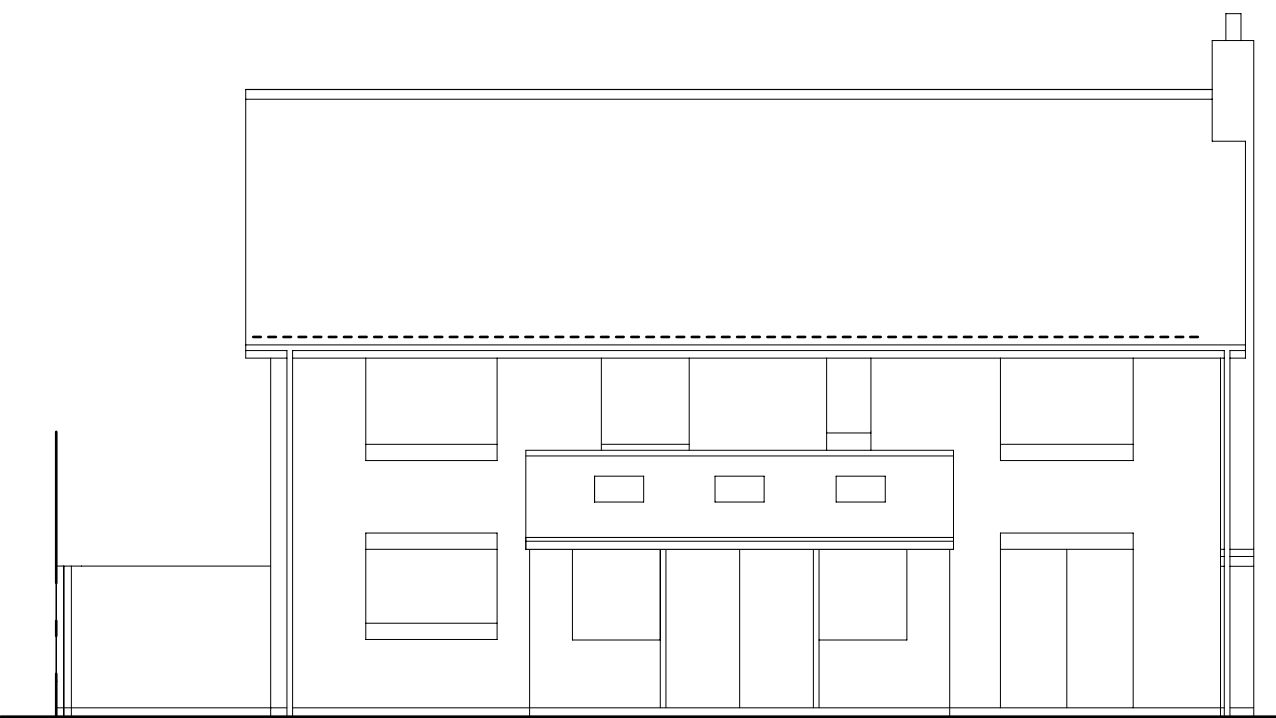


EXISTING REAR VIEW

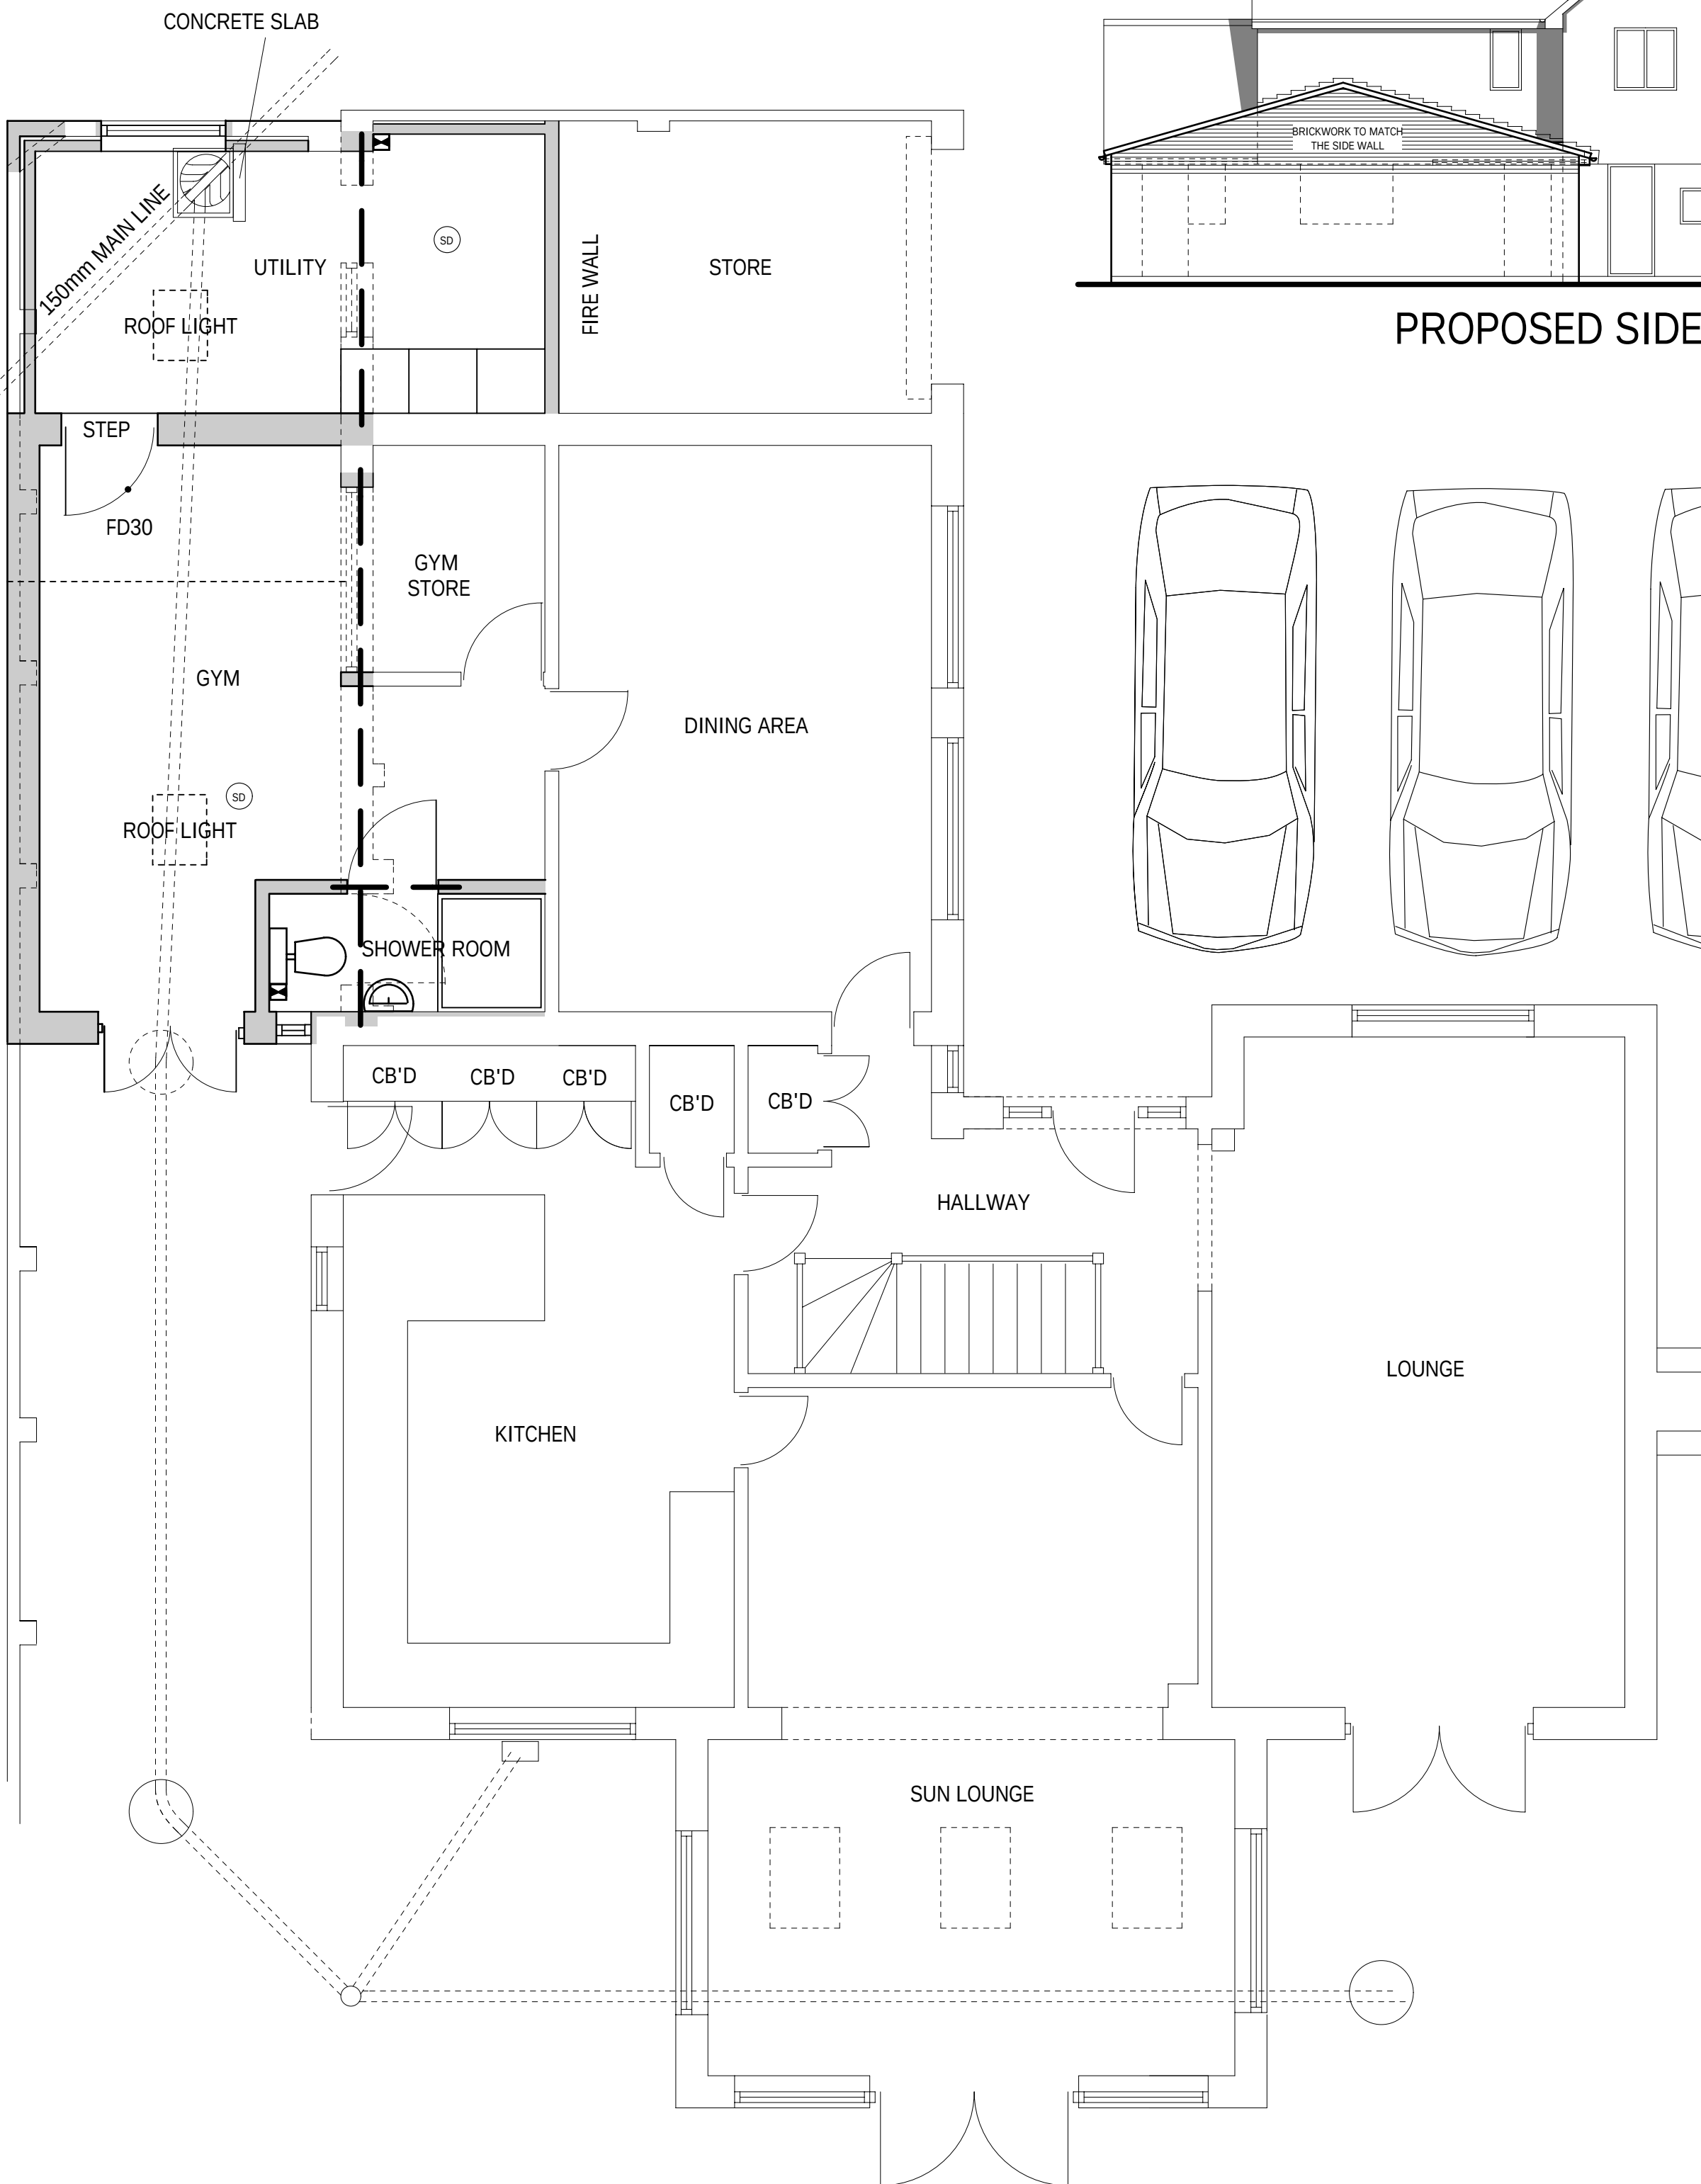

PROPOSED GROUND FLOOR

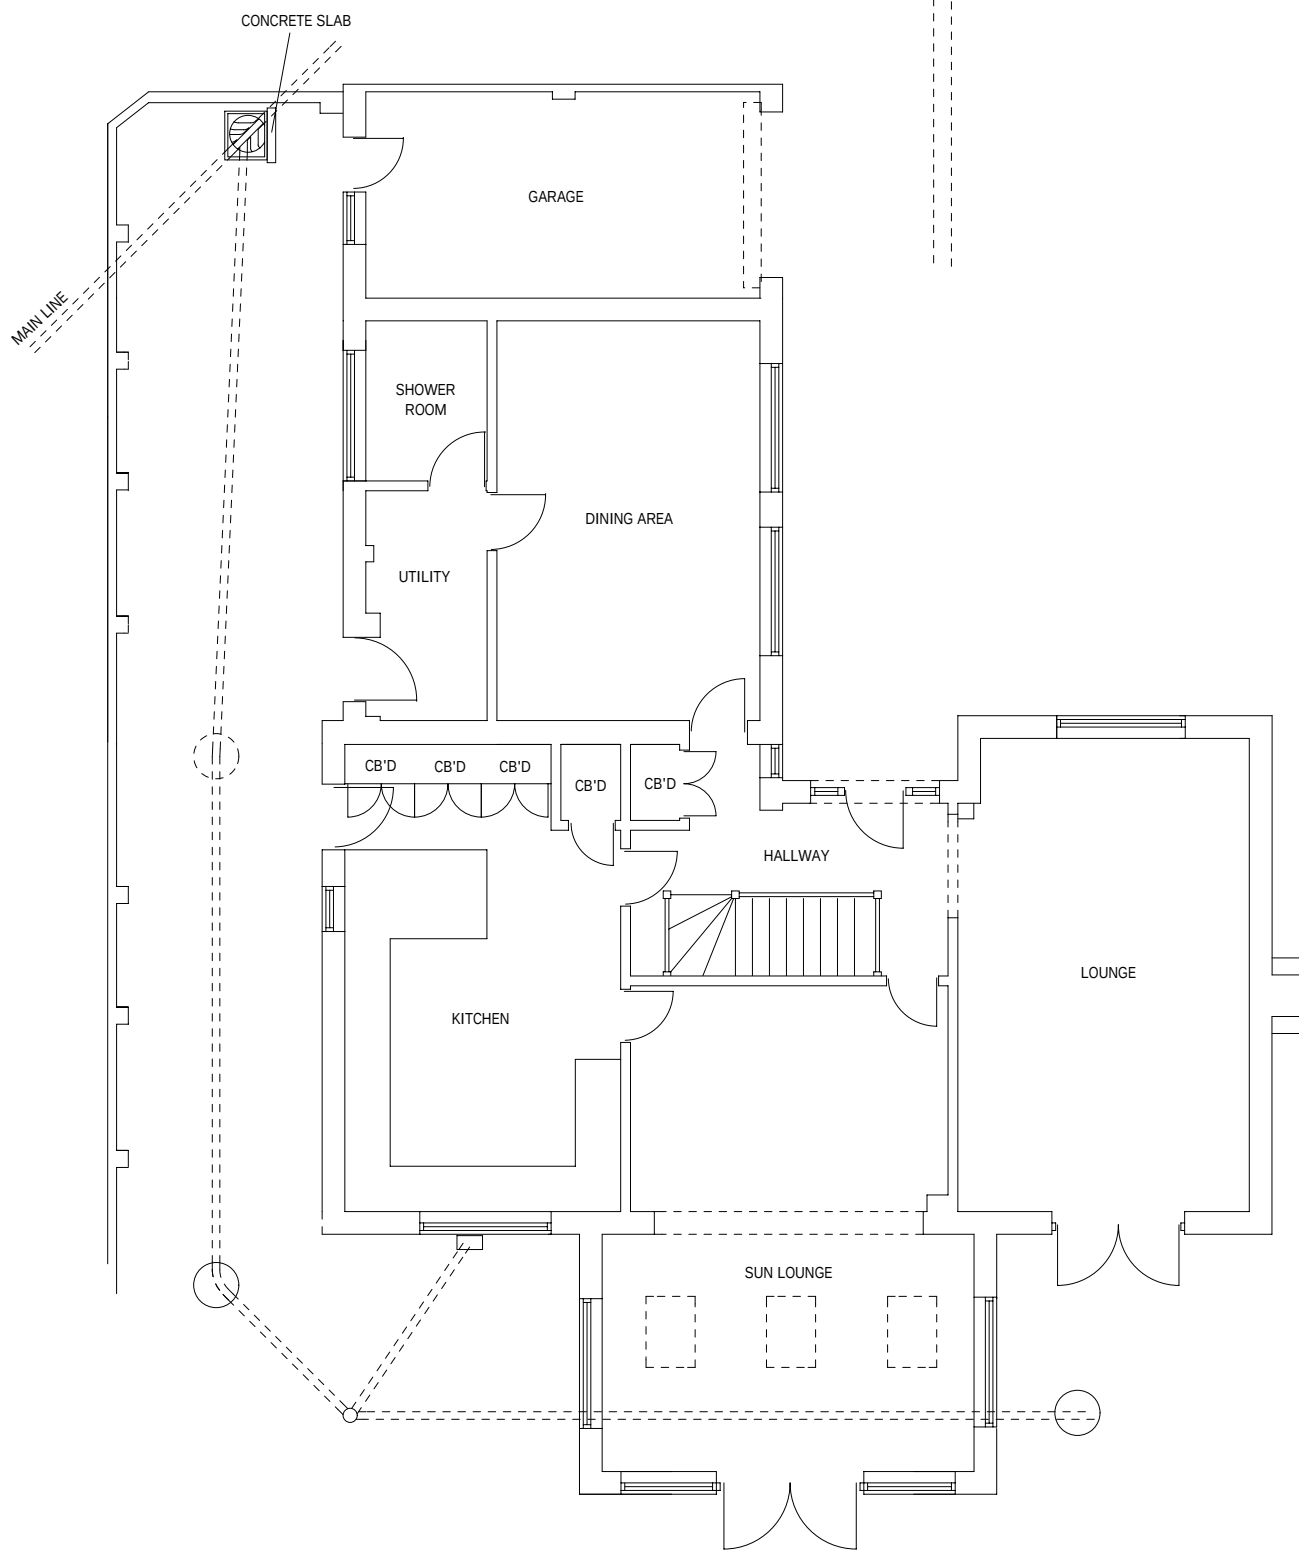

EXISTING GROUND FLOOR

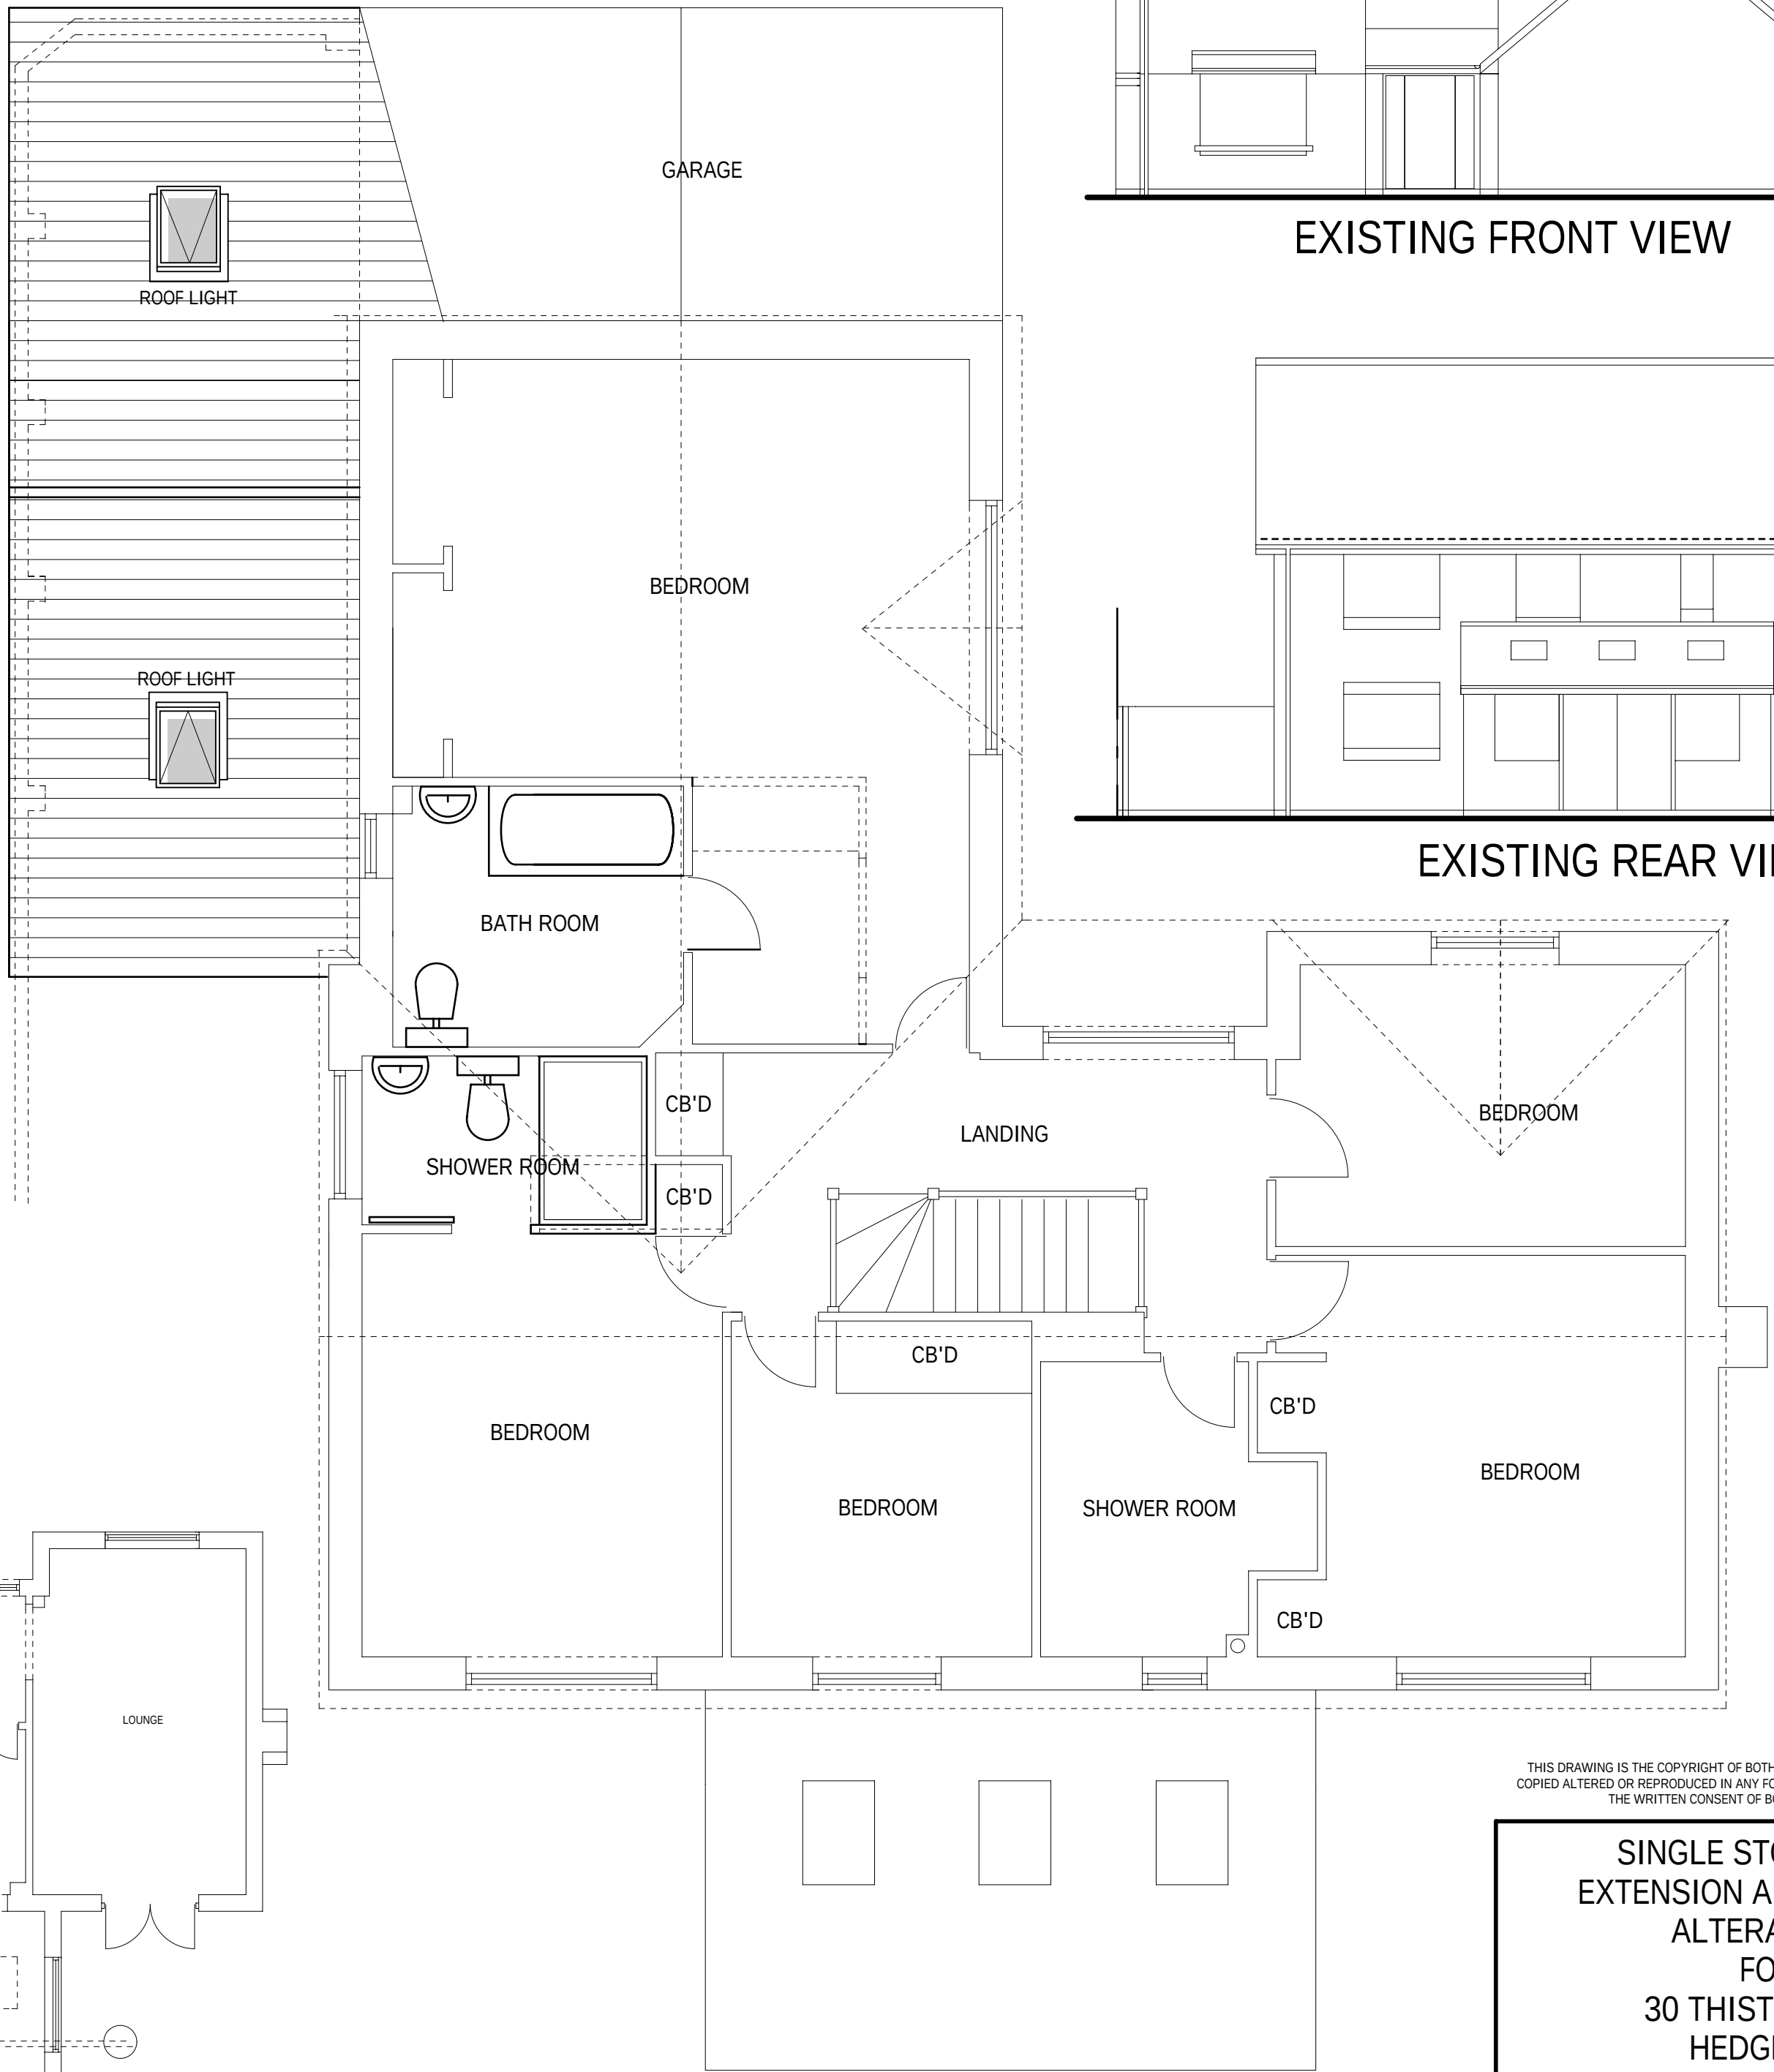

EXISTING FIRST FLOOR AND PROPOSED ROOF LAYOUT

THIS DRAWING IS THE COPYRIGHT OF BOTH CREATIVE PARTNERSHIP AND MAY NOT BE COPIED, ALTERED OR REPRODUCED IN ANY FORM OR PASSED TO A THIRD PARTY WITHOUT THE WRITTEN CONSENT OF BOTH CREATIVE PARTNERSHIP

SINGLE STOREY SIDE
EXTENSION AND INTERNAL
ALTERATIONS
FOR
30 THISTLE ROAD
HEDGE END
SO30 0TT

SCALE 1:100 and 1:50

A3

DRAWING No 21112022 1A3