


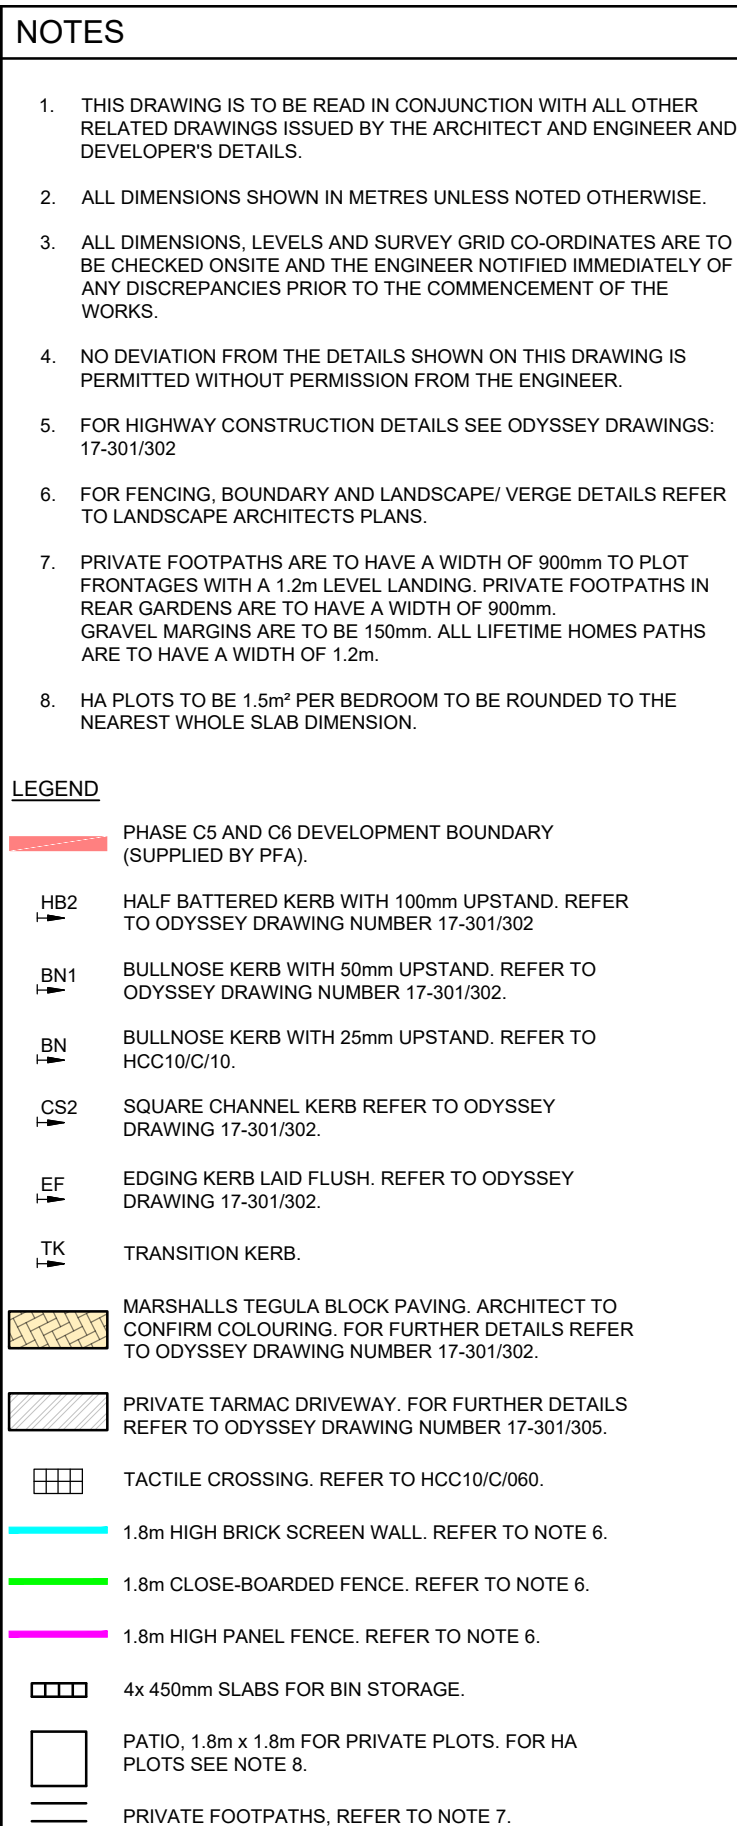

C6

F	UPDATED TO SHOW PARCEL C5 ONLY	HM	RM	TG	21.06.21
E	PLOT 376 DRIVEWAY ADJUSTED	JA	RM	TG	09.08.19
D	UPDATED TO SUIT NEW MASTERPLAN AND HA SPECIFICATION	JA	RM	TG	24.05.19
C	UPDATED TO SUIT NEW MASTERPLAN AND BLOCKS	TSB	RM	TG	18.01.19
B	FRONT ACCESS PATHS AMENDED	JA	RM	TG	15.10.18
A	UPDATED TO SUIT NEW BLOCKS. GARAGE PERSONNEL DOORS REMOVED.	JA	RM	TG	01.10.18
Rev	Amendments	Dim	CHK	App	Date

