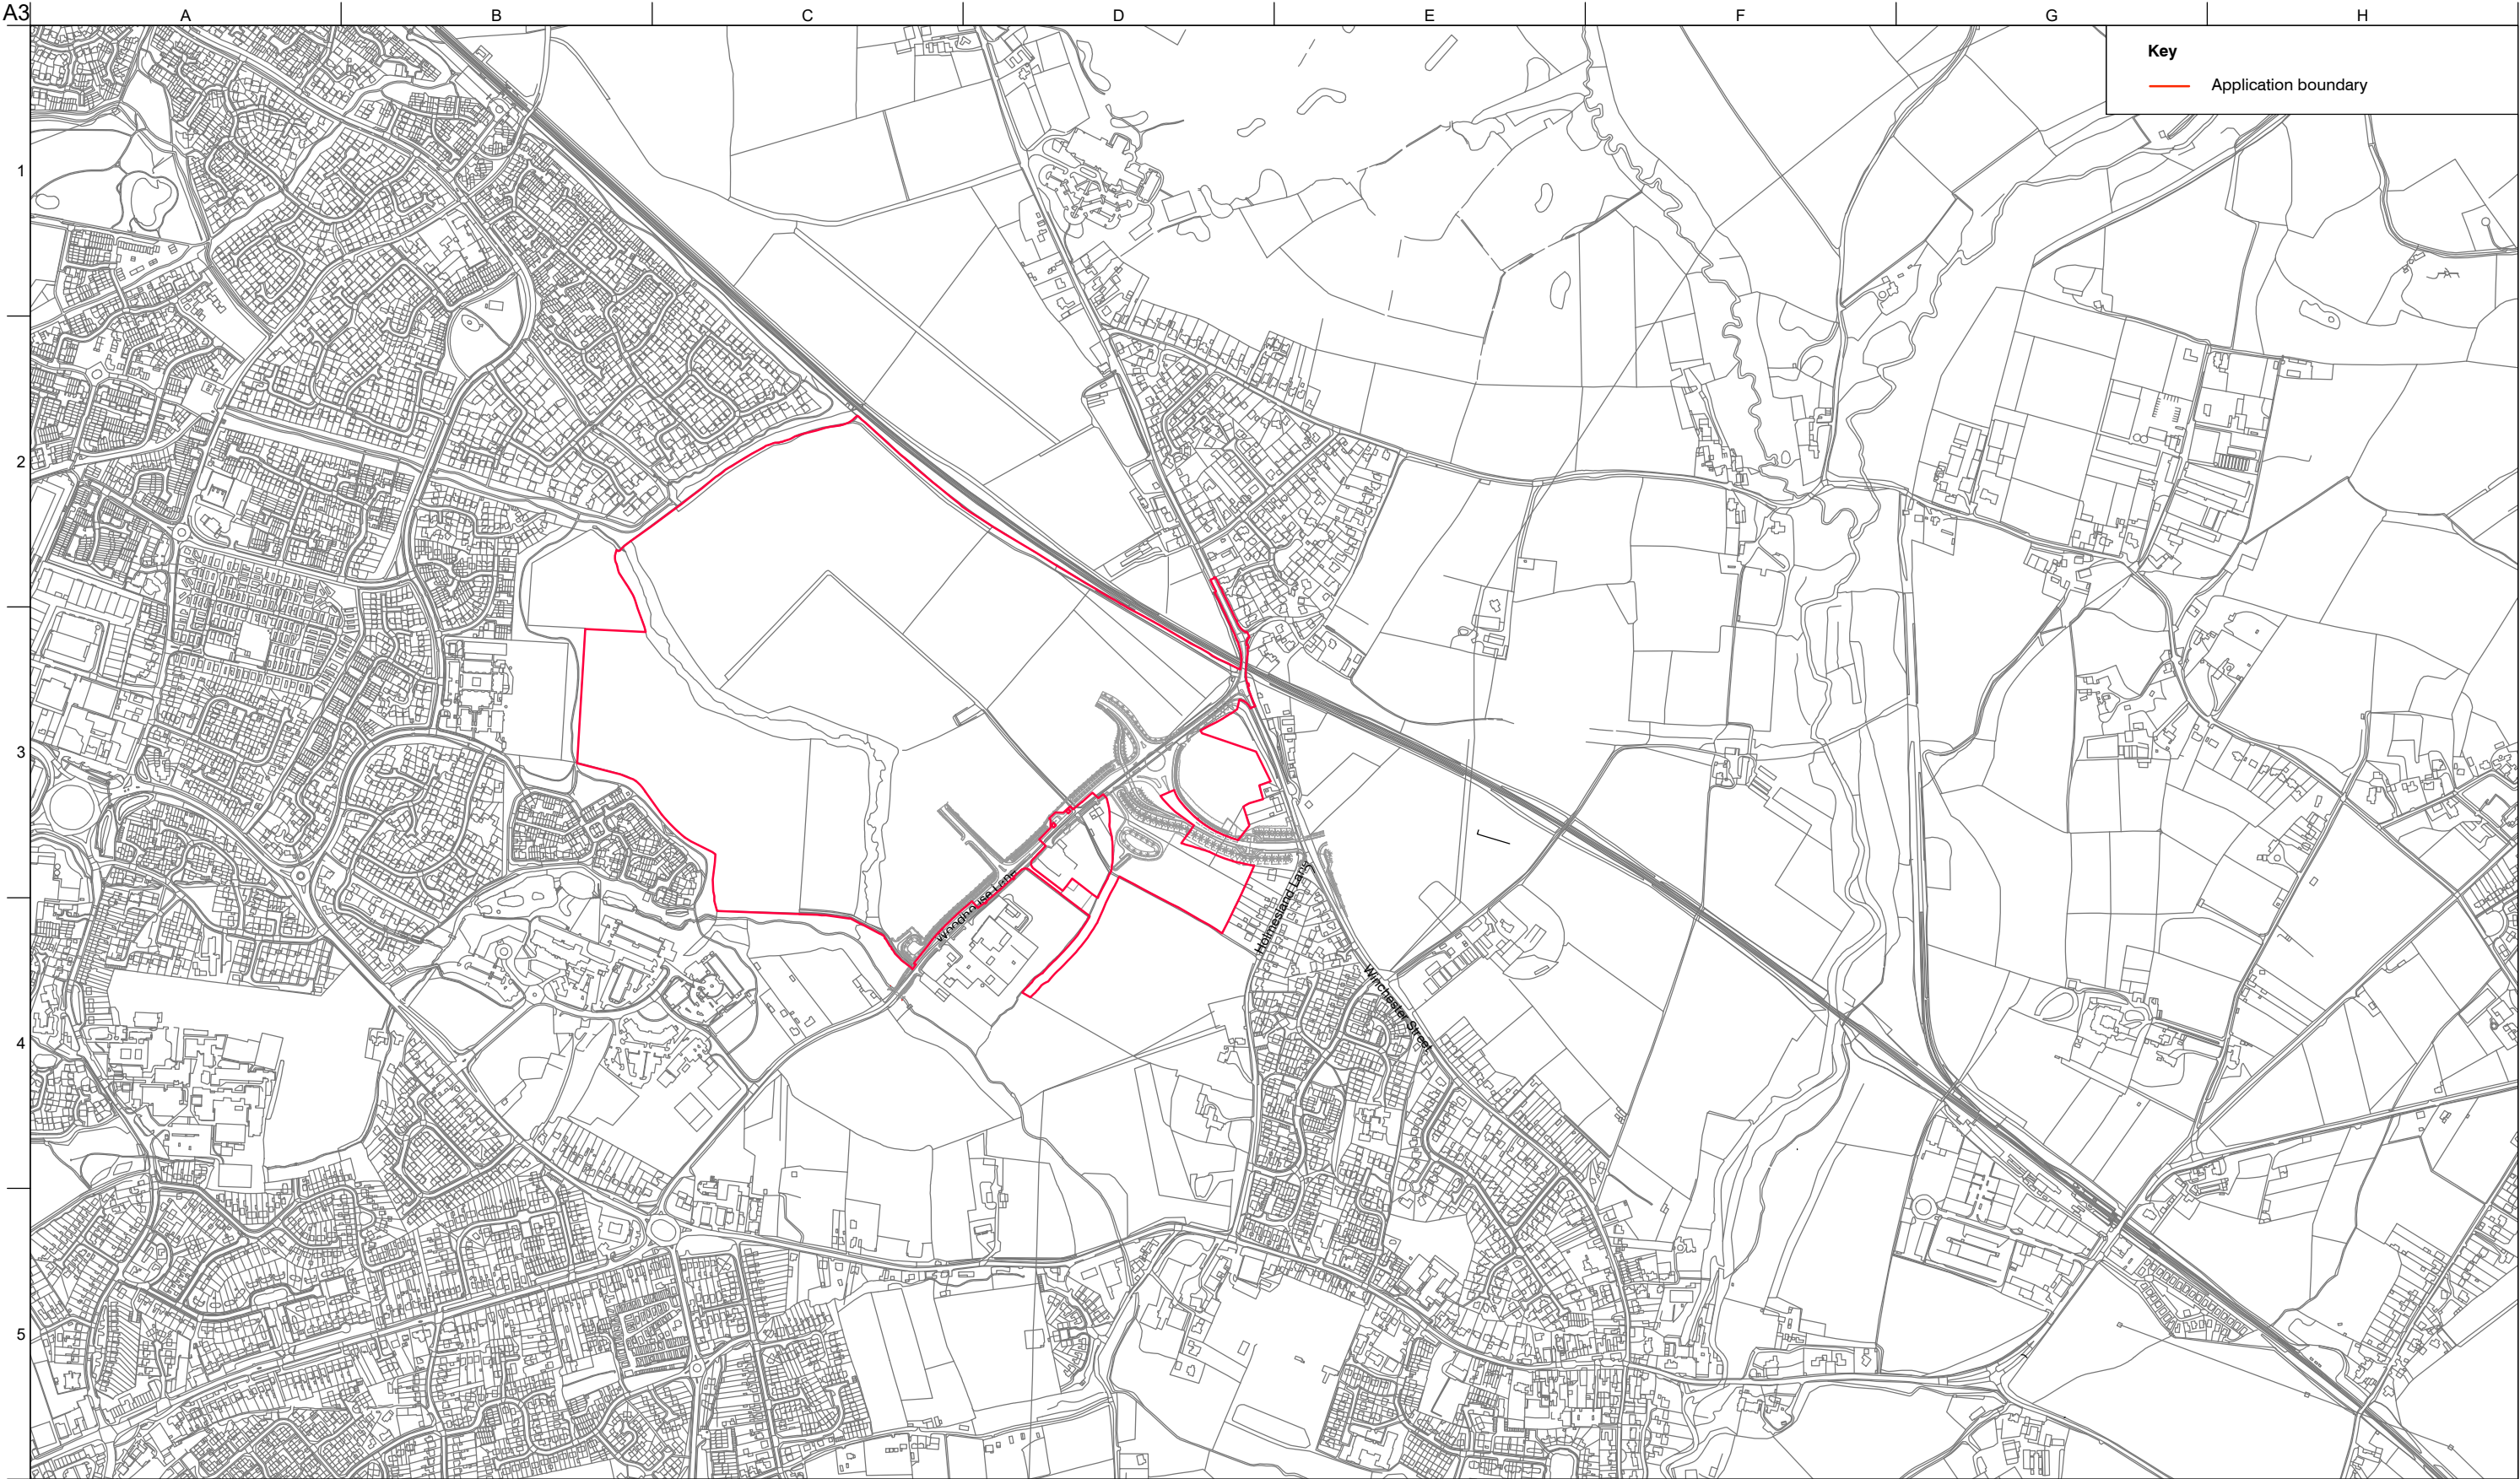


Note: Internal road layout shown is 'Internal Roads Design & Woodhouse Lane Final Version 1 PA' received from EC 31.10.2018.

9	16/11/18	JB	LP	PH
RLB updated.				
8	07/11/18	JB	LP	PH
Updated roundabout from EC added.				
Rev	Date	By	Chkd	Appd

ARUP

63 St Thomas Street
Bristol BS1 6JZ
Tel +44(0)117 976 5432 Fax +44(0)117 976 5433
www.arup.com

Project Title
Uplands Farm Estate

Client
Hampshire County Council

Drawing Title
Land West of Woodhouse Lane
Application Boundary

Scale at A3 1:10,000	
Role Placemaking	
Suitability For Planning	
Arup Job No 251898-00	Rev 9
Name 251898_PL_001	