

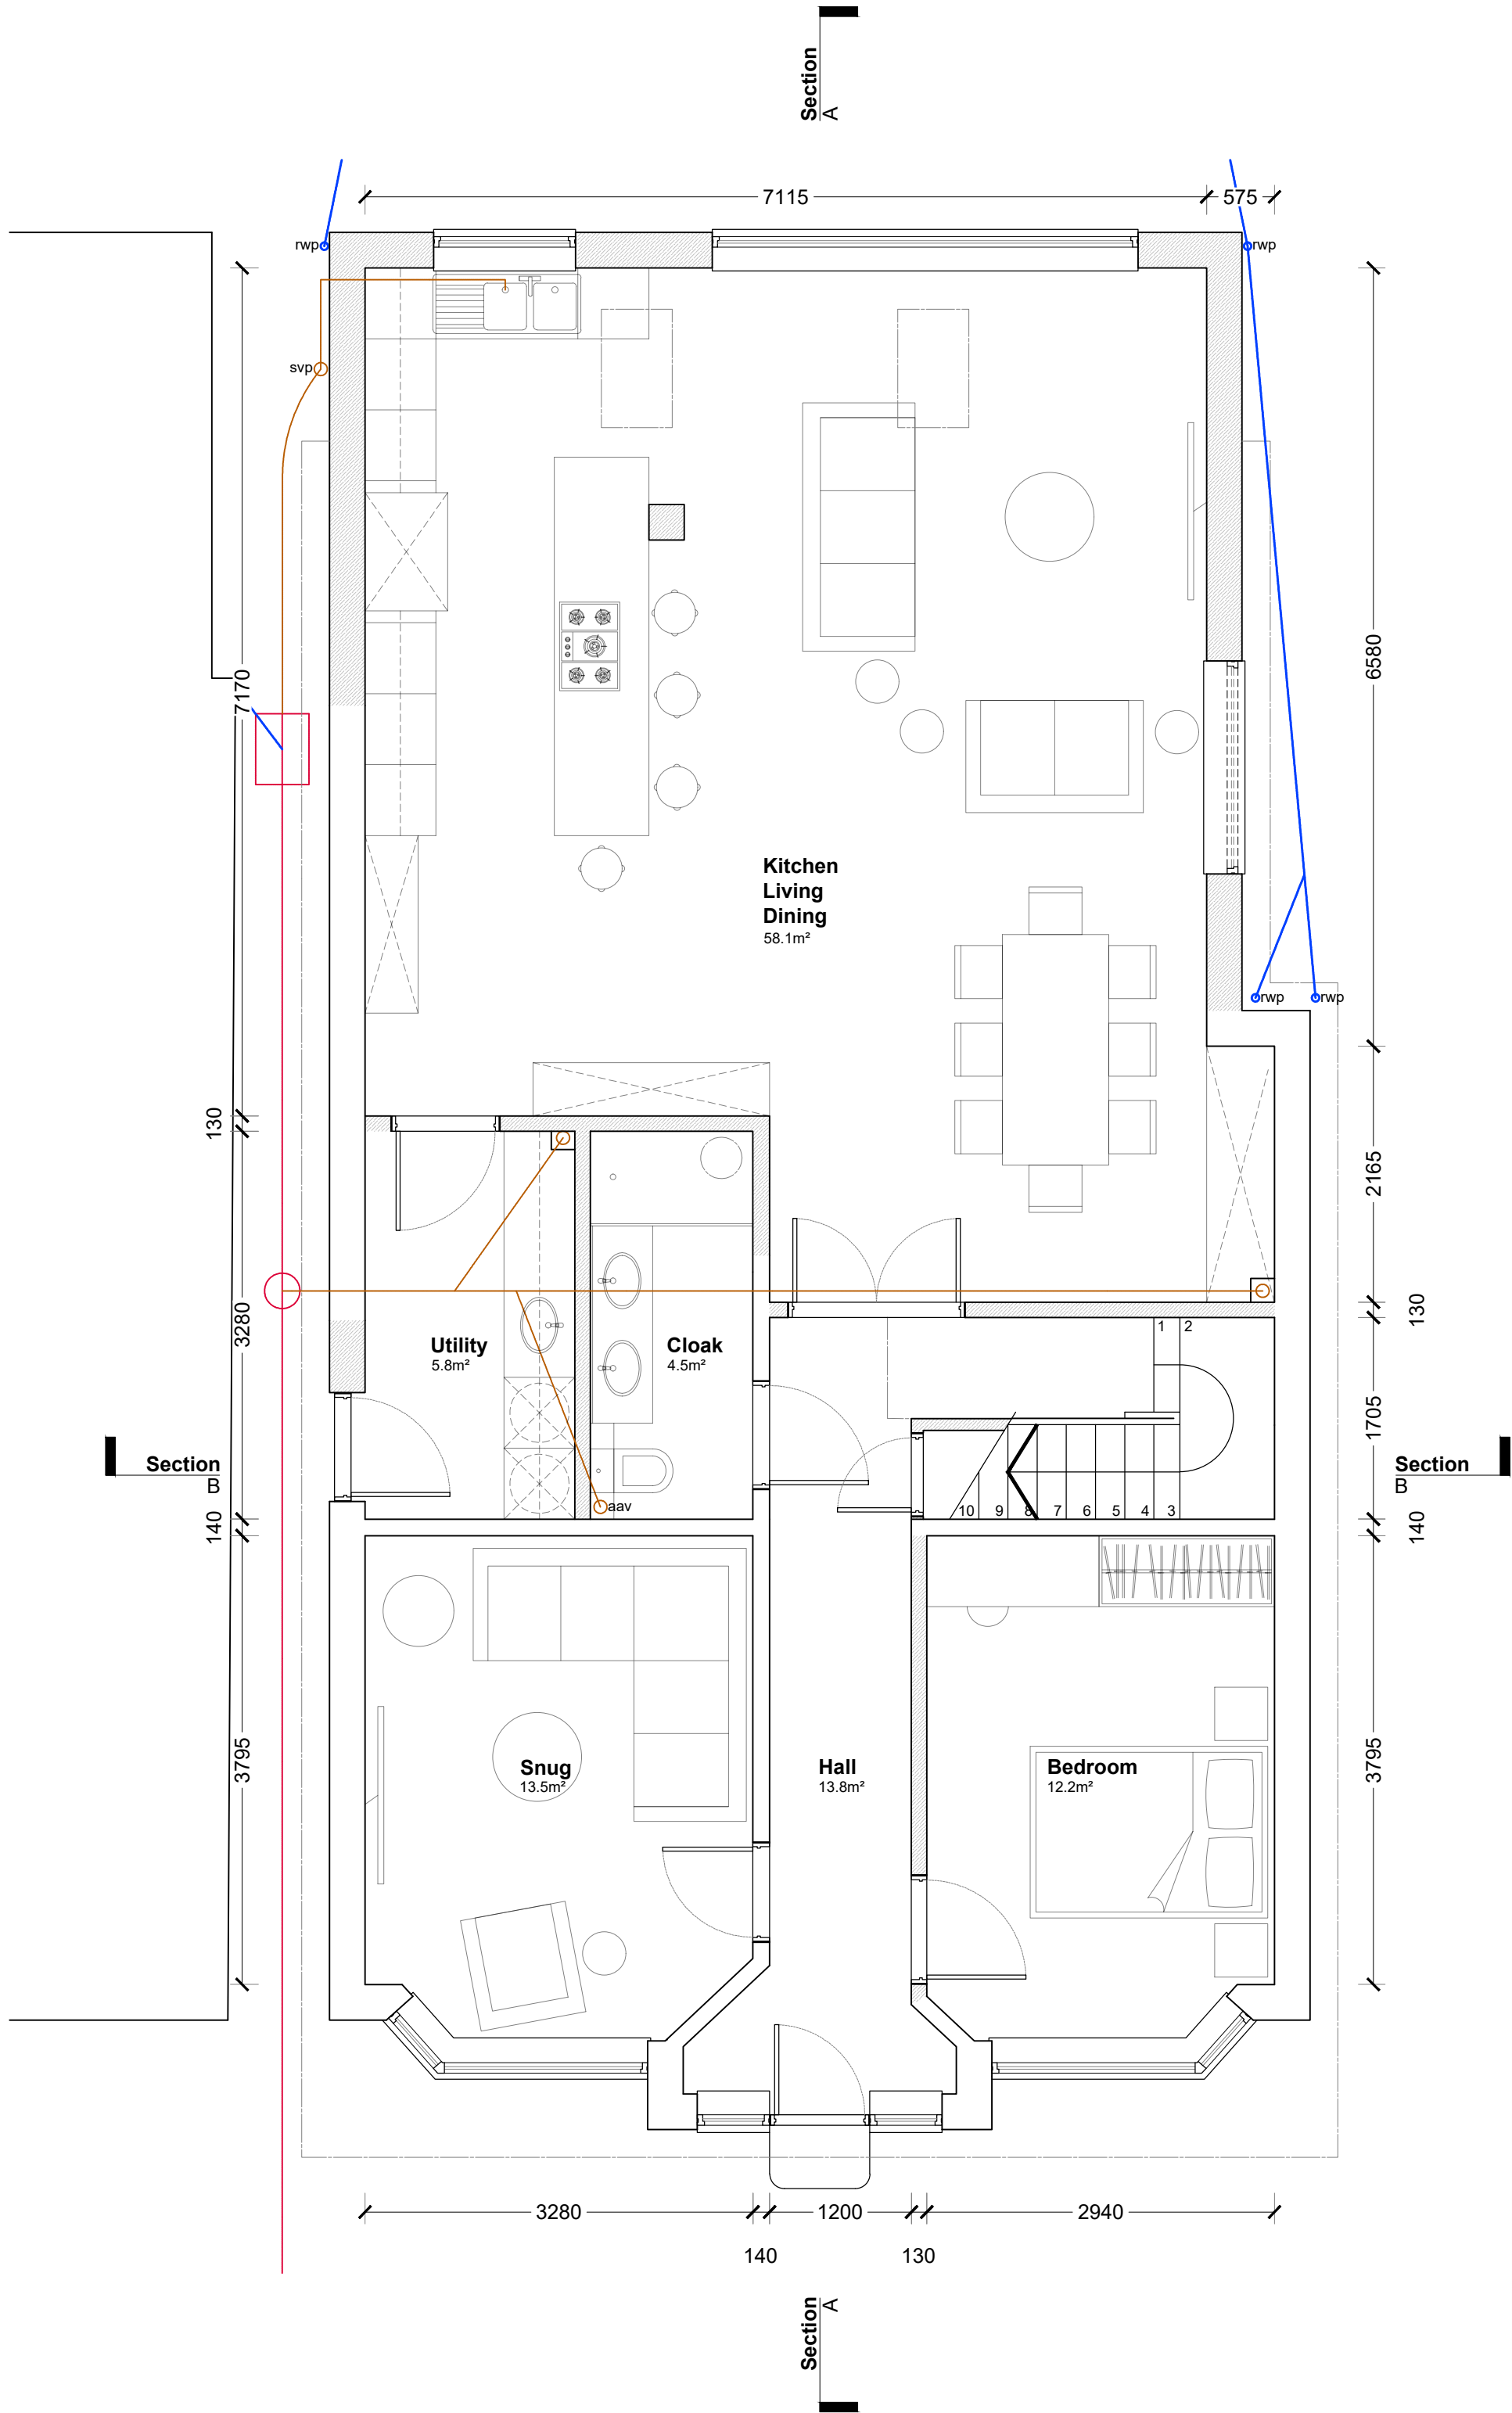


Comments:


- This drawing is the copyright of ATP Architectural Design and is not to be reproduced without prior written consent.
- Use given dimensions over scaling, do not scale from this drawing unless for plotting purposes.
- This drawing should be read in conjunction with other associated drawings, designs and calculations.
- ATP Architectural Design is the trading name of ATP Design Ltd (12131860), a private limited company in England and Wales, whose registered office is 1st Floor Mill House, 23-25 Bow Road, Colchester, Essex, United Kingdom, CO1 3DT

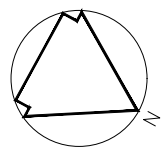

01 Ground Floor Plan
Scale - 1:50

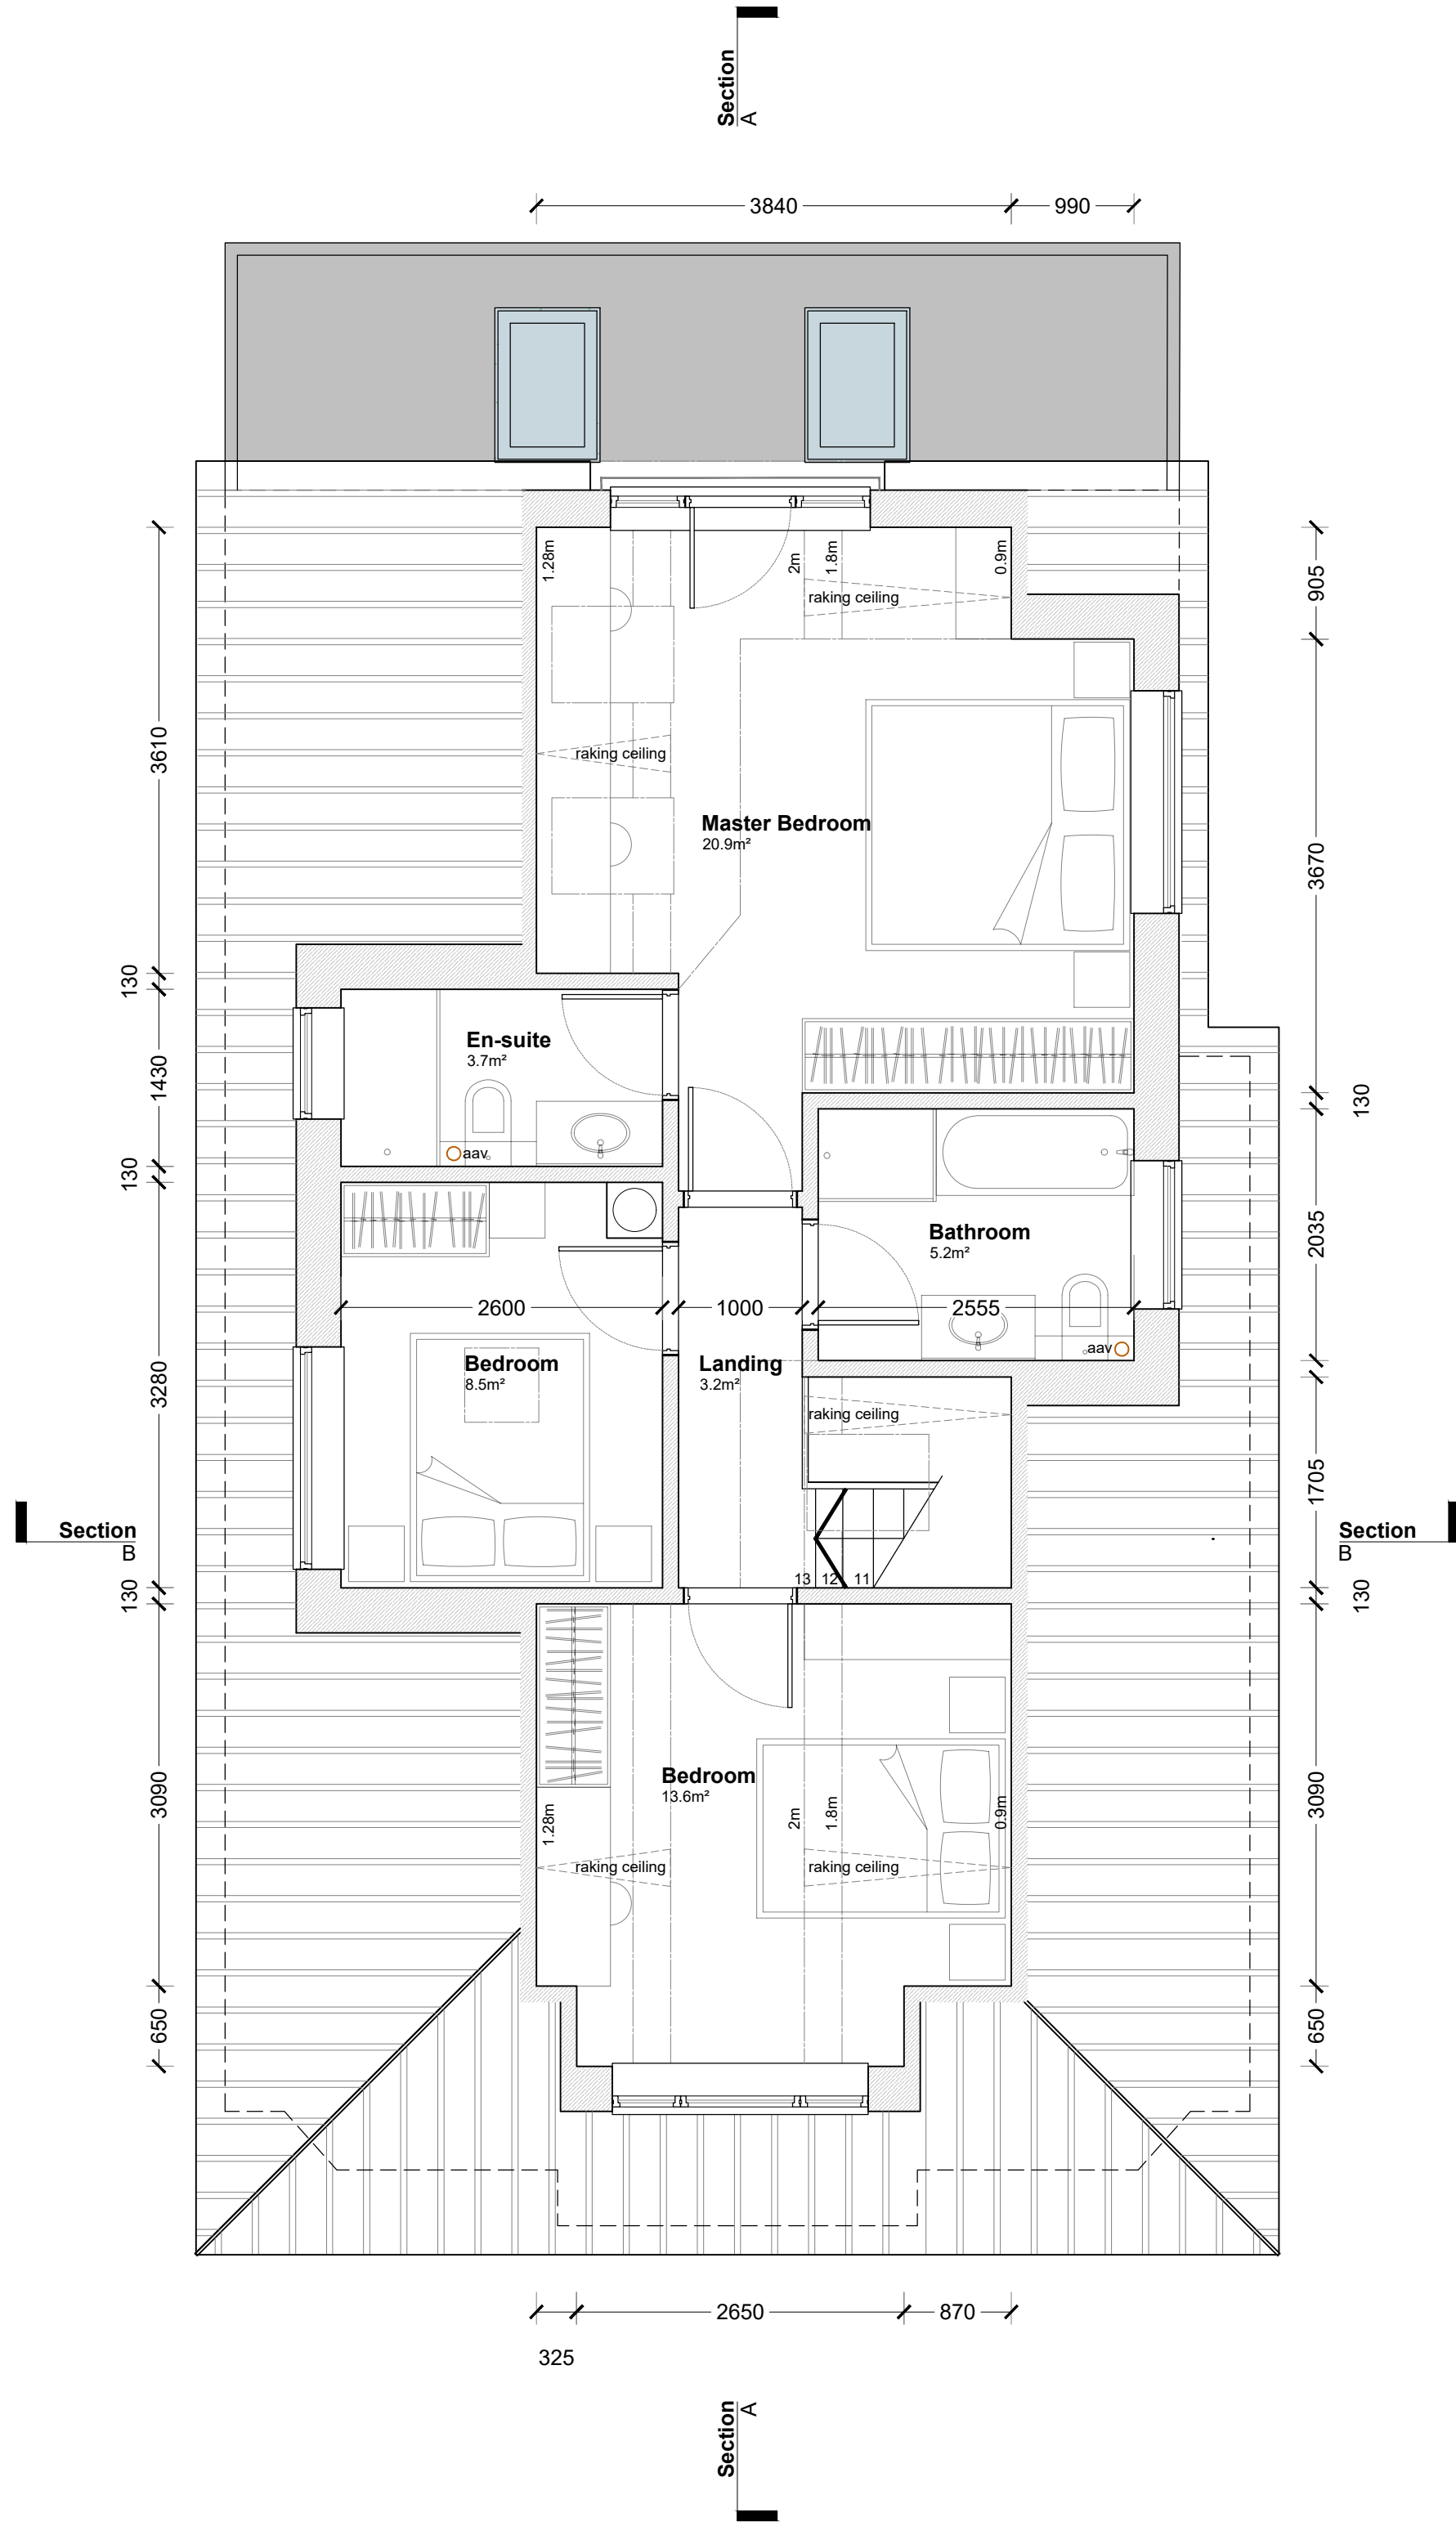

02 Loft Plan
Scale - 1:50

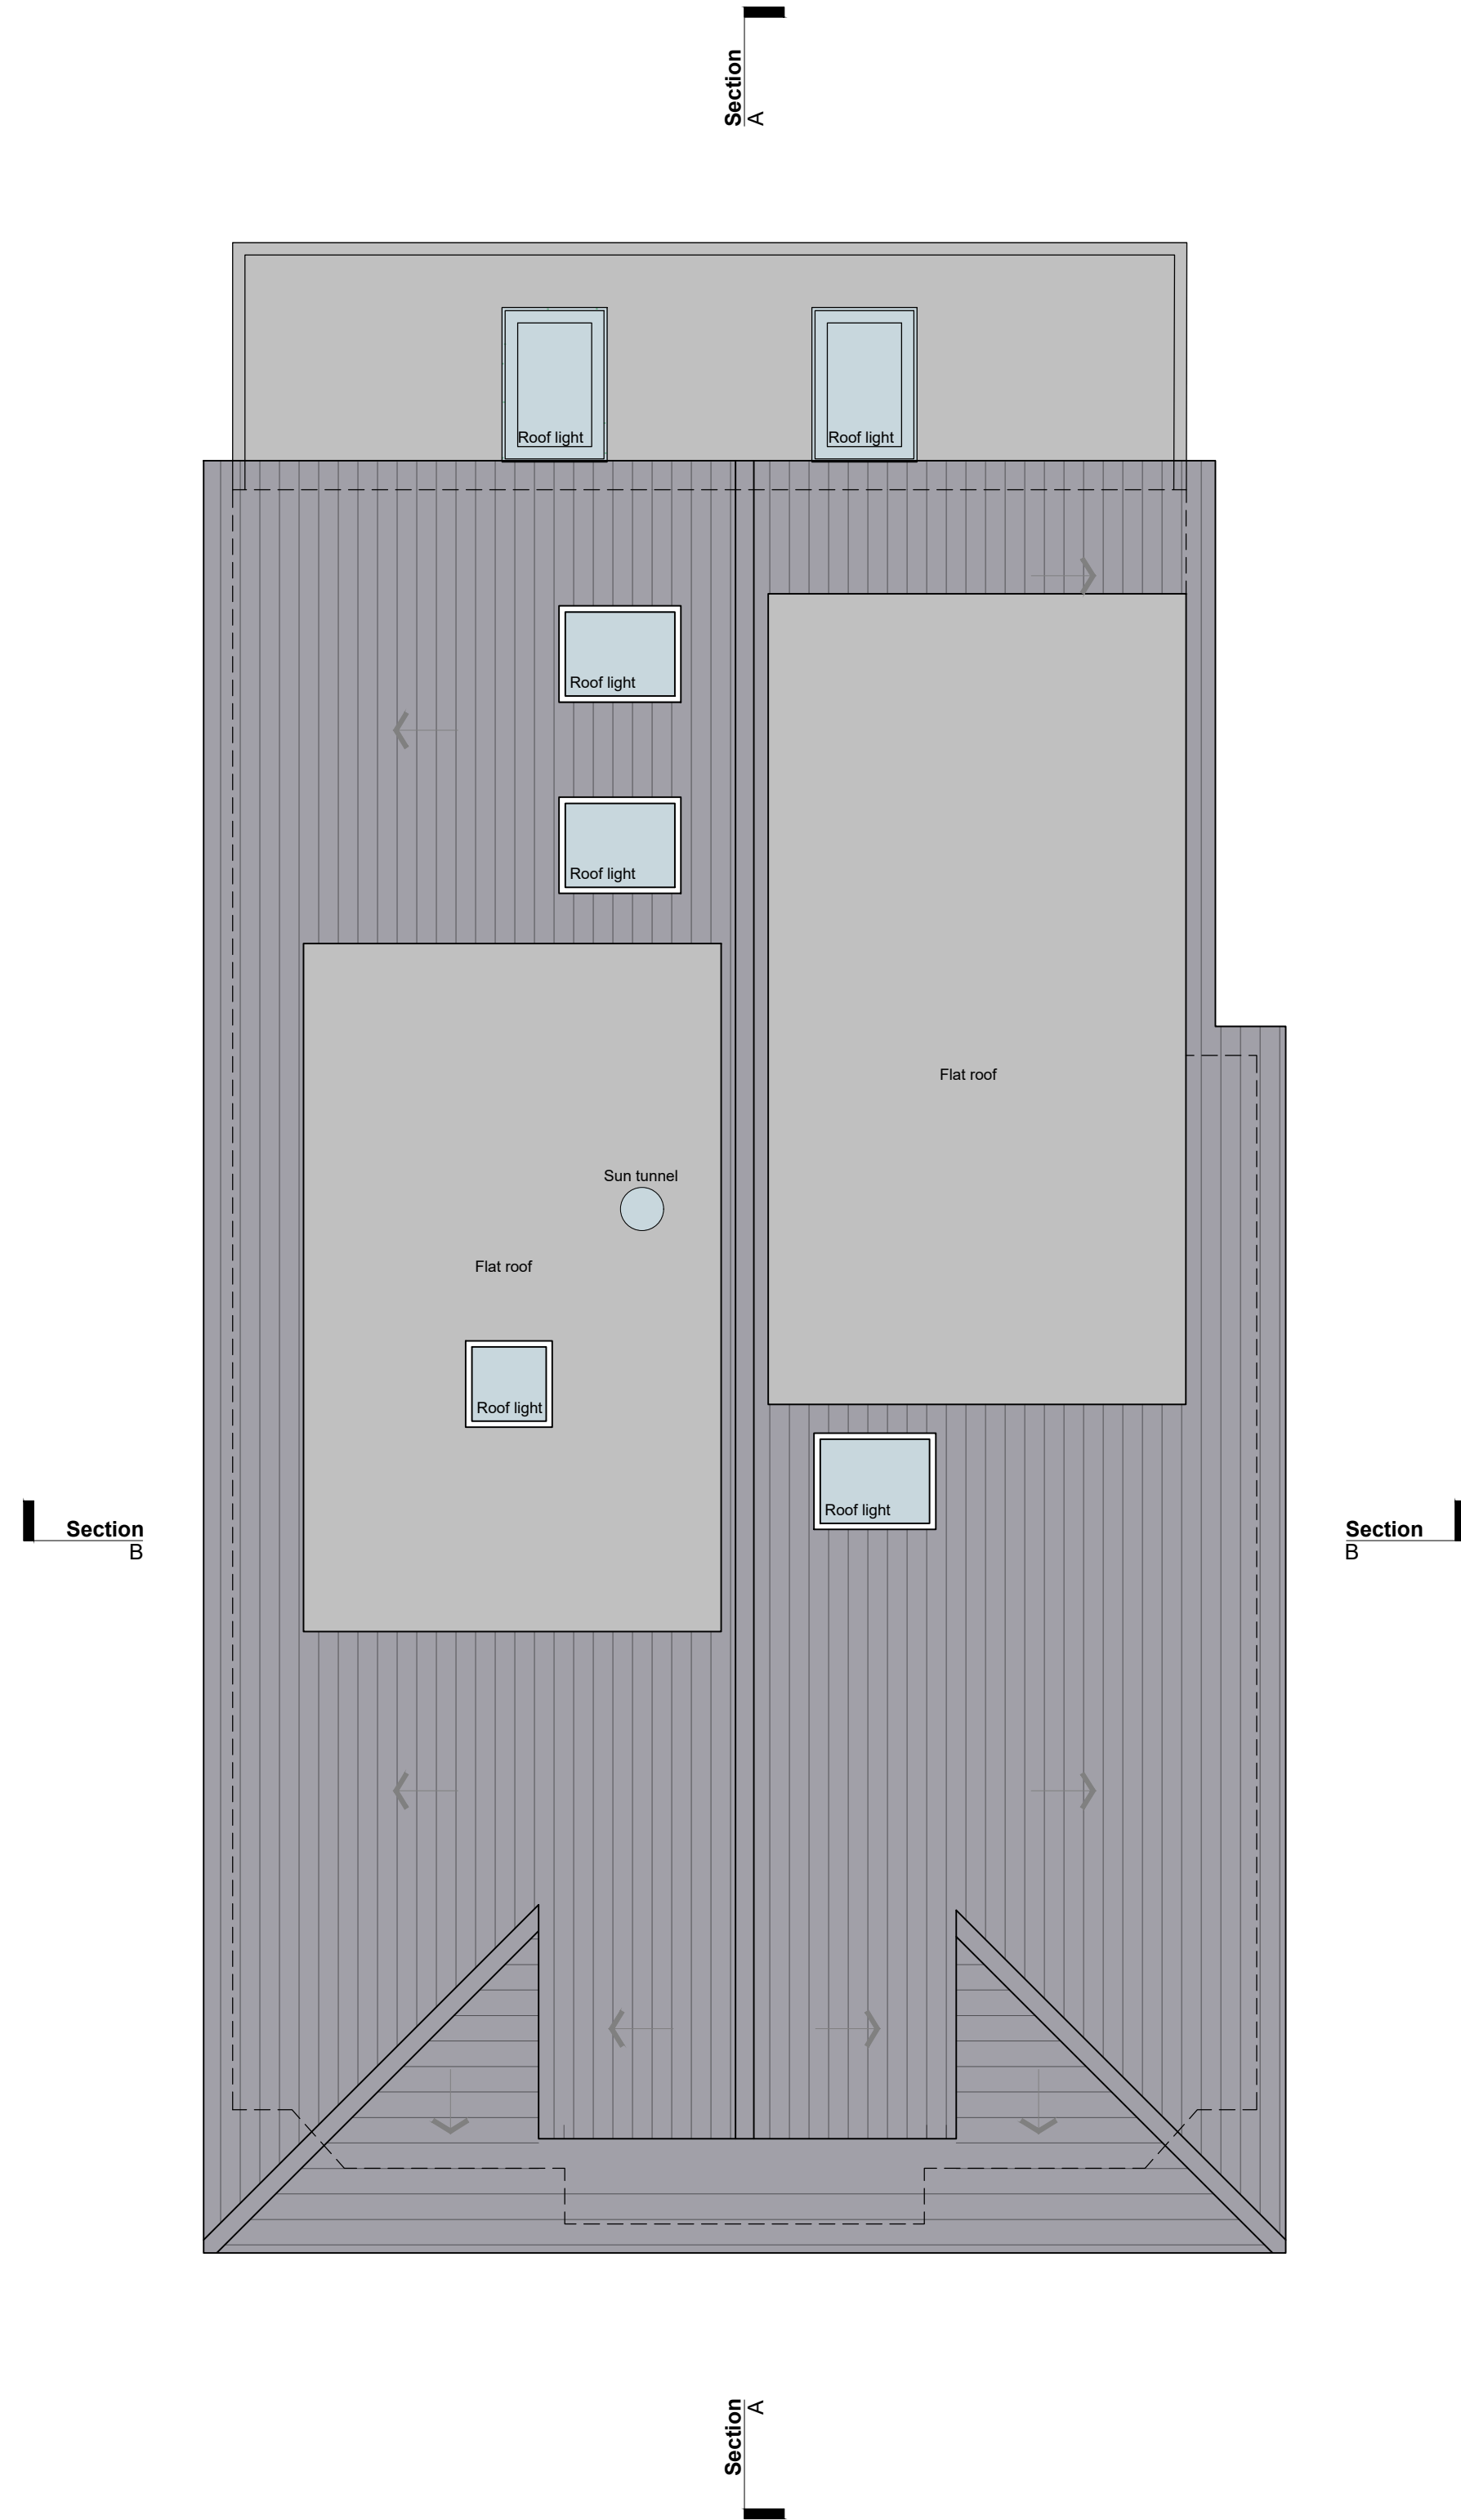

03 Roof Plan
Scale - 1:50

B - Client revisions. 08/11/22
A - Rear extension enlarged. 20/10/22

Revision status: B
Drawing date: 08.11.22
Client:
Chrissie Fryer

Project:
**68 Telegraph Road
West End
Southampton SO30 3EY**
Ref:
22|164
Status:
Planning

Scale @ A1 1:50
1m 0 1m

Drawing:
Proposed Floor Plans

Number:
A102

