



Comments:

- This drawing is the copyright of ATP Architectural Design and is not to be reproduced without prior written consent.
- Use given dimensions over scaling, do not scale from this drawing unless for plotting purposes.
- This drawing should be read in conjunction with other associated drawings, designs and calculations.
- ATP Architectural Design is the trading name of ATP Design Ltd (12131960), a private limited company in England and Wales, whose registered office is 11 Floor Mill House, 25-26 Bow Road, Croydon, Hampshire, United Kingdom, PO8 3DT.


- Materials**
- white painted sand/cement render
 - anthracite grey windows and doors
 - anthracite grey concrete roof tiles
 - anthracite grey fascia's/soffits and rainwater goods
 - storm grey composite cladding
 - glazed Juliet balcony

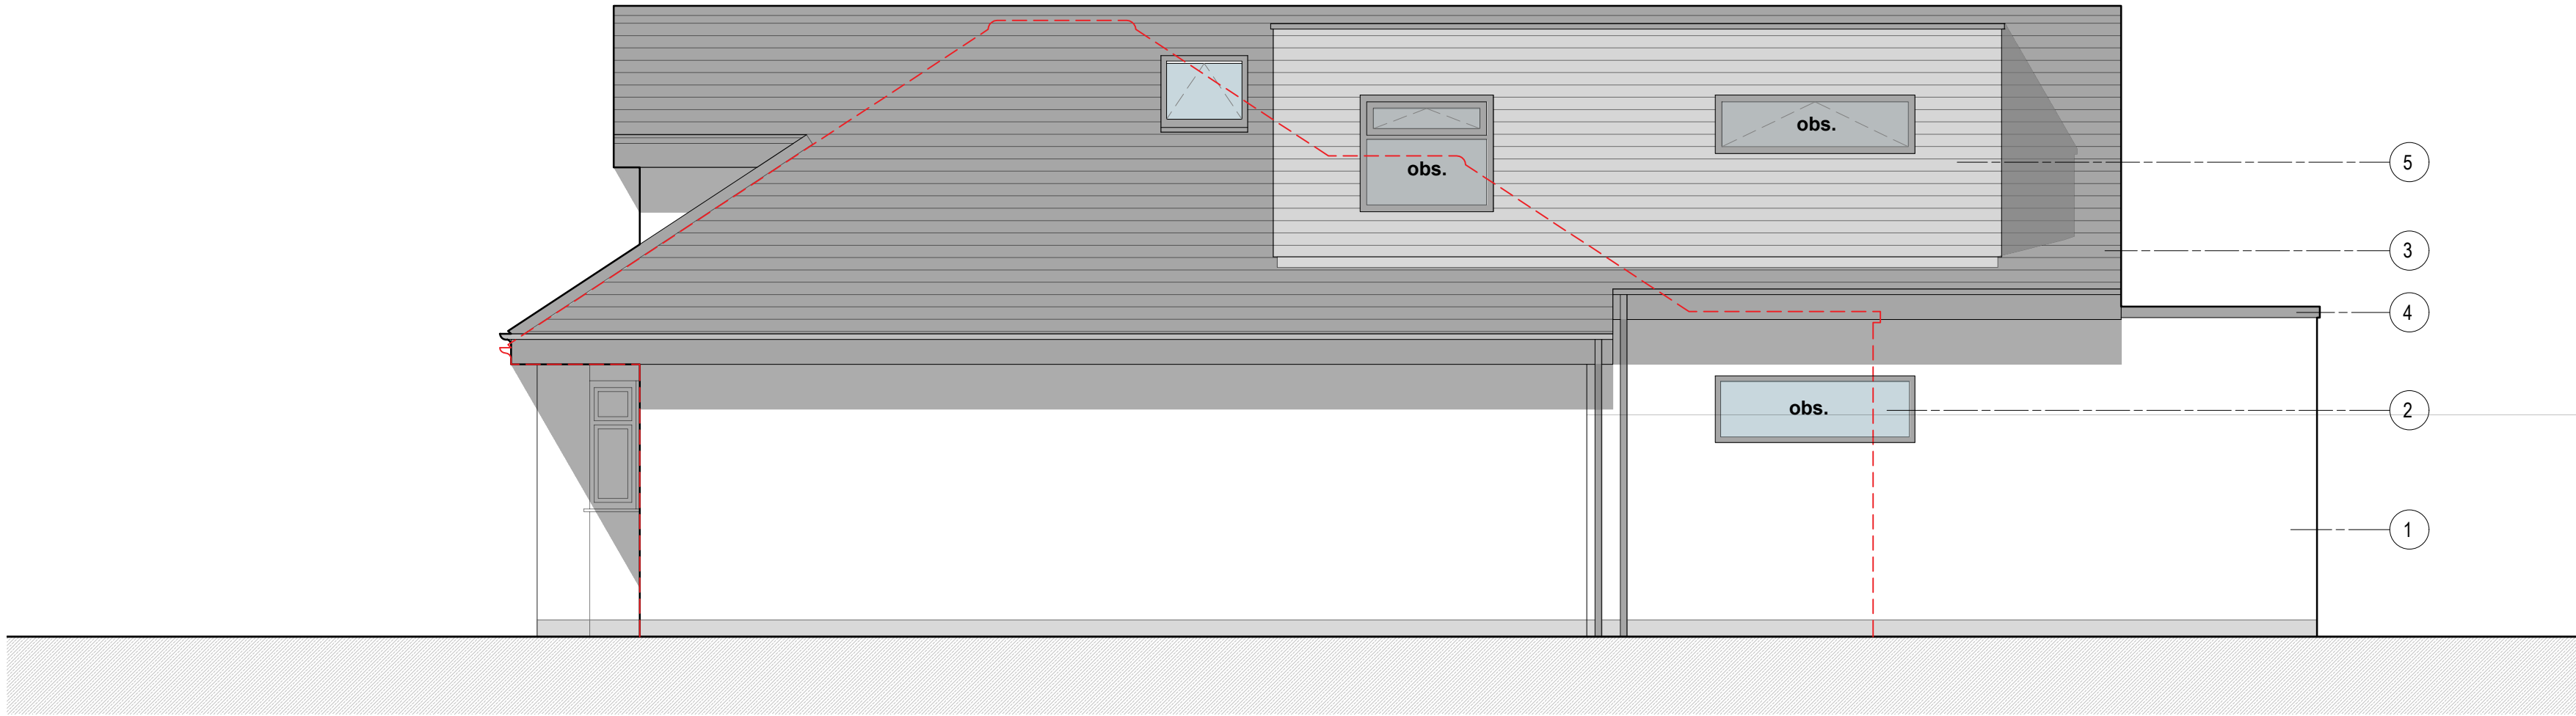


05 Northern Elevation
Scale - 1:50

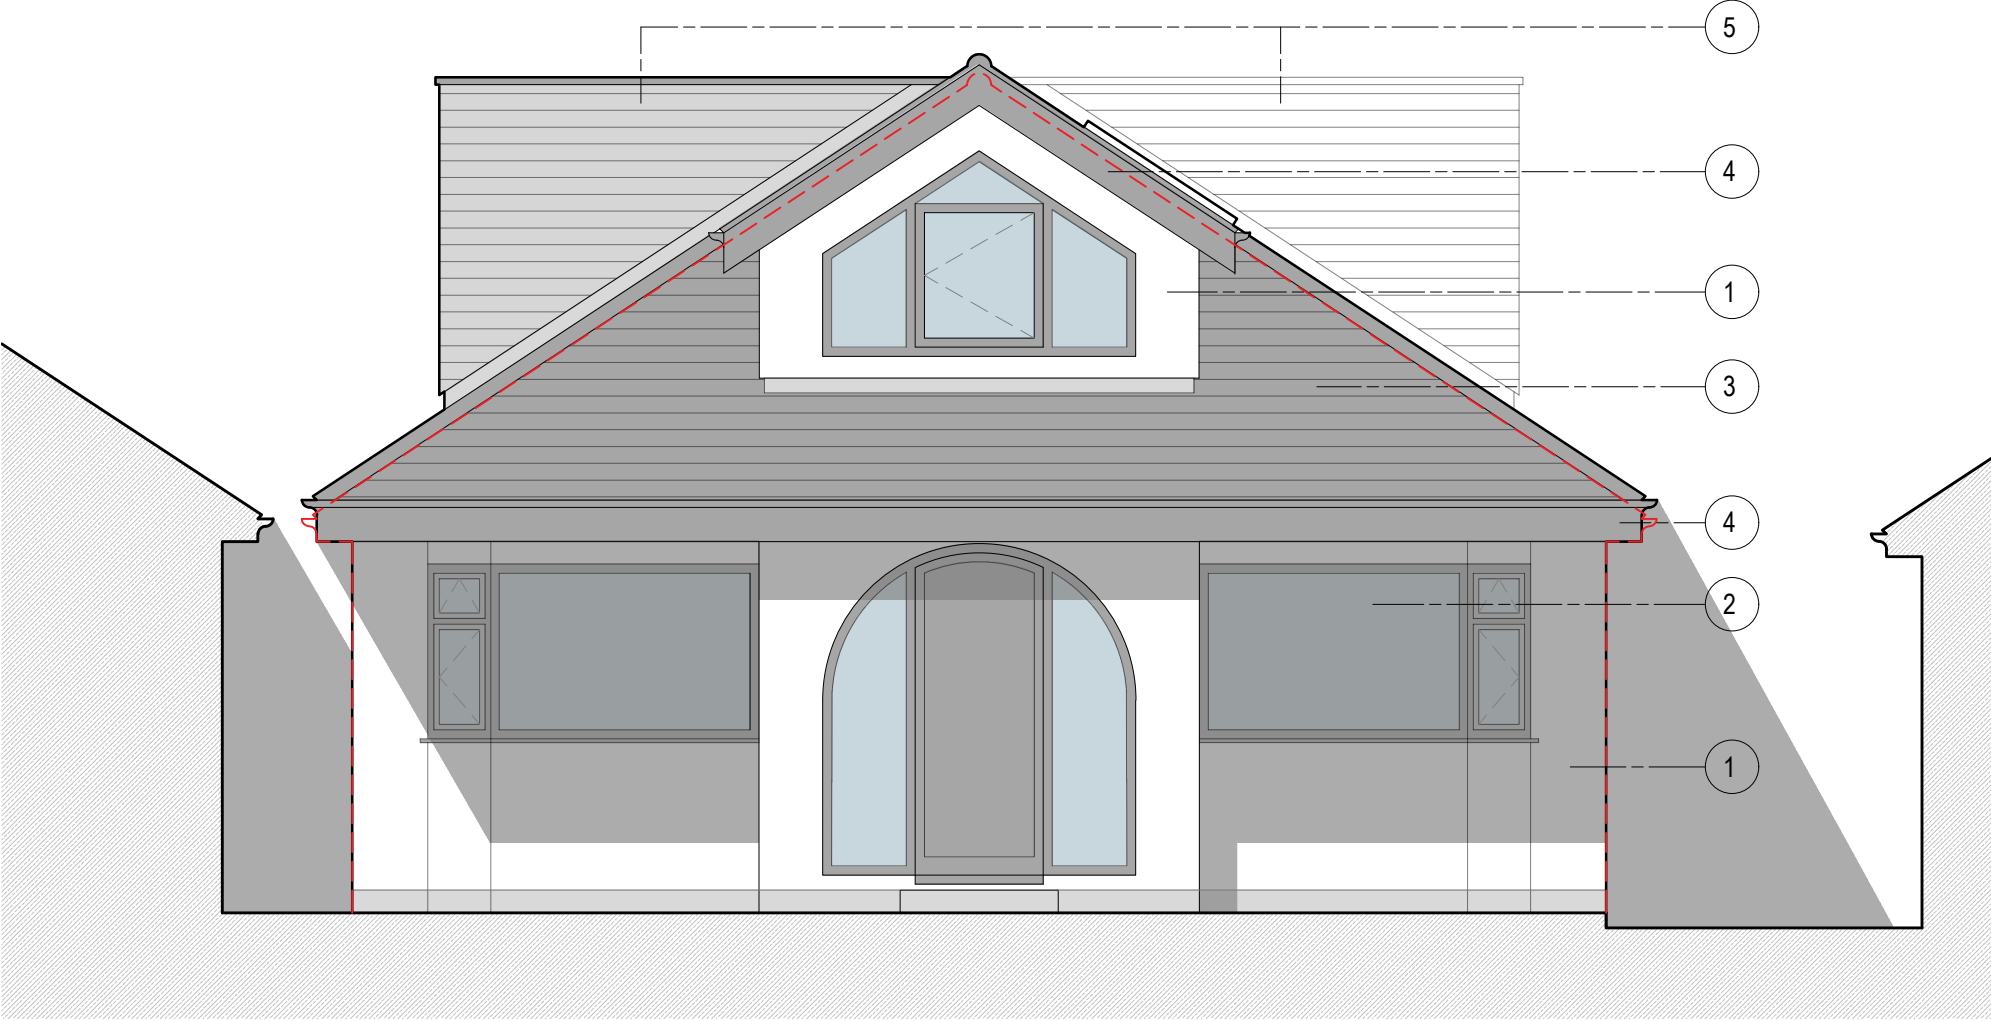


06 Eastern Elevation
Scale - 1:50

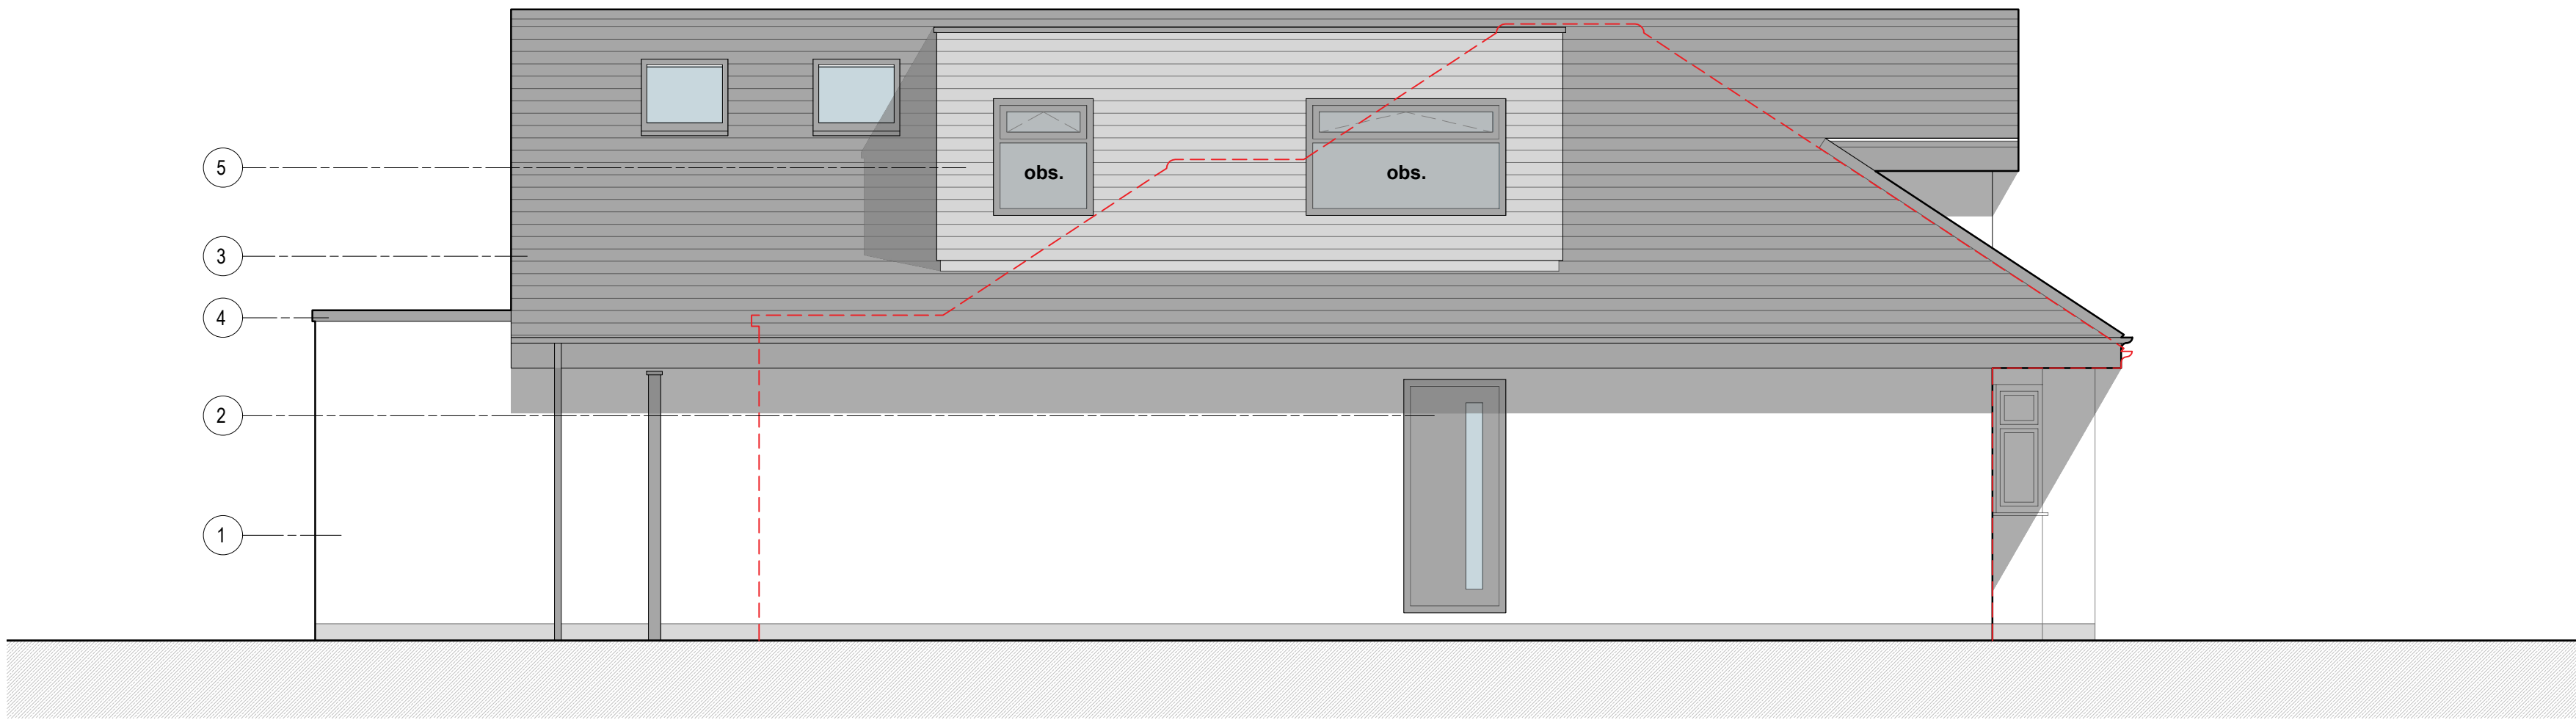


03 Southern Elevation
Scale - 1:50

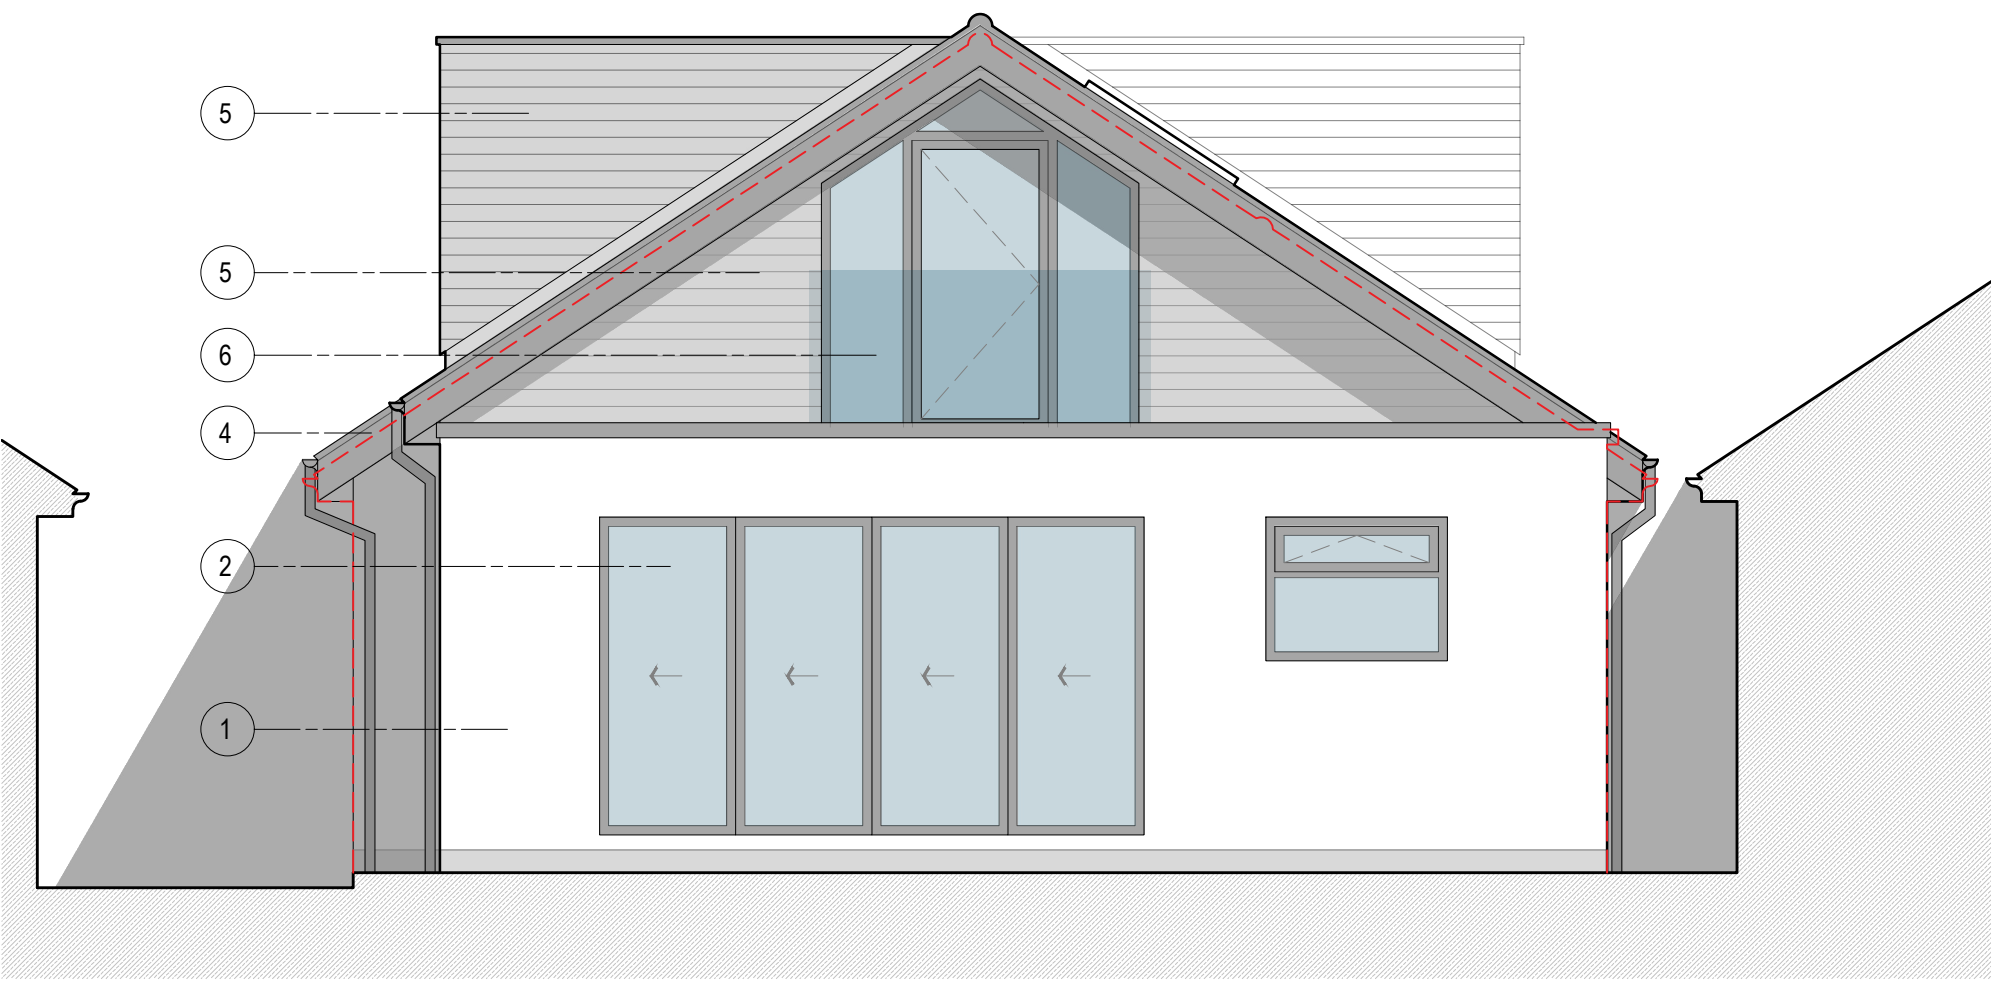

04 Western Elevation
Scale - 1:50

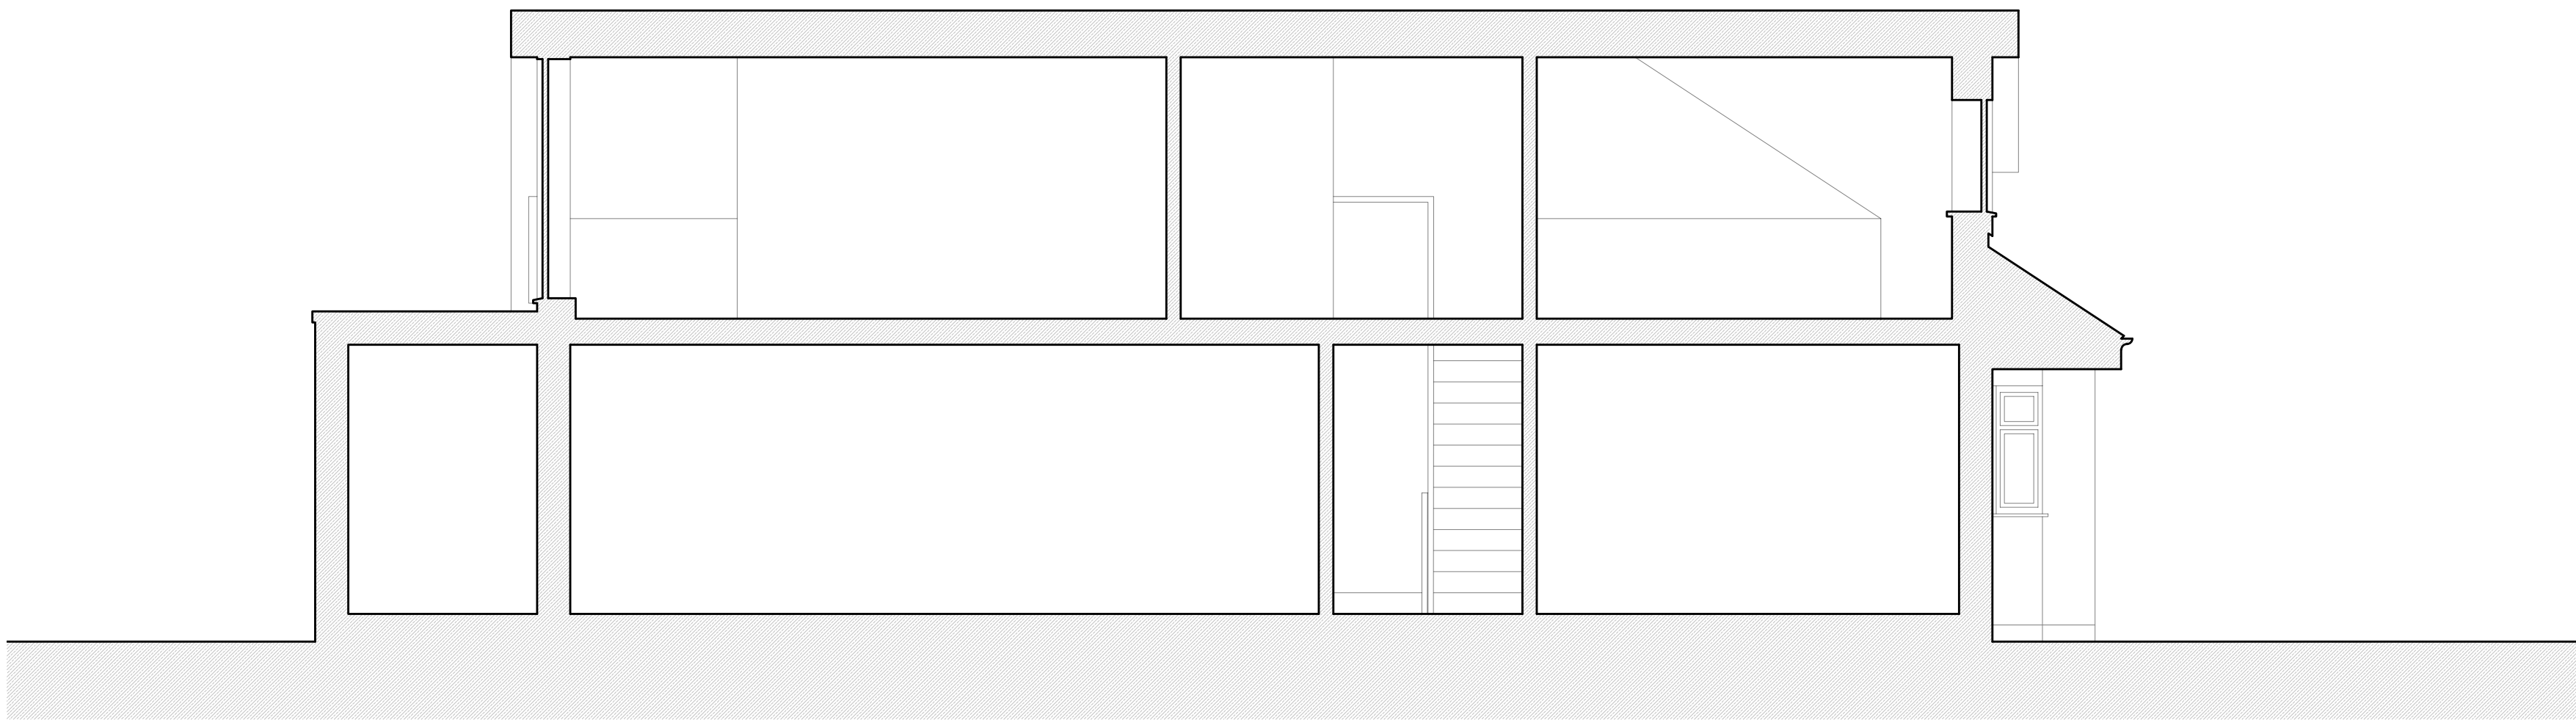

01 Section A-A
Scale - 1:50

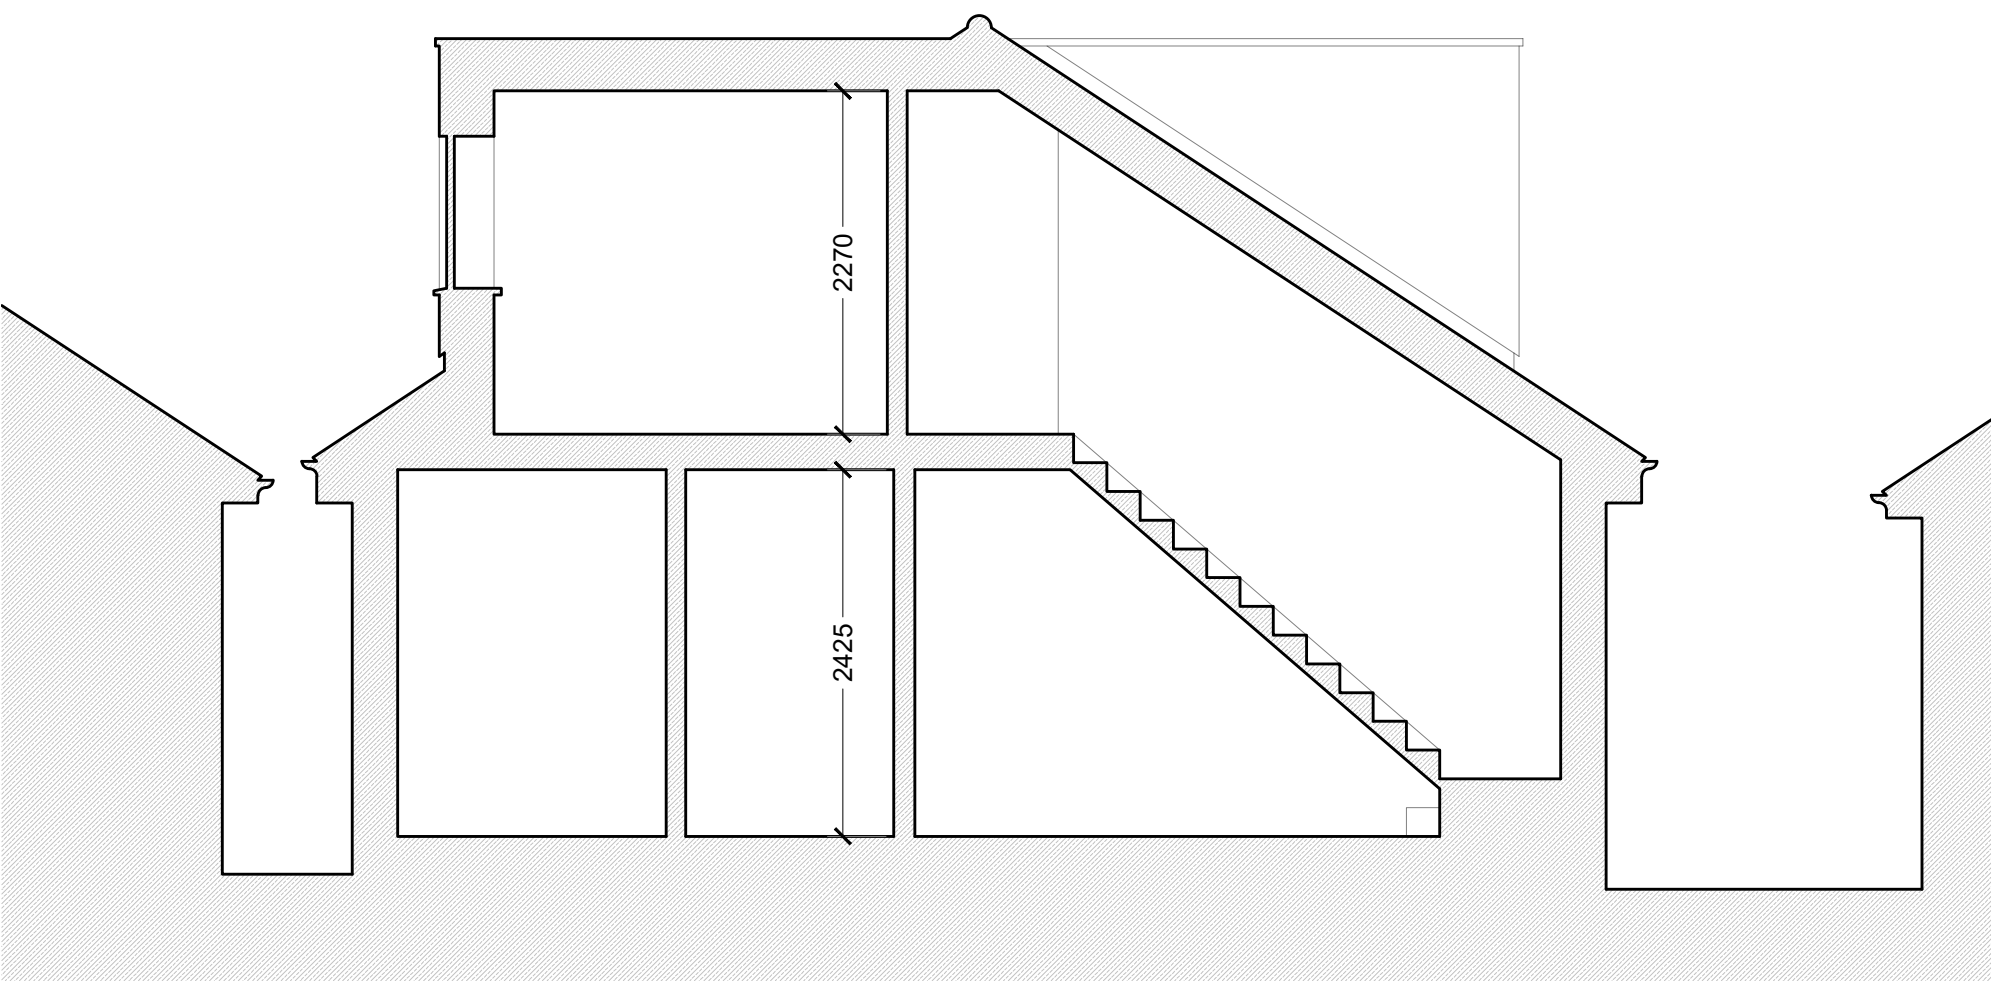

02 Section B-B
Scale - 1:50

C - Client revisions. 14/11/22
B - Client revisions. 08/11/22
A - Rear extension enlarged. 20/10/22

Revision Date
Revision status: C
Drawing date: 14.11.22
Client:
Chrissie Fryer

Project:
**68 Telegraph Road
West End
Southampton SO30 3EY**

Ref:
22|164
Status:
Planning

Scale @ A1 1:50
1m 0 1m

Drawing:
Proposed Elevations

Number:
A202