
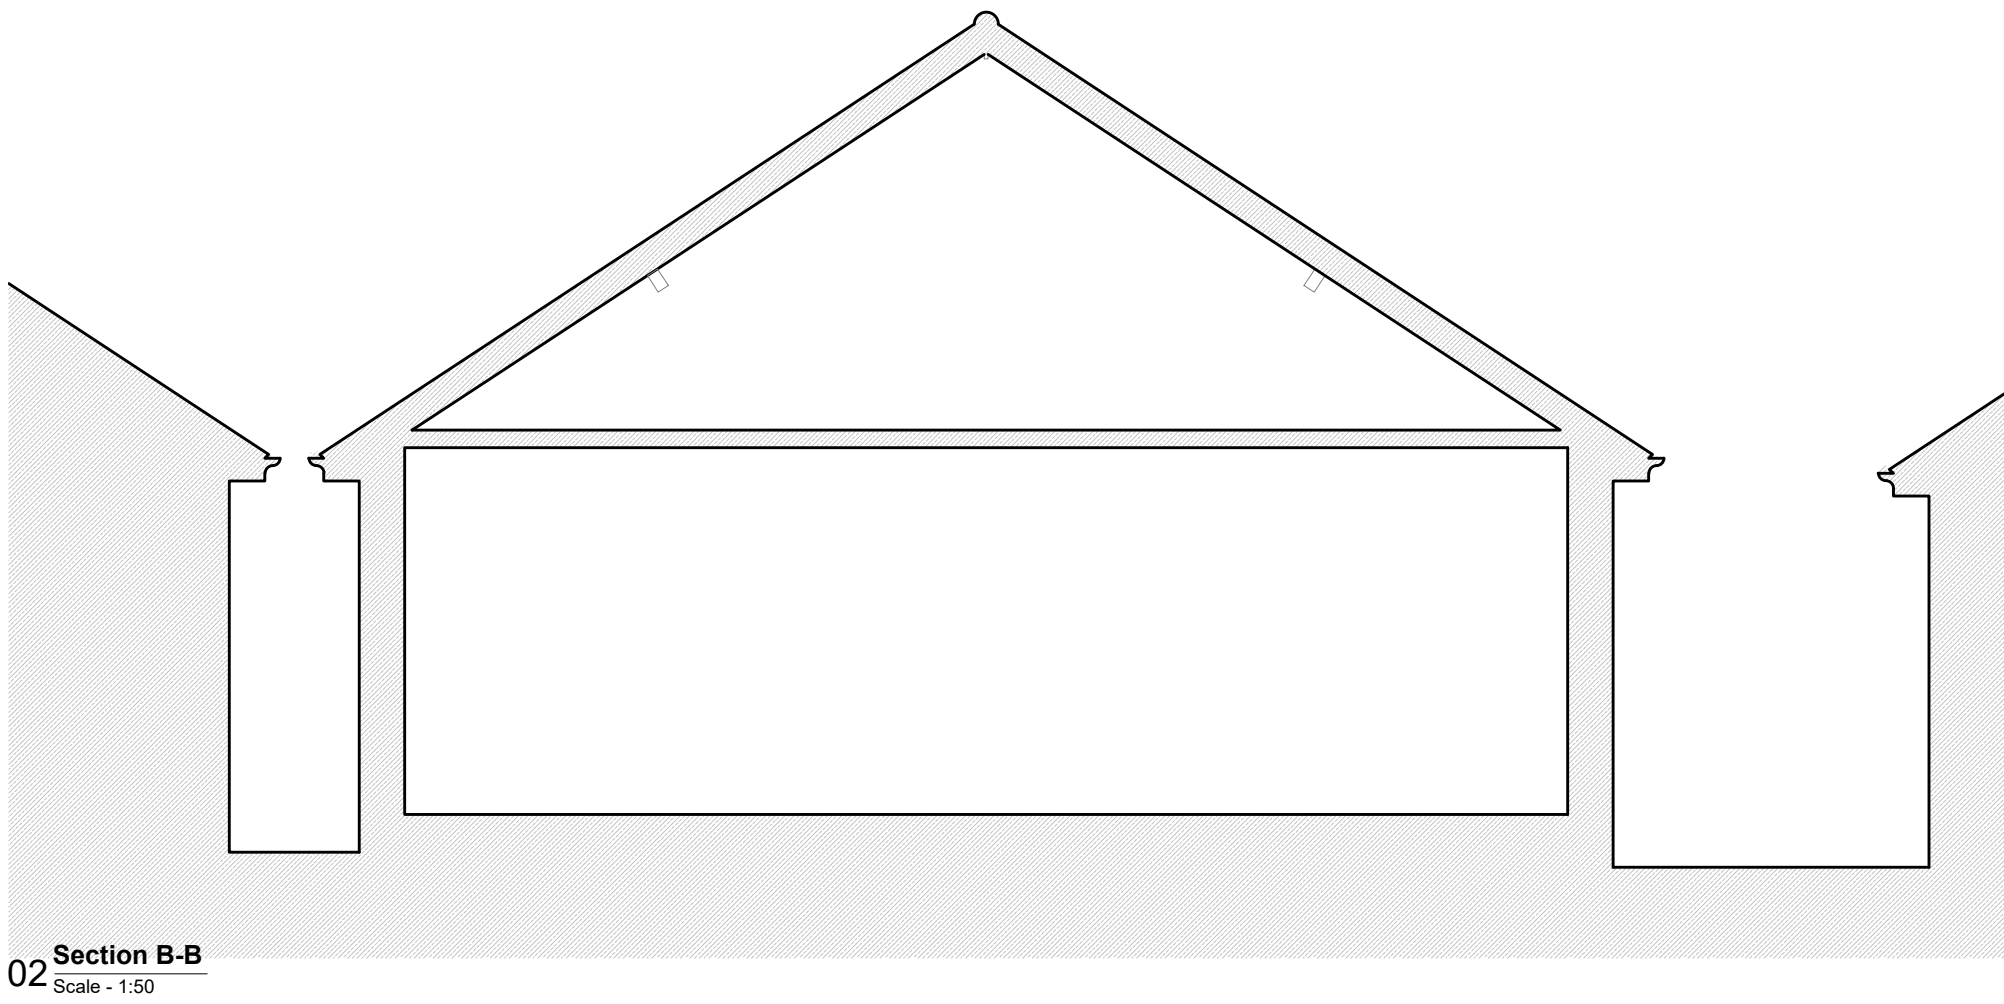
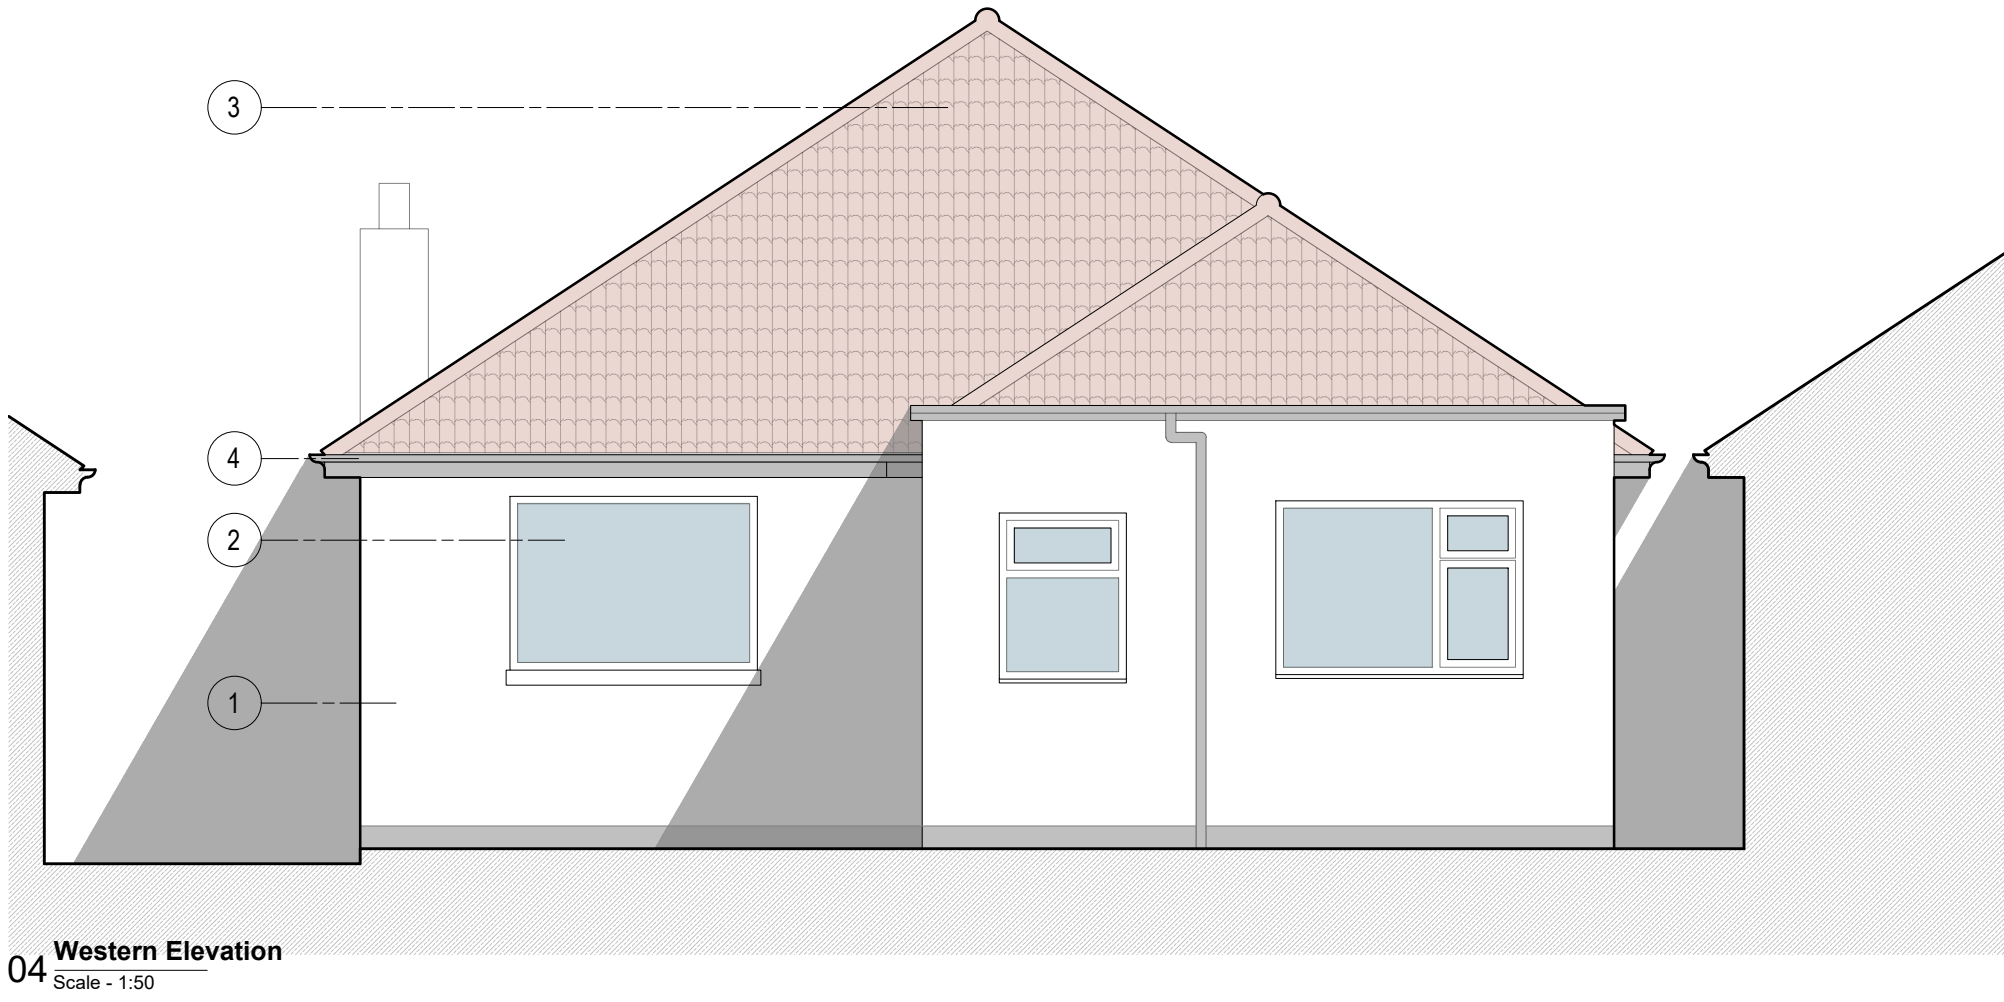
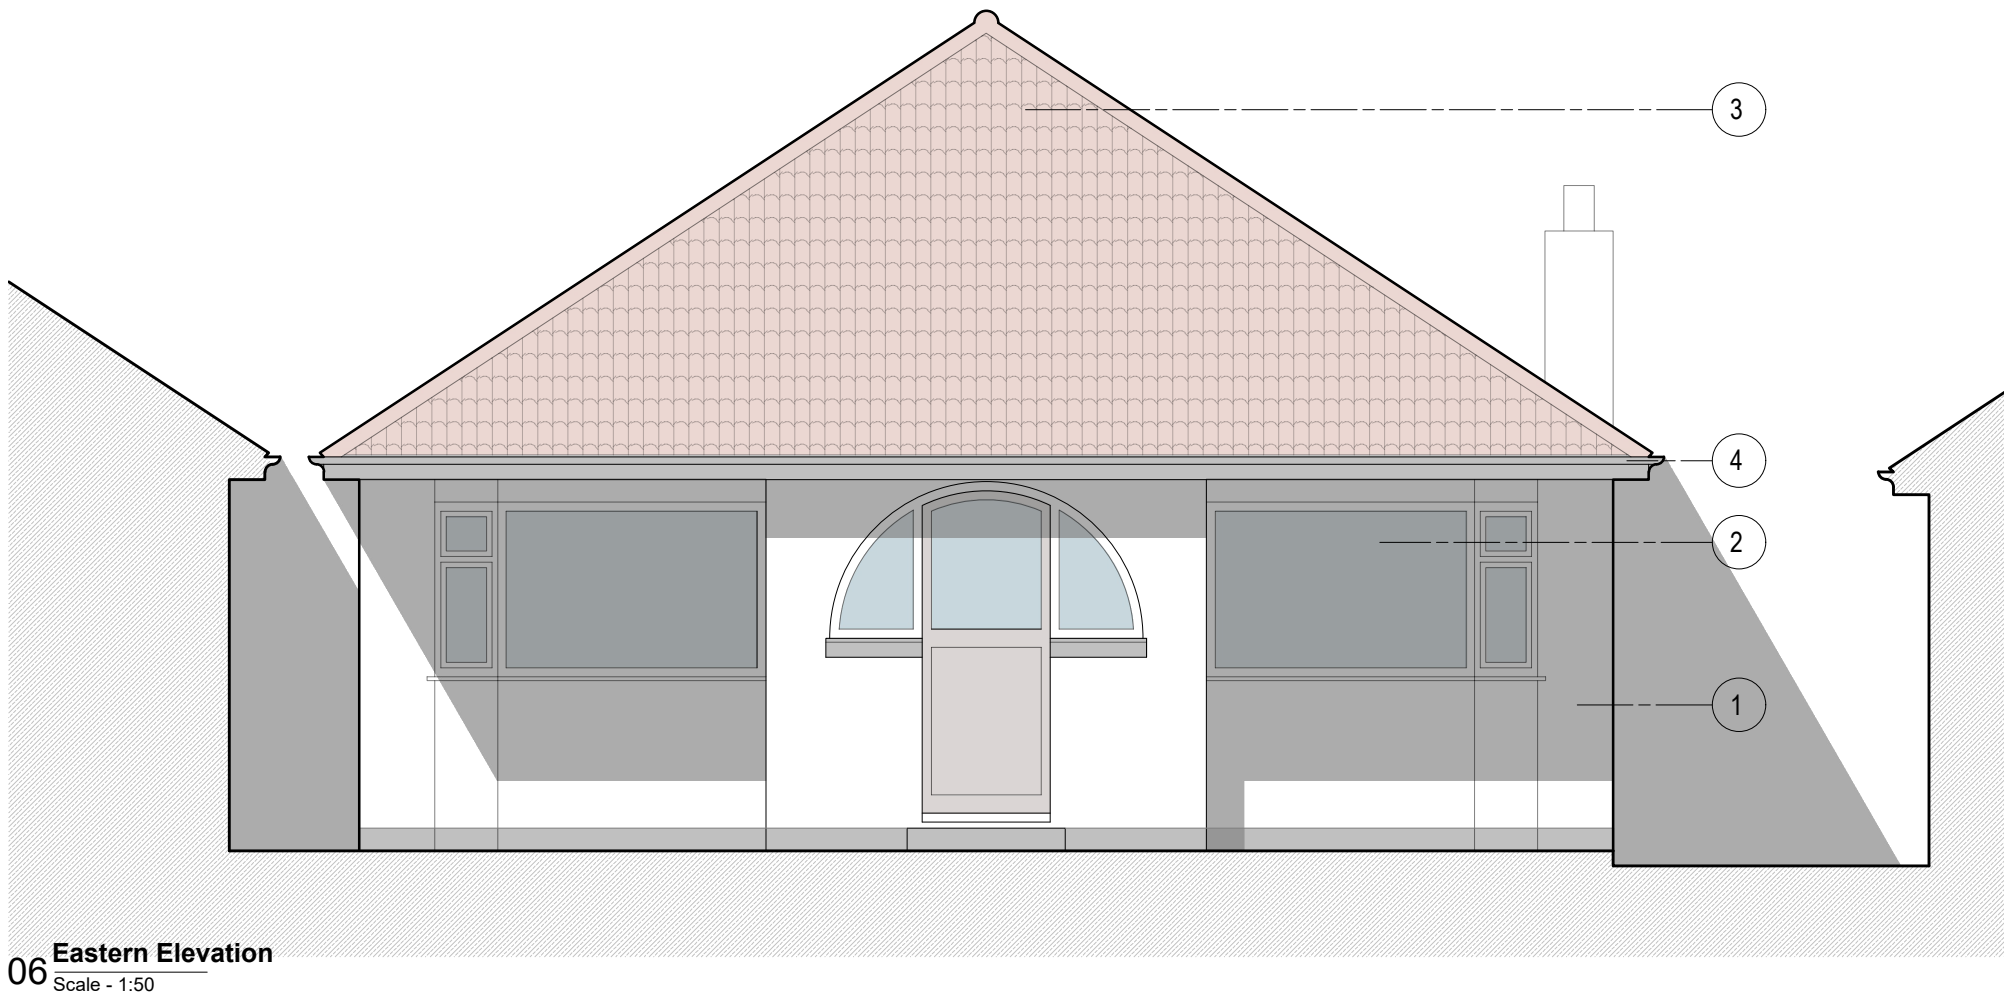
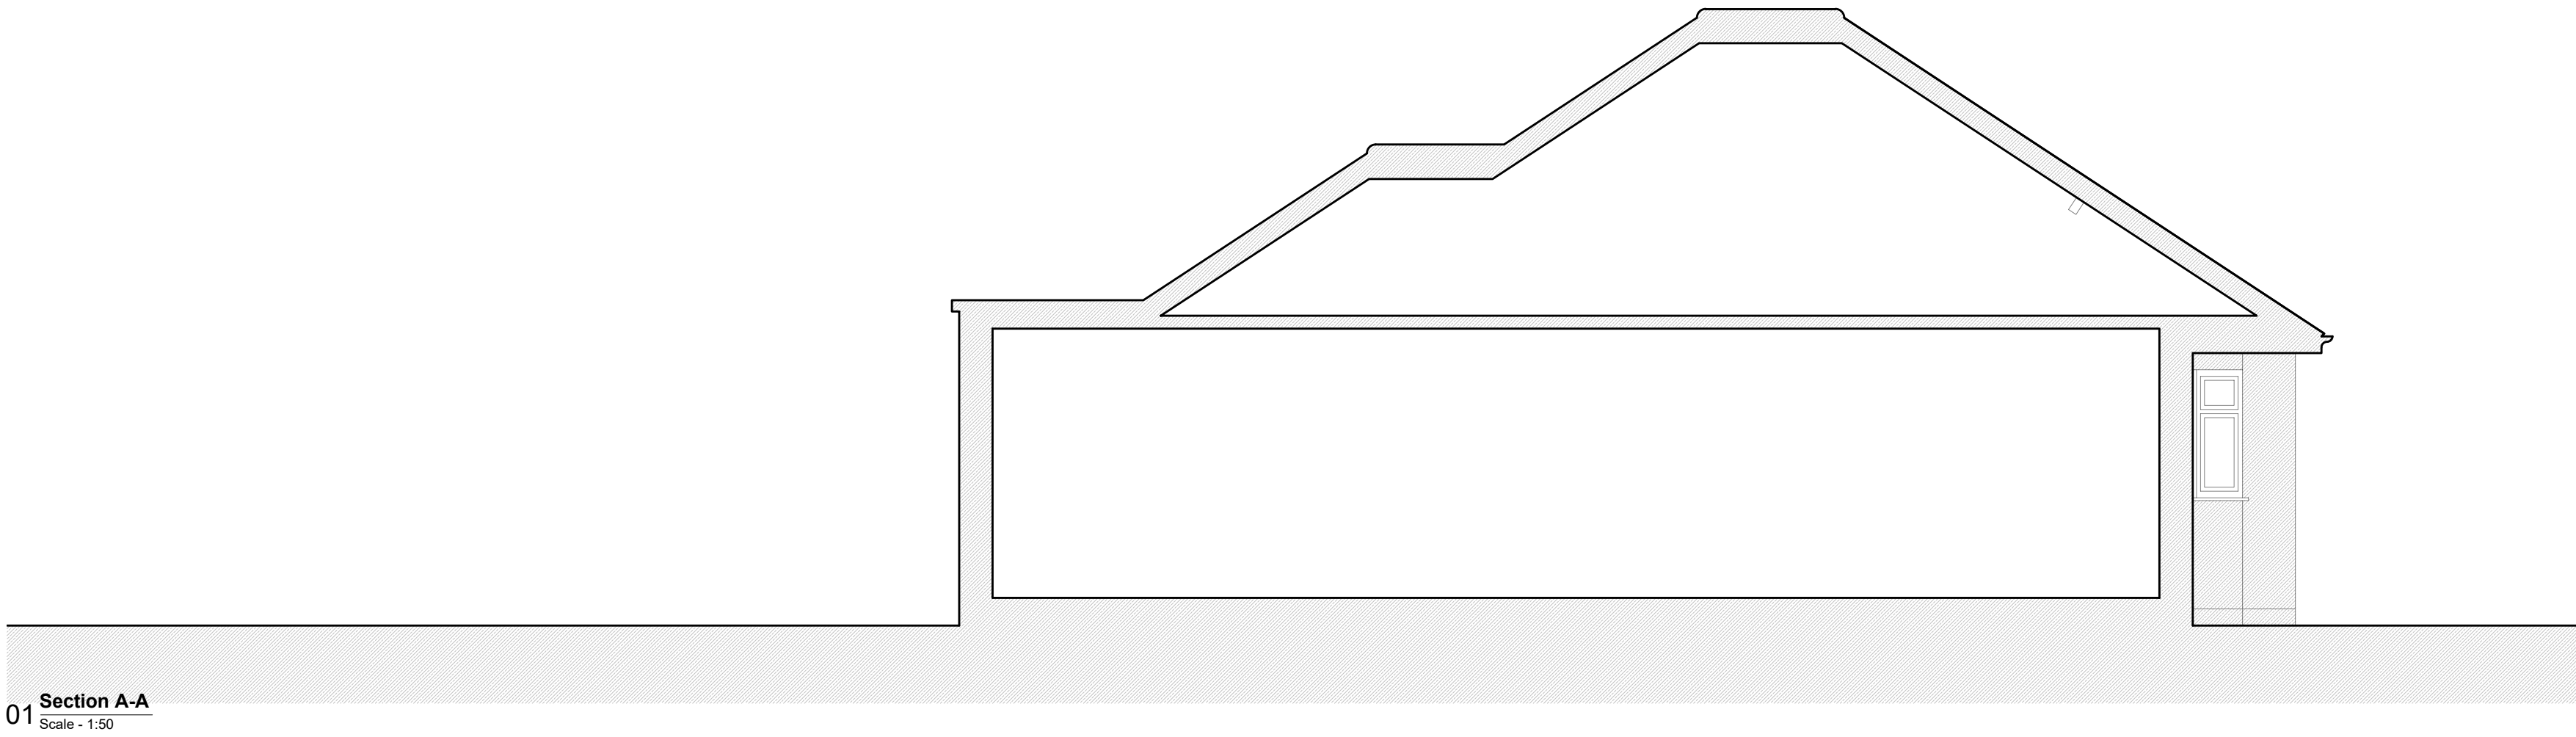
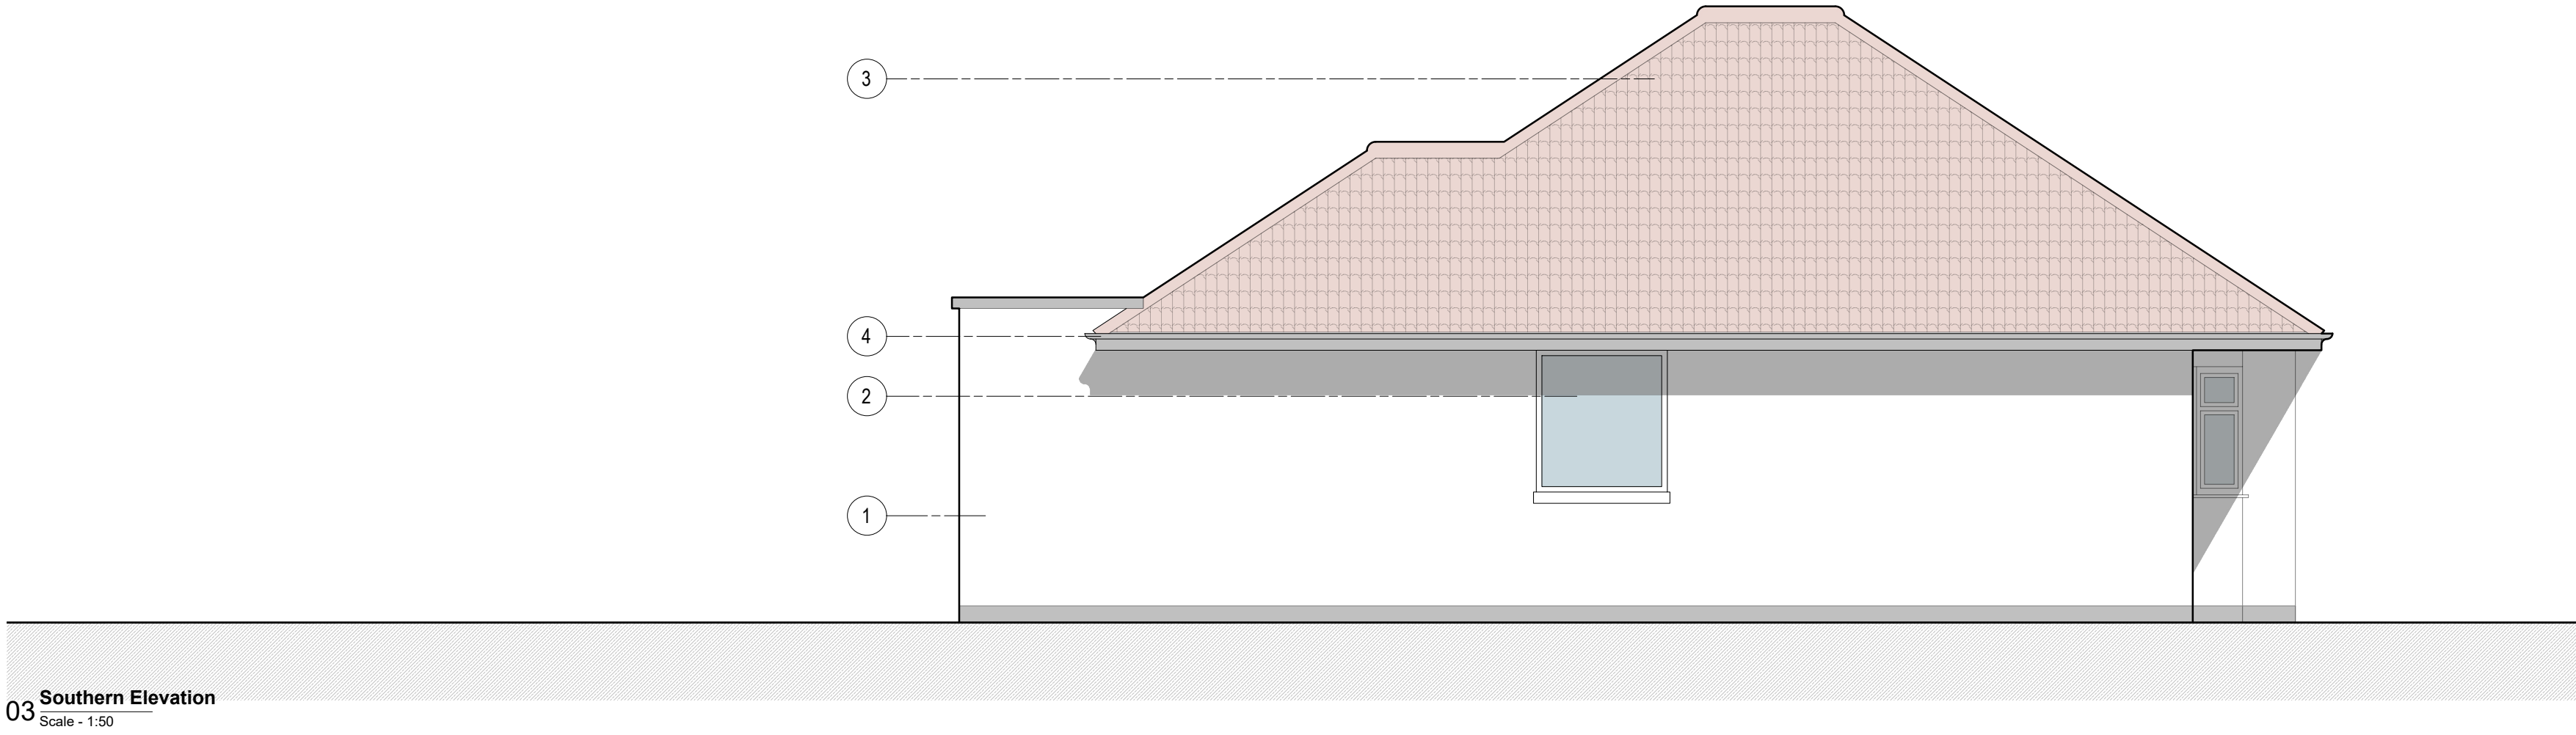


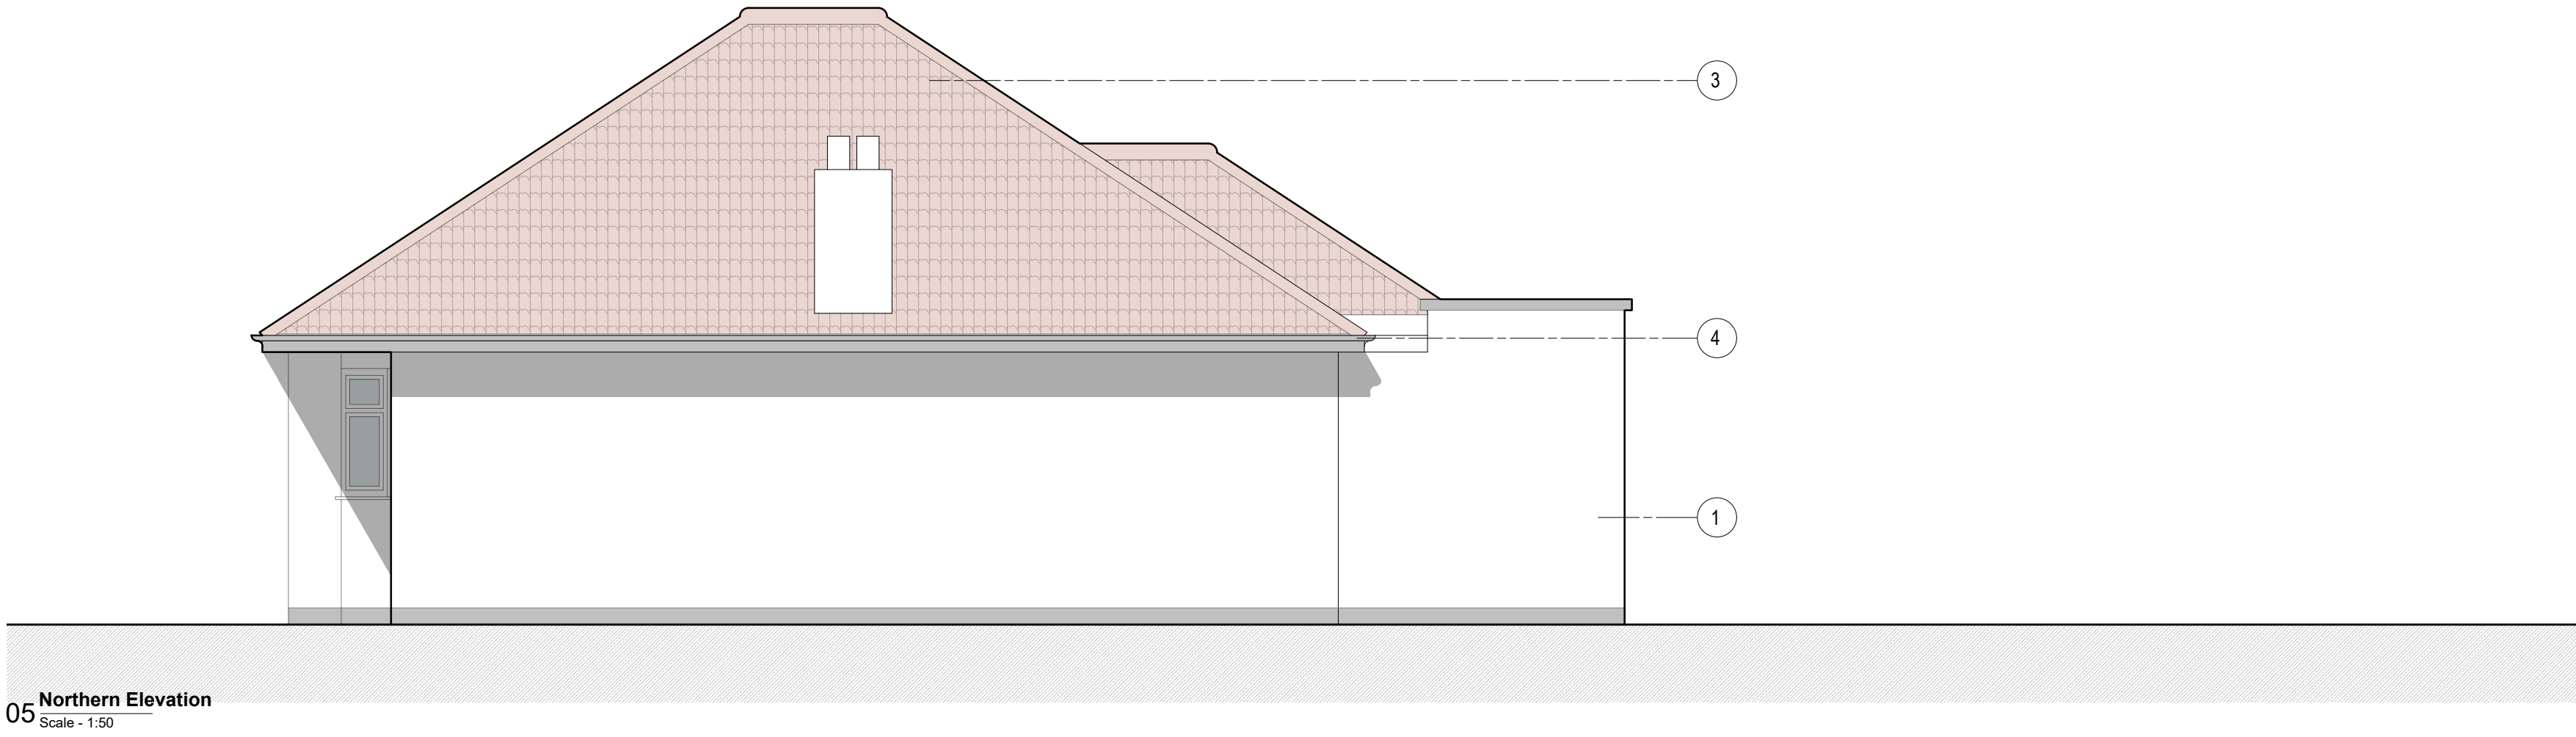

Comments:

- This drawing is the copyright of ATP Architectural Design and is not to be reproduced without prior written consent.
- Use given dimensions over scaling, do not scale from this drawing unless for planning purposes.
- This drawing should be read in conjunction with other associated drawings, designs and calculations.
- ATP Architectural Design is the trading name of ATP Design Ltd (12131960), a private limited company in England and Wales, whose registered office is 11 Floor Mill House, 25-26 Bow Road, Colwyn Bay, Llandudno, United Kingdom, POB 301.

Materials

- white painted pebble dash render
- white timber/PVCu windows
- brown interlocking roof tiles
- black fascia/s soffits and rainwater goods.

Revision

Revision status:

Drawing date: 13.10.22

Client:

Chrissie Fryer

Project:

68 Telegraph Road

West End

Southampton SO30 3EY

Ref:

22|164

Status:

Planning

Scale @ A1 1:50

0 1m

Drawing:

Existing Elevations

Number:

A201

atp

ARCHITECTURAL DESIGN

ATP Architectural Design

07550 767600*atp@atpdesignltd.co.uk*www.atpdesignltd.co.uk