


MapServe

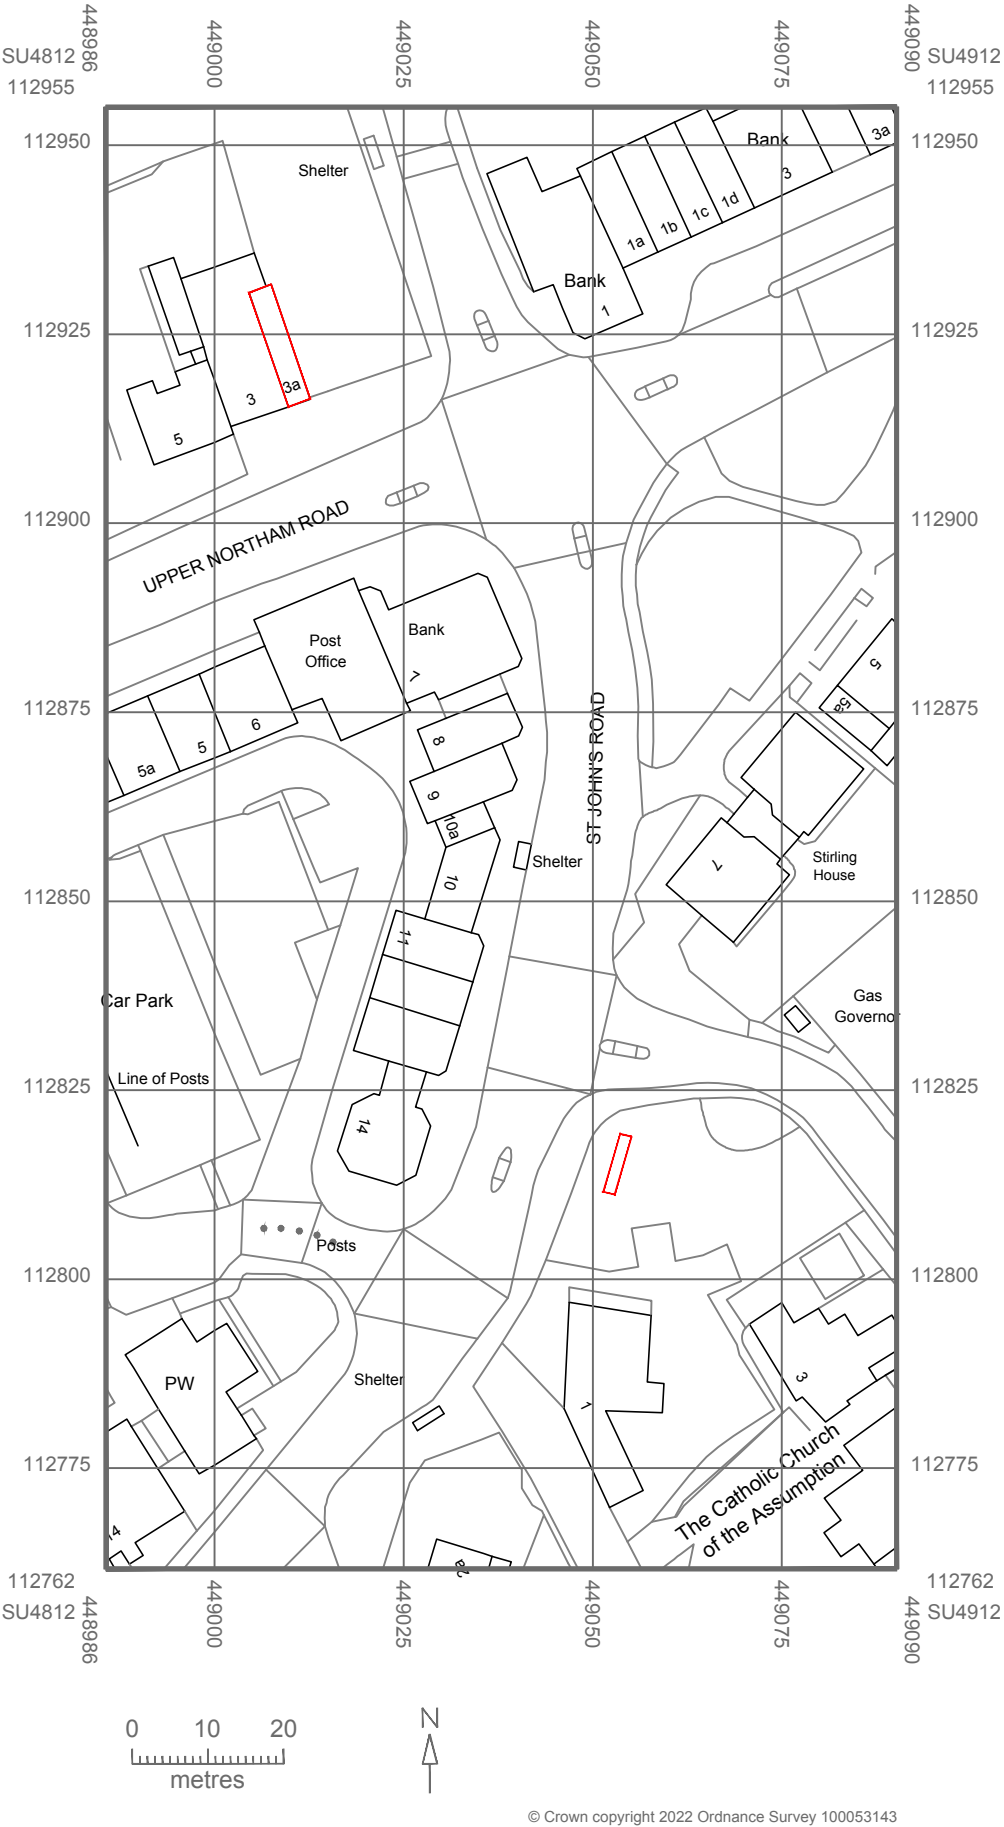

© Crown copyright 2022 Ordnance Survey 100053143

SITE LOCATION PLAN 1:1000 @ A3

0 1:1000 100m

N

DRAWING TITLE	
Unit 3, 1 Freegrounds Road Hedge End, SO30 0HG Site Location Plan	
SCALE:	1:1000@A3
DATE:	Nov 2022
DRAWN:	mJw
CHECKED BY:	AD