






① Front (North) Elevation
Scale 1:100

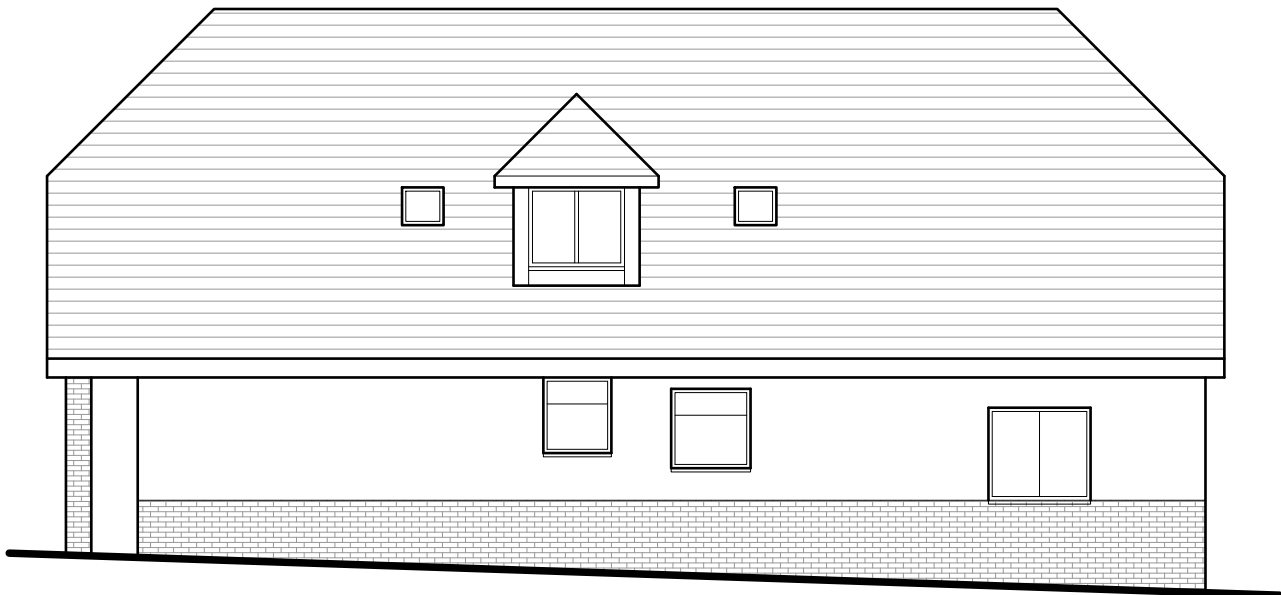


② Side (West) Elevation
Scale 1:100

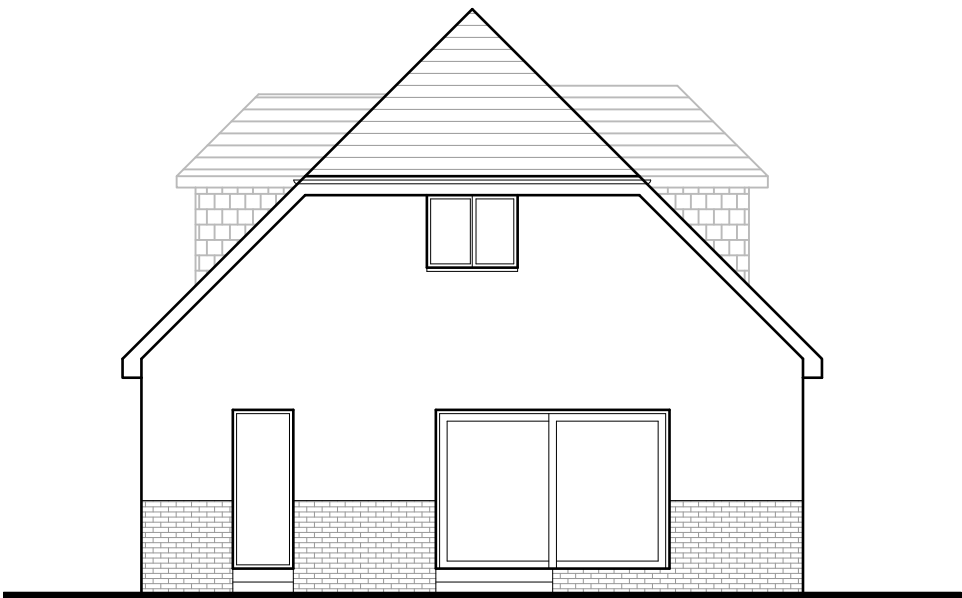

③ Rear (South) Elevation
Scale 1:100

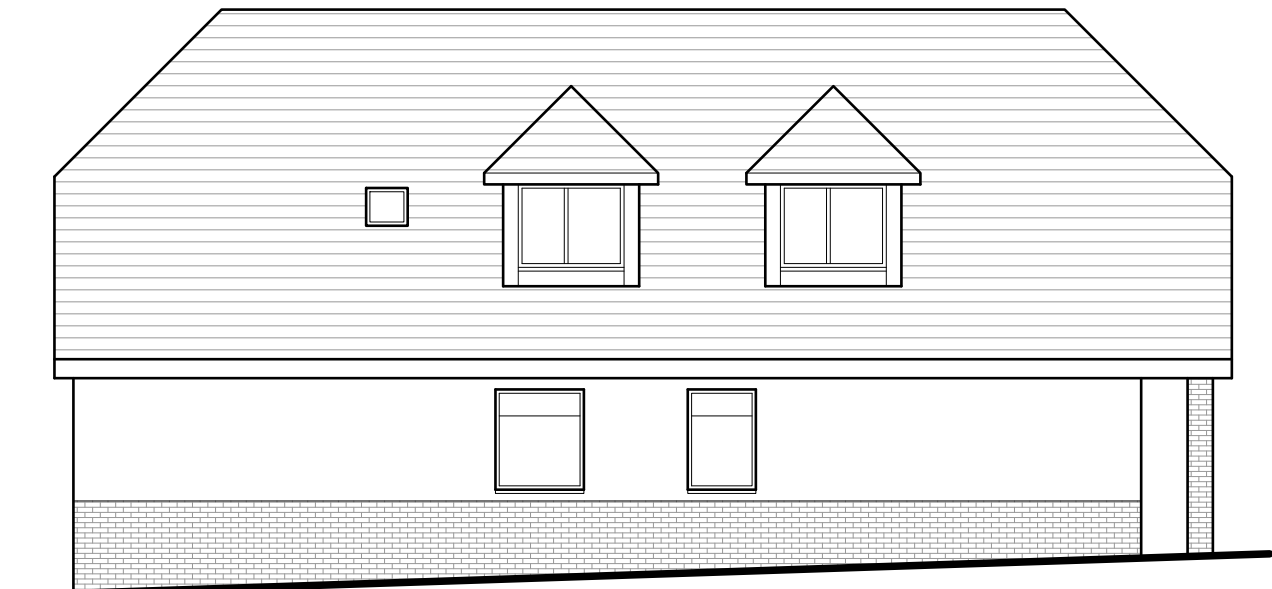

④ Side (East) Elevation
Scale 1:100

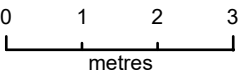

Revisions:

 Primmer Olds BAS — Chartered Surveyors —	Mountbatten House 1 Grosvenor Square Southampton Hampshire, SO15 2JU Tel:023 8022 2292		
Project Title: 110 Lower Northam Road Hedge End SO30 4FT			
Drawing Title: Existing Elevations			
Client	Mr & Mrs Tomlin		
Dwg No:	200	Scale	1:100 @ A3
Drawn	AW	Date	Oct 2022
All dimensions are in millimeters and are to be checked on site. Contact Primmer Olds BAS with any queries and to report any discrepancies.			