






① Front (North) Elevation
Scale 1:100

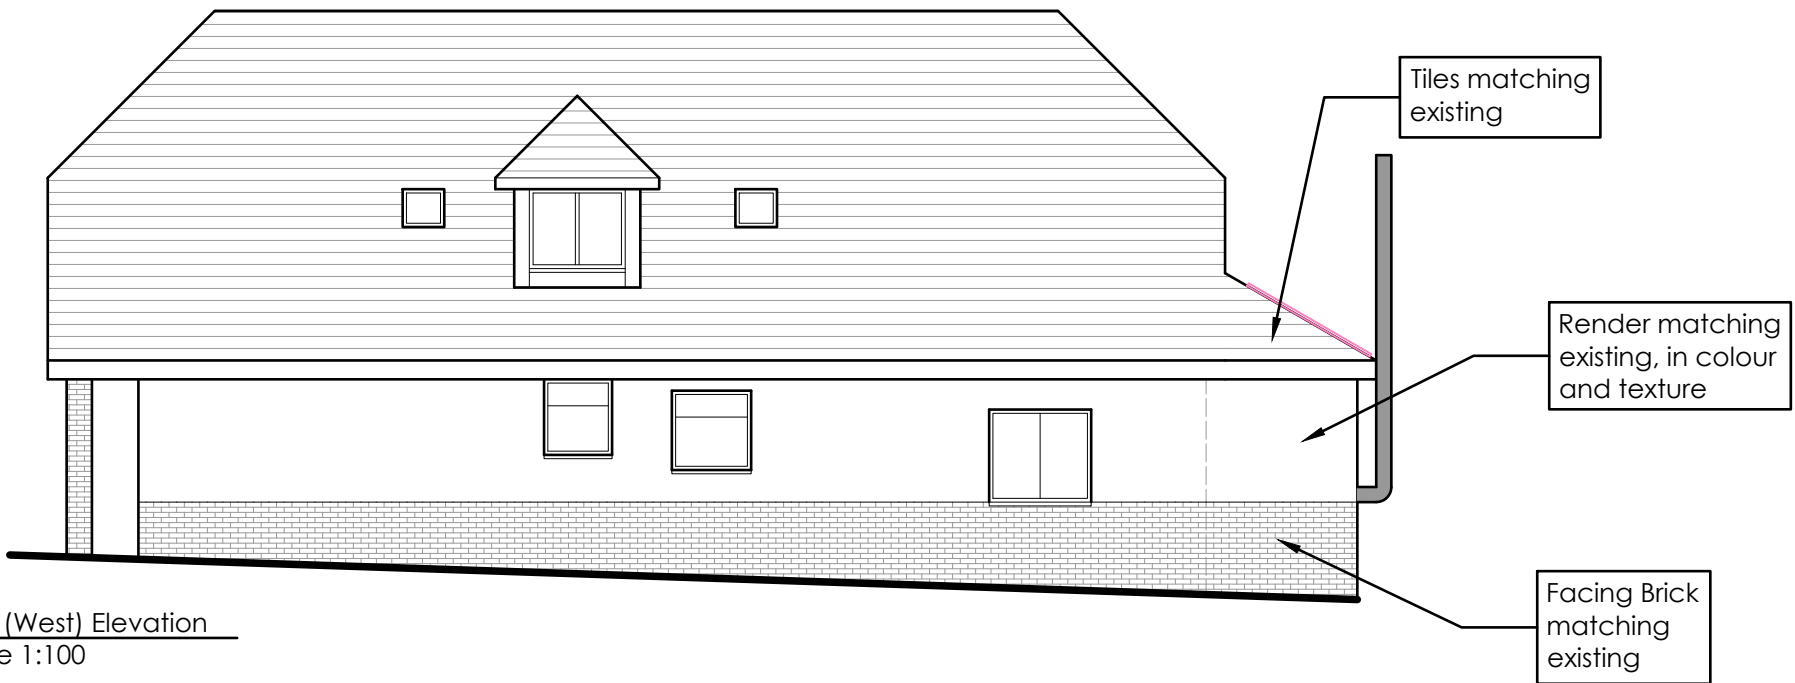


② Side (West) Elevation
Scale 1:100

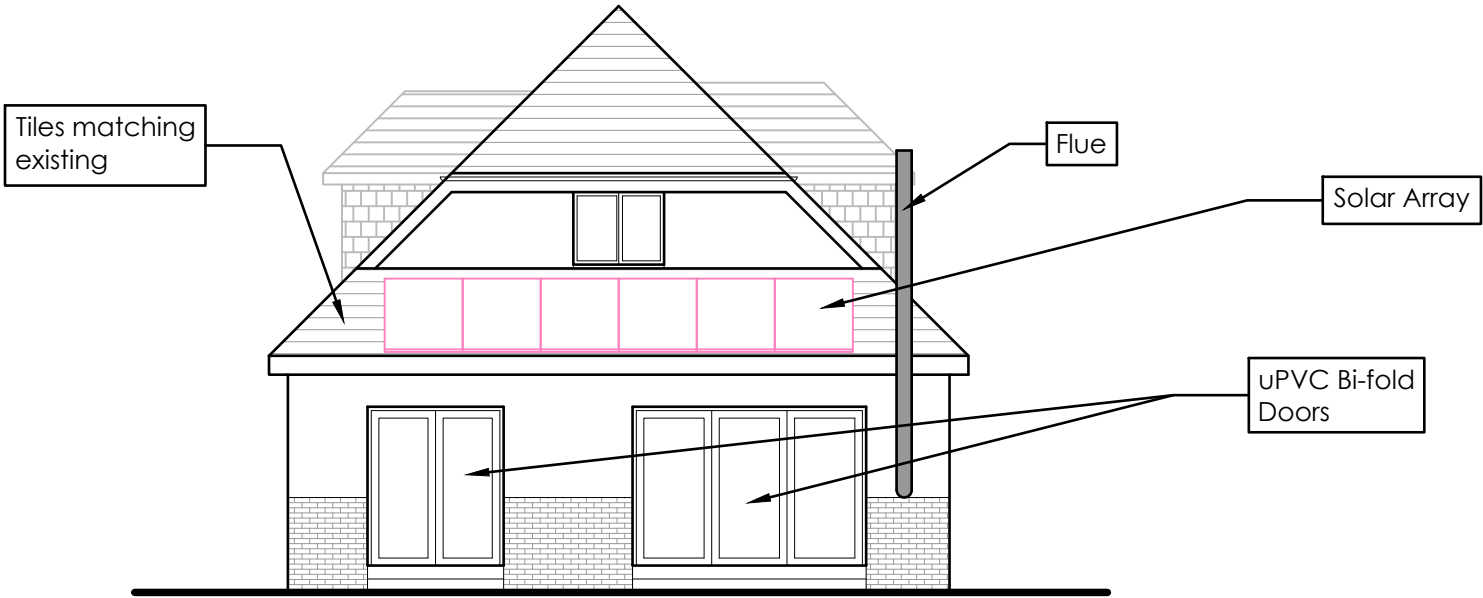

③ Rear (South) Elevation
Scale 1:100

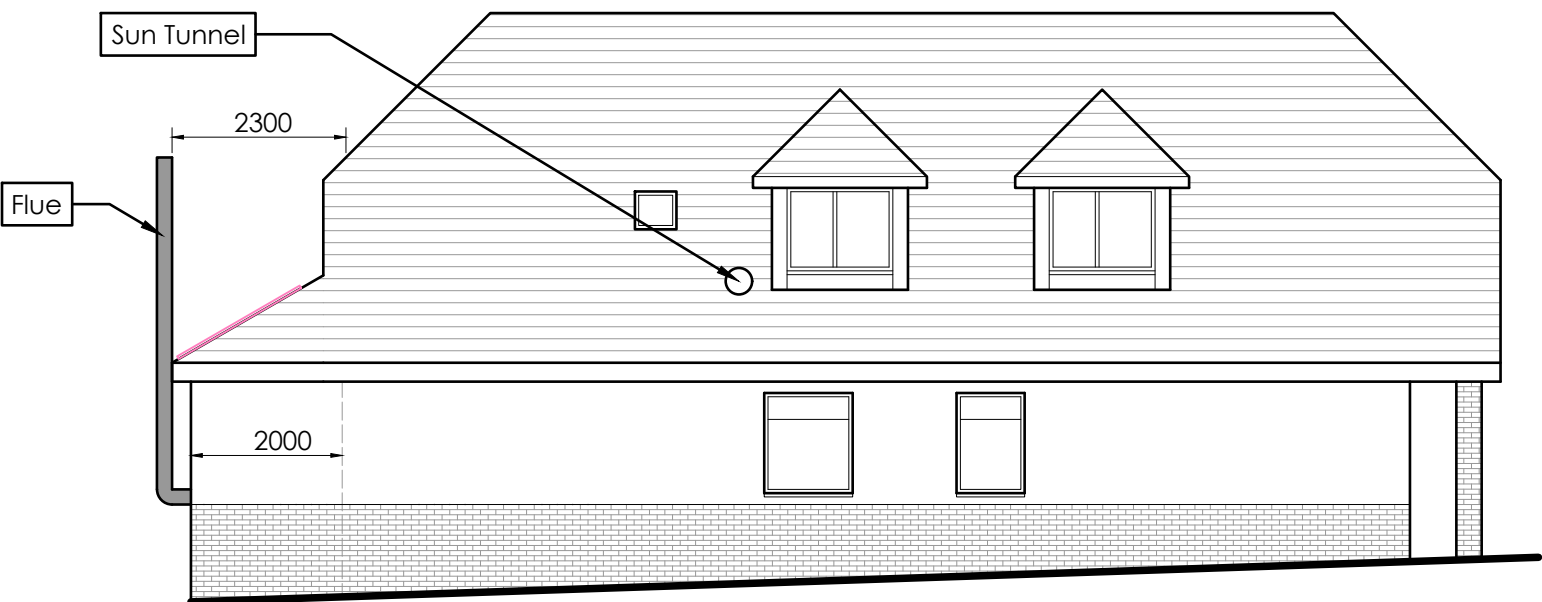

④ Side (East) Elevation
Scale 1:100

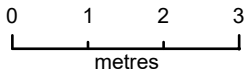

revisions:

	Mountbatten House 1 Grosvenor Square Southampton Hampshire, SO15 2JU Tel:023 8022 2292
Primmer Olds BAS — Chartered Surveyors —	

Project Title:		110 Lower Northam Road Hedge End SO30 4FT	
Drawing Title:		Proposed Elevations	
Client	Mr & Mrs Tomlin		
Dwg No:	210	Scale	1:100 @ A3
Drawn	AW	Date	Nov 2022
All dimensions are in millimeters and are to be checked on site. Contact Primmer Olds BAS with any queries and to report any discrepancies.			