




① Block Plan
Scale 1:500

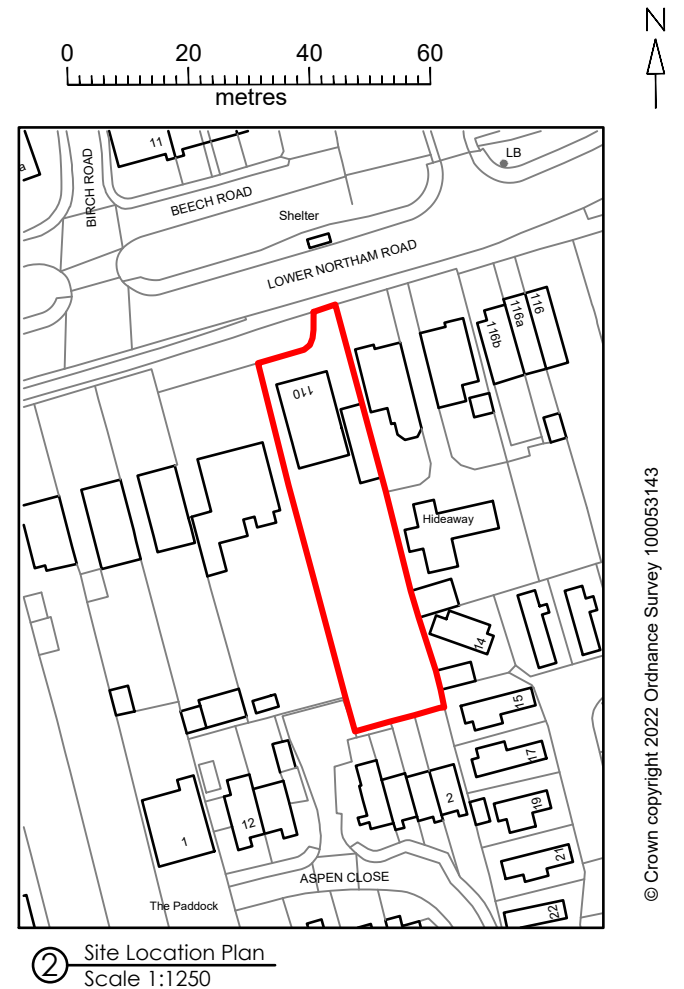

② Site Location Plan
Scale 1:1250

© Crown copyright 2022 Ordnance Survey 100053143

Revisions:



Mountbatten House
1 Grosvenor Square
Southampton
Hampshire, SO15 2JU
Tel: 023 8022 2292

Primmer Olds BAS
— Chartered Surveyors —

Project Title: 110 Lower Northam Road Hedge End SO30 4FT			
Drawing Title: Block & Site Location Plan			
Client	Mr & Mrs Tomlin		
Dwg No:	001	Scale	1:500 @ A3 1:1250 @ A3
Drawn	AW	Date	Nov 2022
All dimensions are in millimeters and are to be checked on site. Contact Primmer Olds BAS with any queries and to report any discrepancies.			